


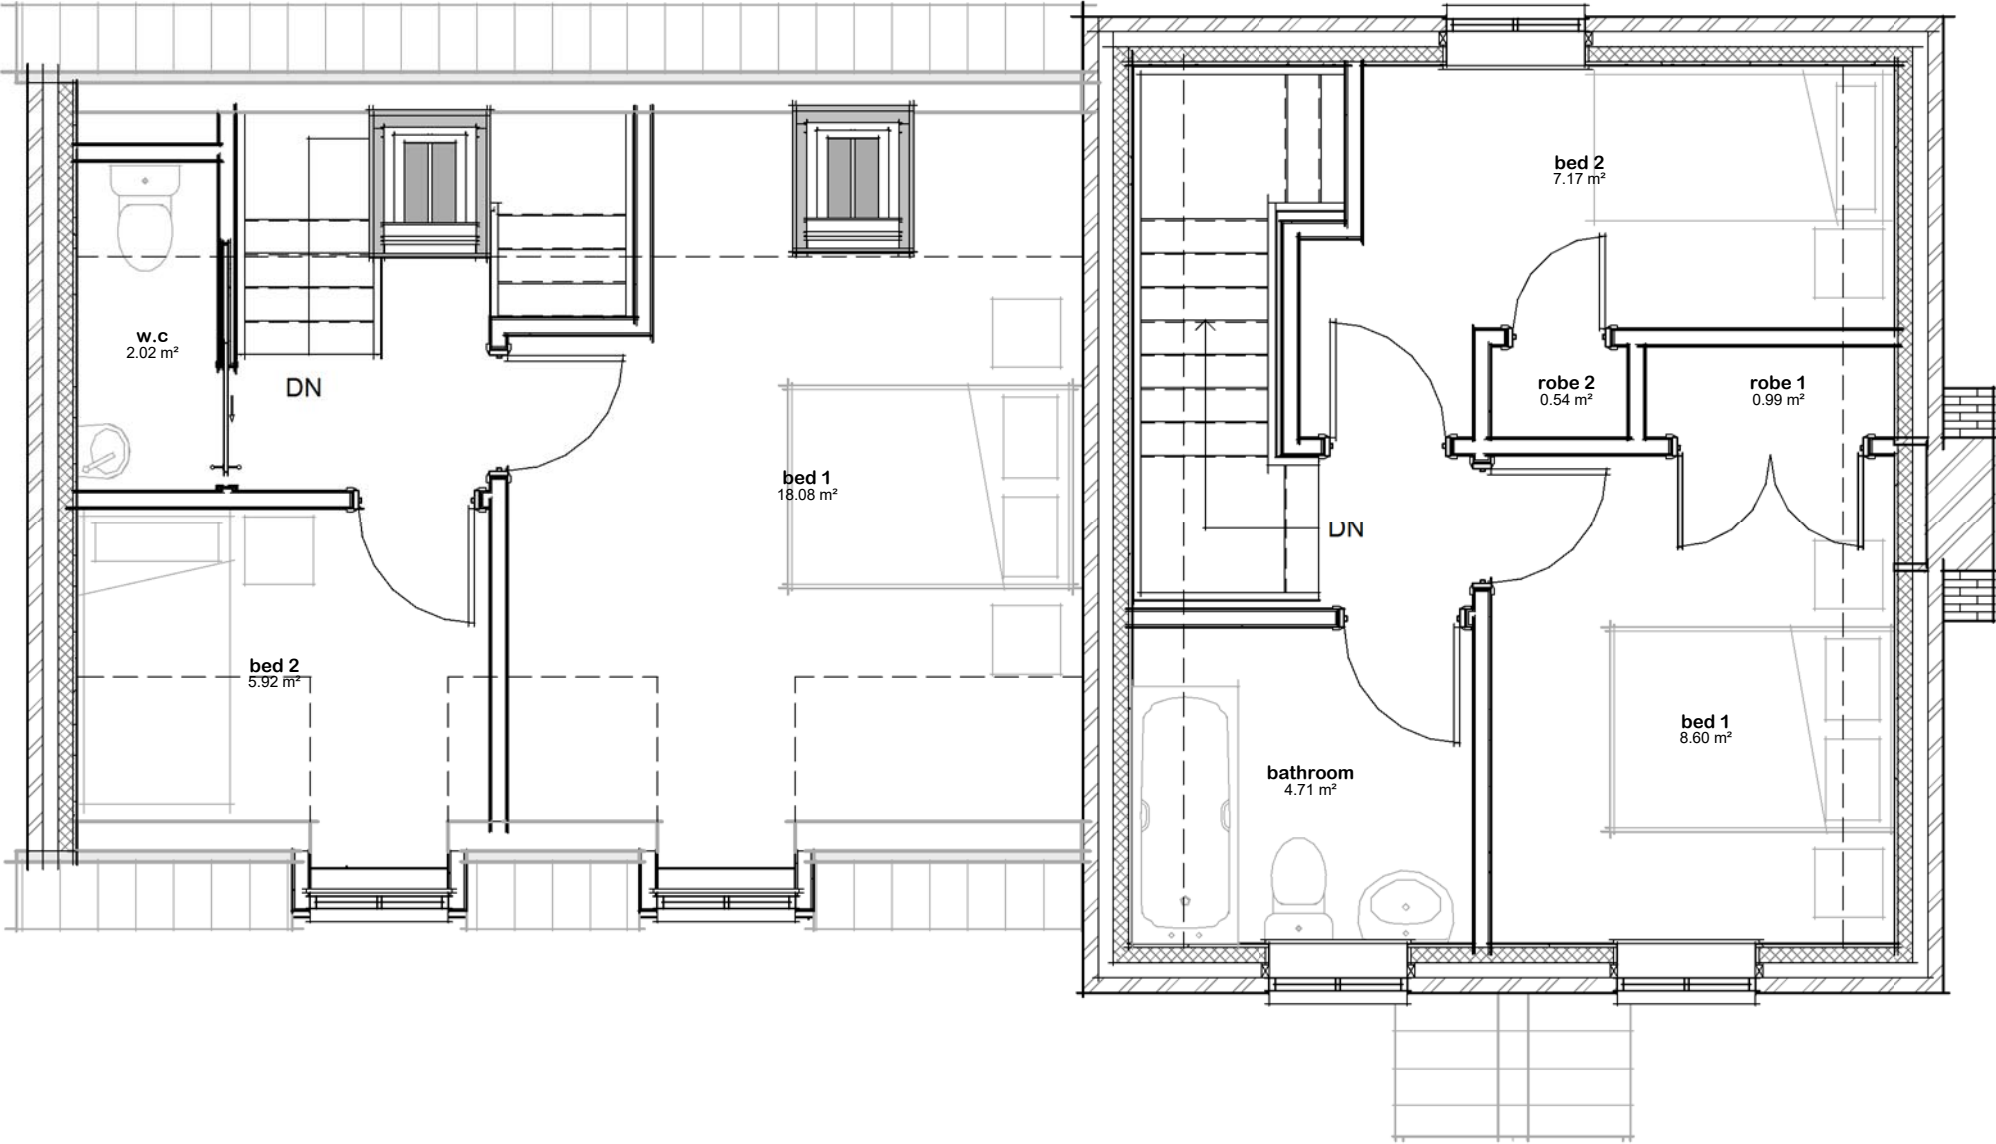

02 - 1st Floor Plan
1 : 50