

Spalding Branch **Before:**



Spalding Branch **After:**



Spalding Branch **Before:**




Spalding Branch **After:**




ITEM A: Quantity 1 | Rear Facia Panel

 RAL 7031 SATIN

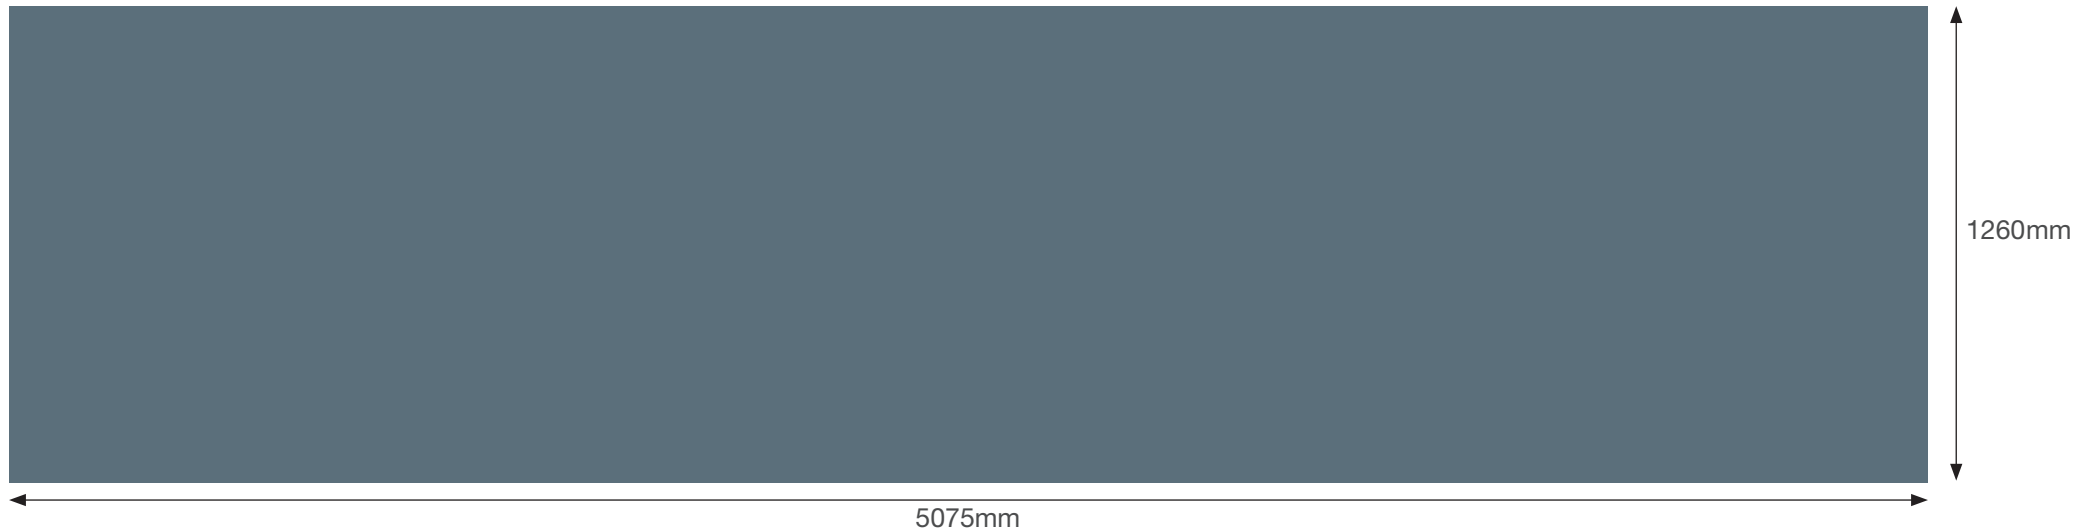

ITEM B: Quantity 1 | Front Facia Panel

 MACTAC 9889-16
 MACTAC 9849-24
 BS 12 B 15 SATIN

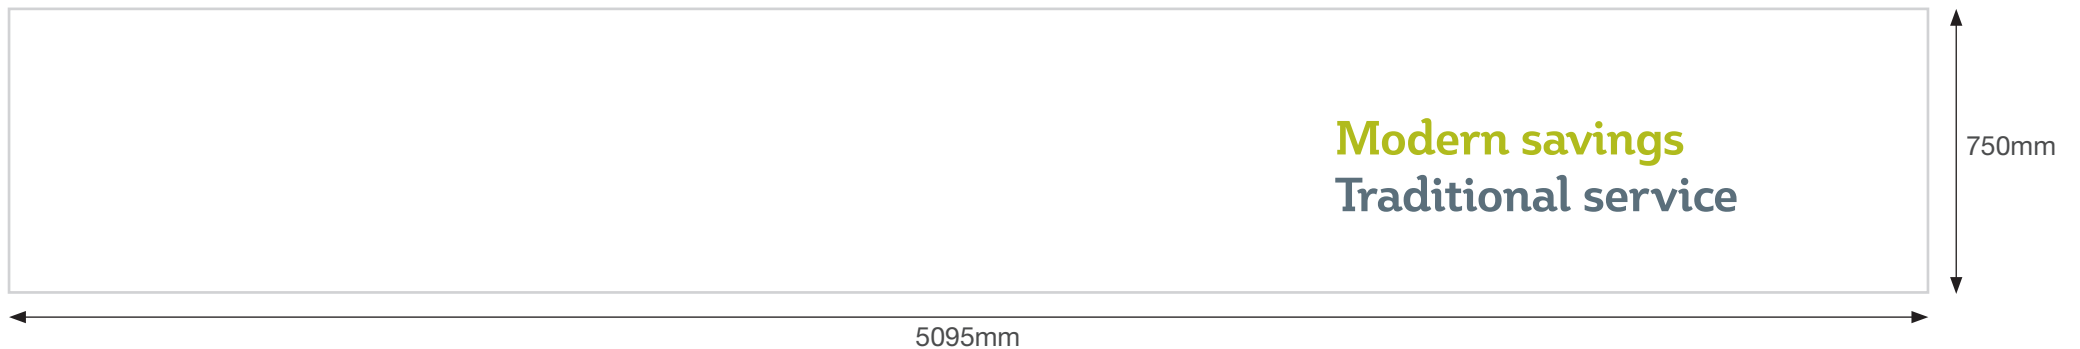


Item A: Aluminium fascia, powder coated with acrylic lettering attached. Illuminated by trough lighting.

Item B: Aluminium panel to attach to fascia (Item A), powder coated with acrylic lettering attached. Fascia illuminated via same source as item A.


ITEM C: Quantity 1 | Logo Panel for Front Facia (Front Elevation)



- RAL 7031 SATIN**
- MACTAC 9849-24**
- MACTAC 9829-00**

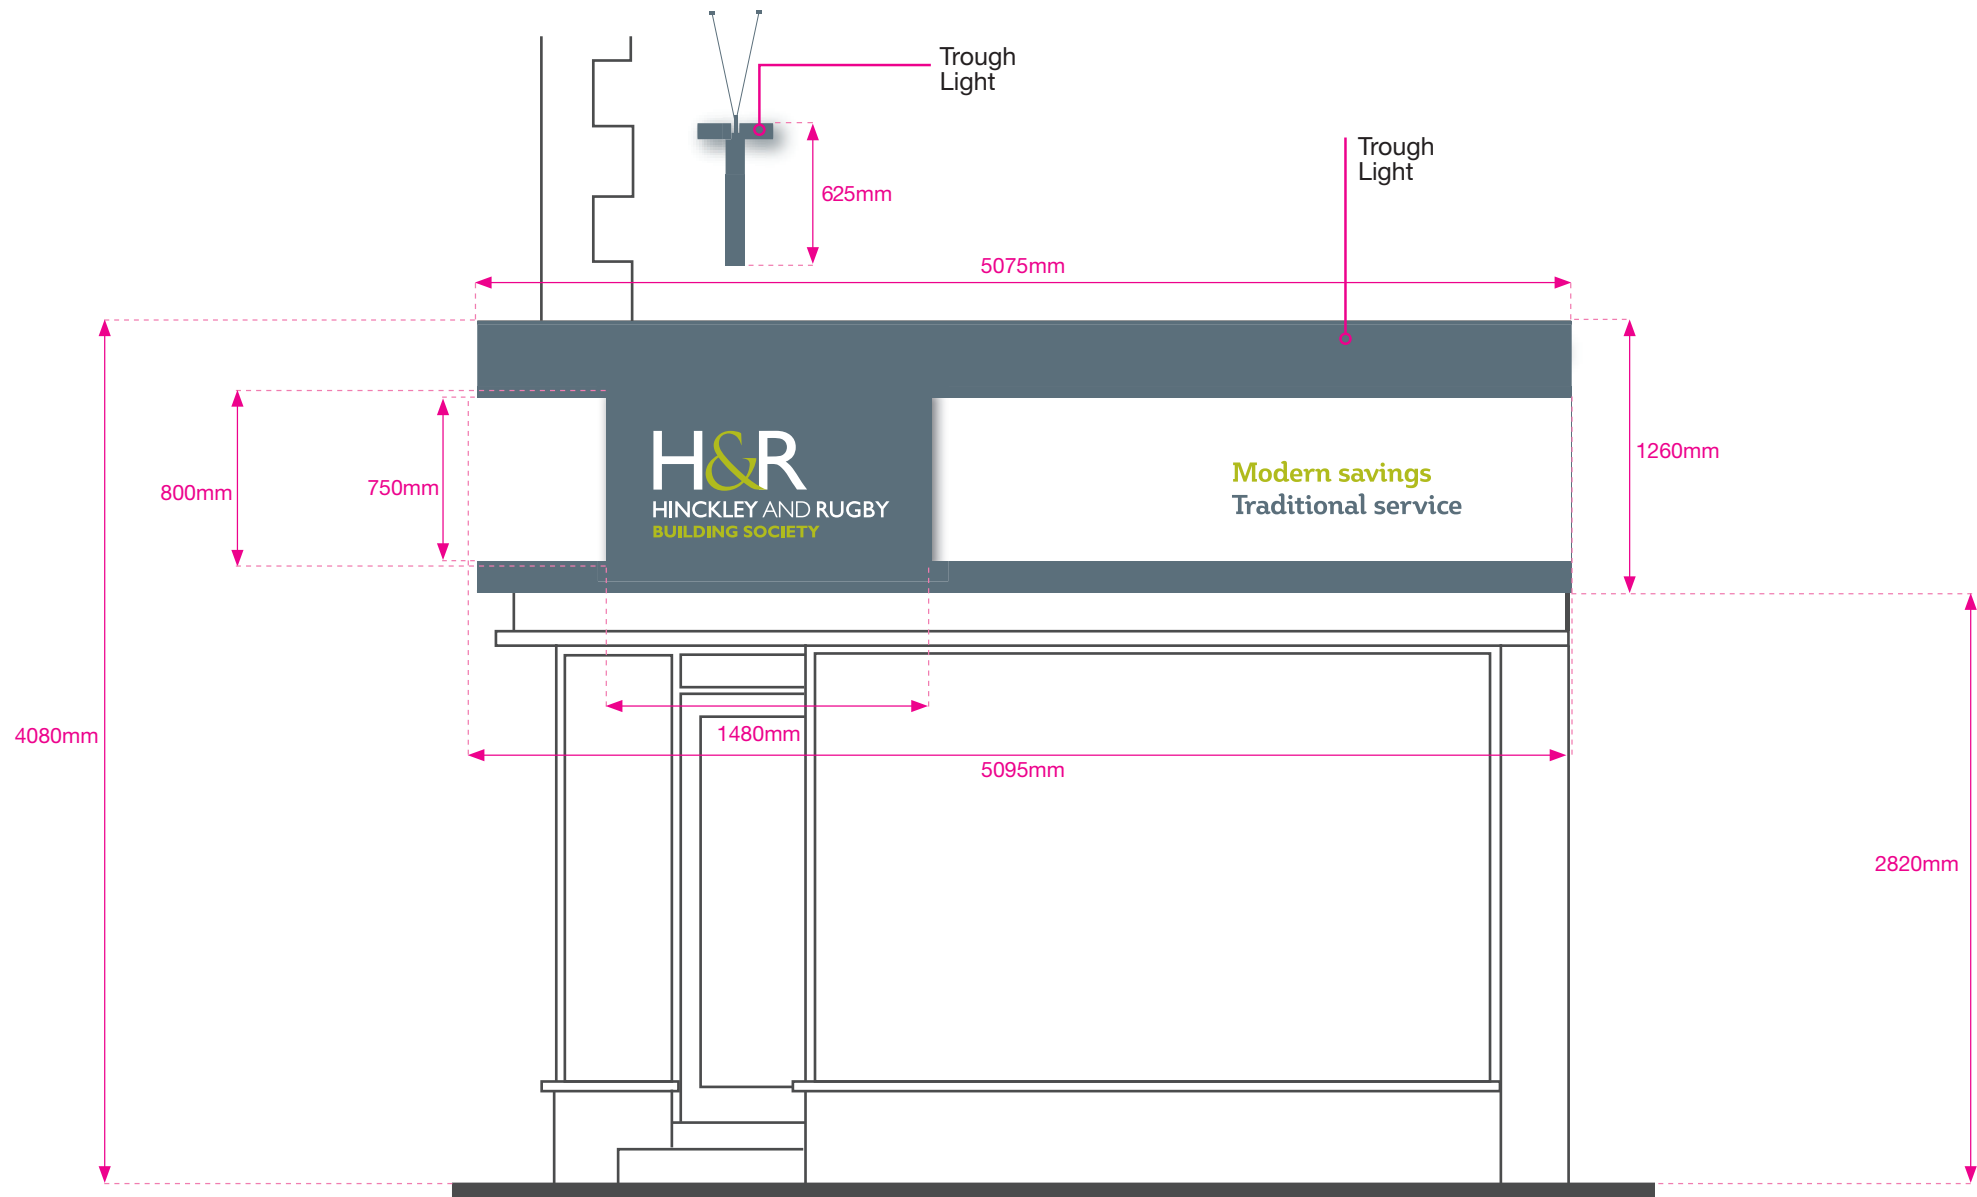


ITEM D: Quantity 1 | Rear Fascia Panel

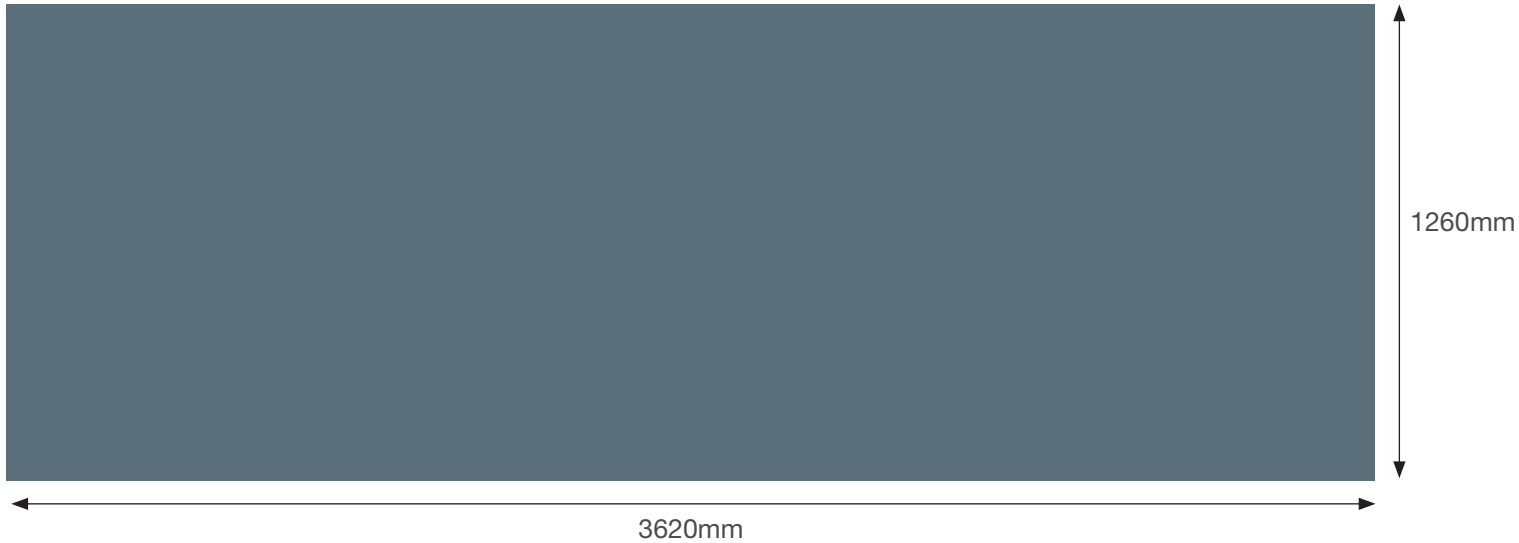

■ RAL 7031 SATIN

ITEM E: Quantity 1 | Front Facia Panel

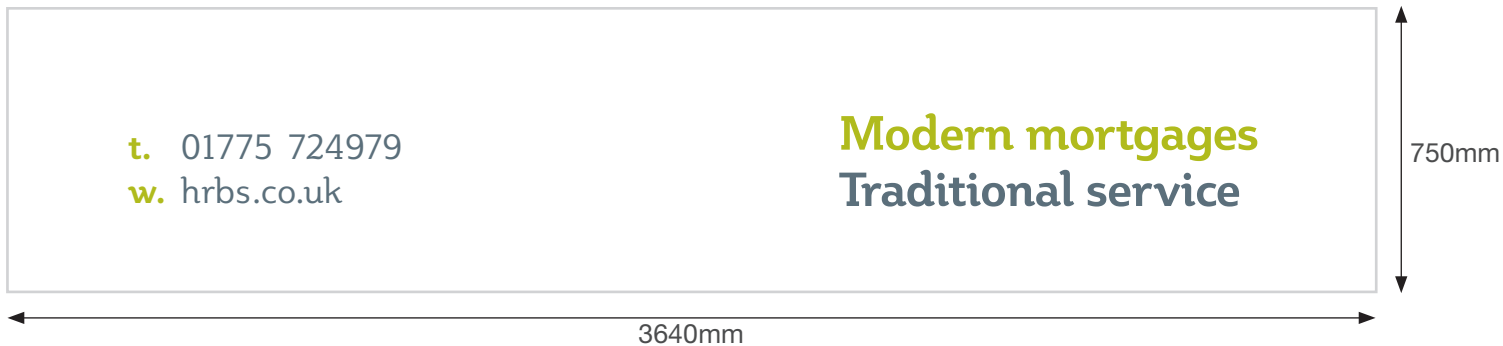


■ MACTAC 9889-16

■ MACTAC 9849-24


□ BS 12 B 15 SATIN

Item E: Aluminium fascia, powder coated with acrylic lettering attached. Fascia illuminated by trough lighting.

Item F: Aluminium panel to attach to fascia (Item D), powder coated with acrylic lettering attached. Fascia illuminated via same source as item D.

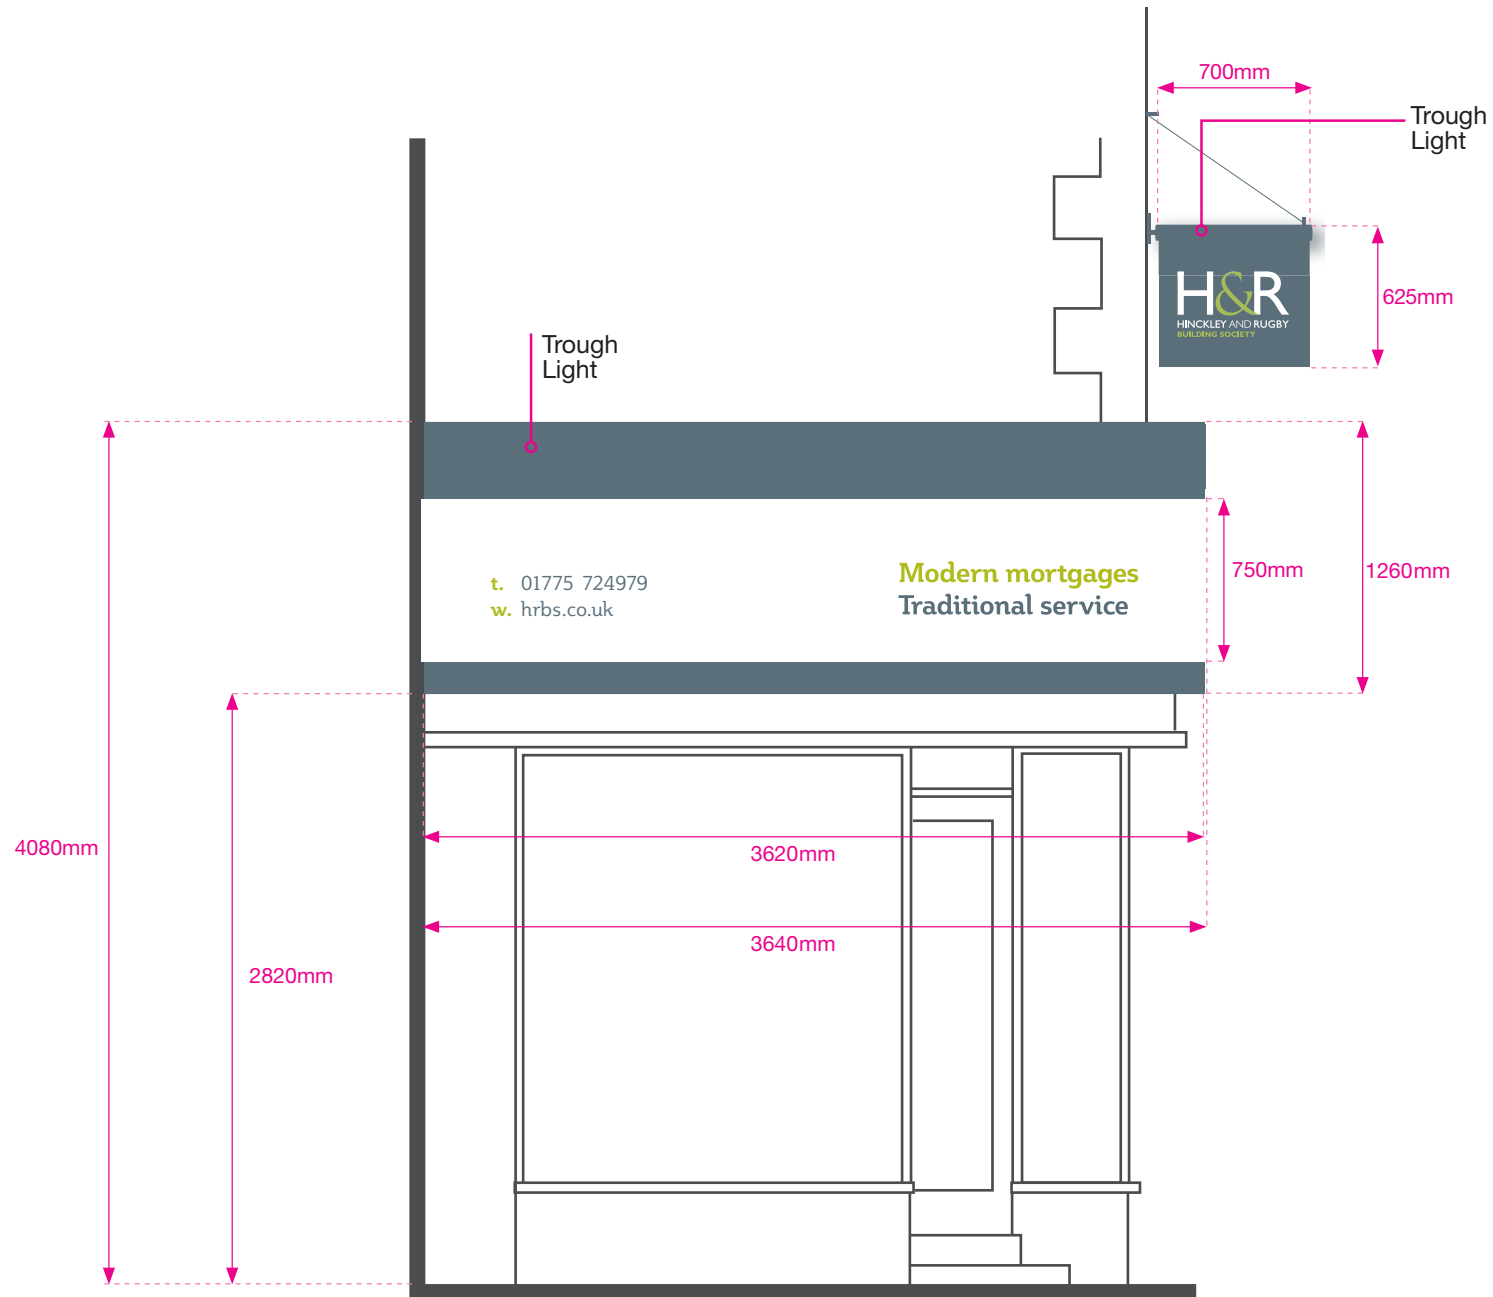

ITEM E: Quantity 1 | Hanging/Projecting Sign

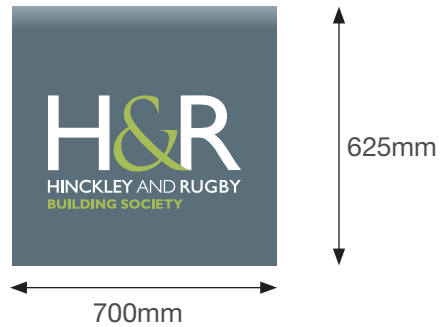

- RAL 7031 SATIN
- MACTAC 9849-24
- MACTAC 9829-00

Item E: Aluminium fascia, powder coated hanging/protruding sign with acrylic lettering attached. Illuminated by trough lighting attached to sign bracket/fixing.