




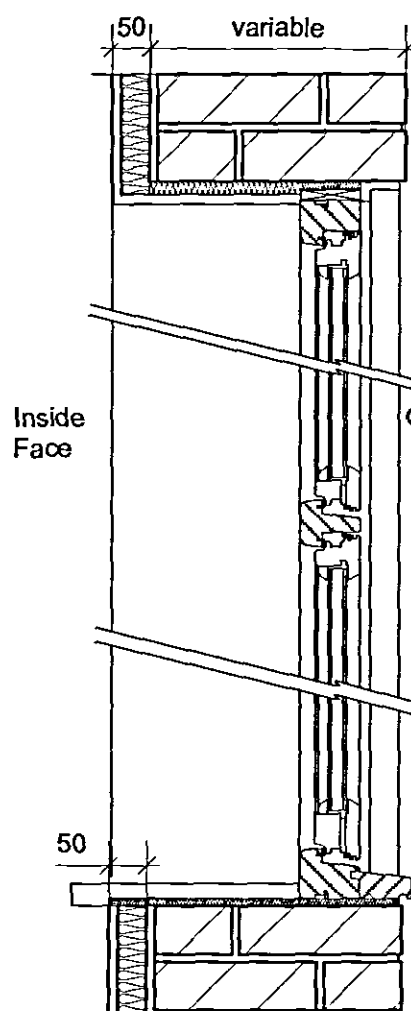

Typical Vertical section through new timber casement window in existing wall.

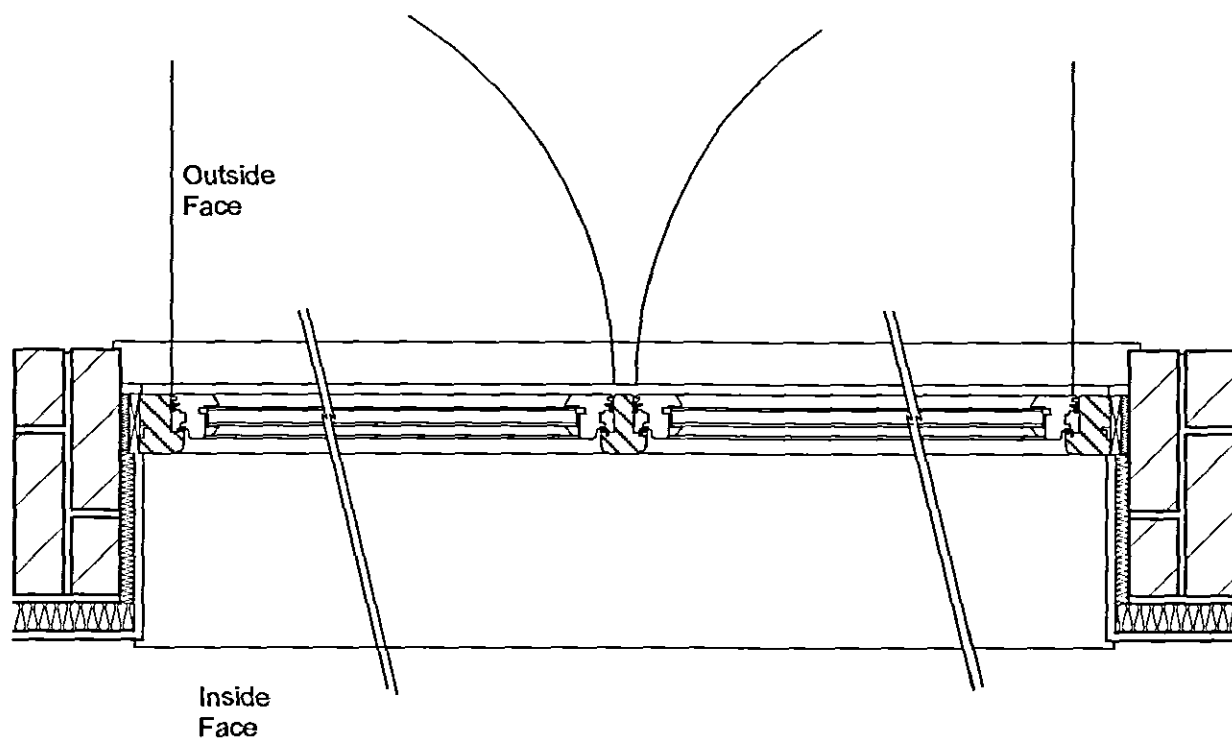


Plan Section through new timber casement window in existing wall.

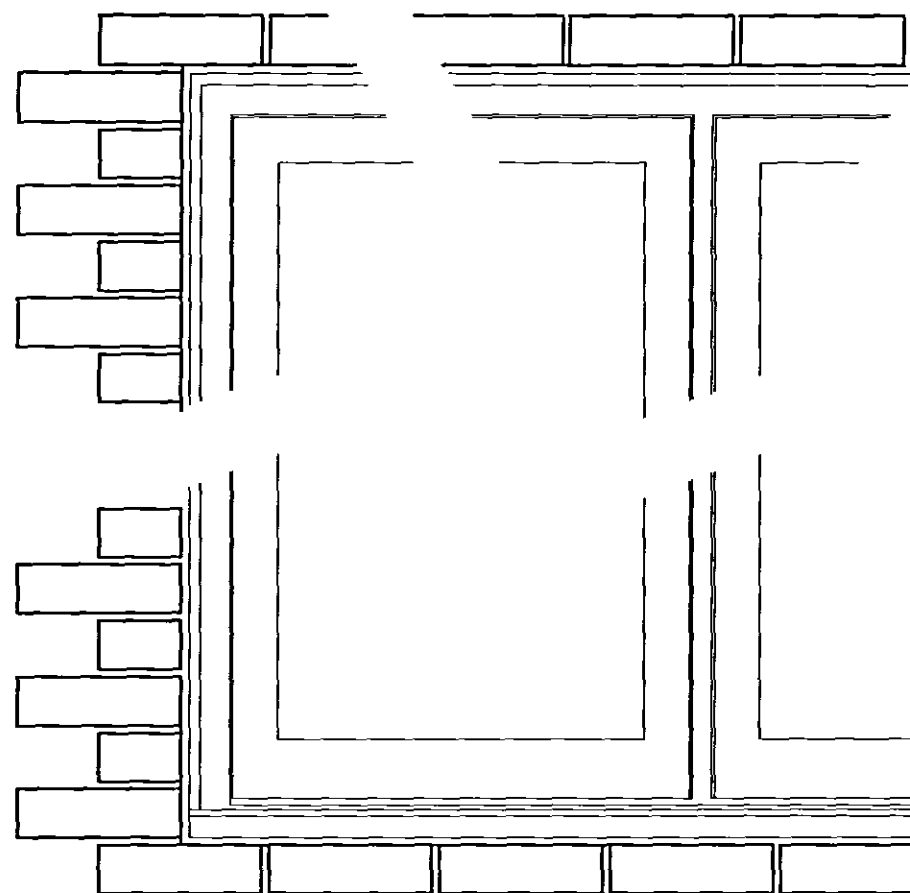


Part Typical Elevation through new timber casement window in existing wall.


Outward opening casement window (opening light), Painted softwood frame with sealed glazing unit consisting of;
6.4mm Laminated outer pane
16mm Argon filled cavity
4mm opaque inner pane

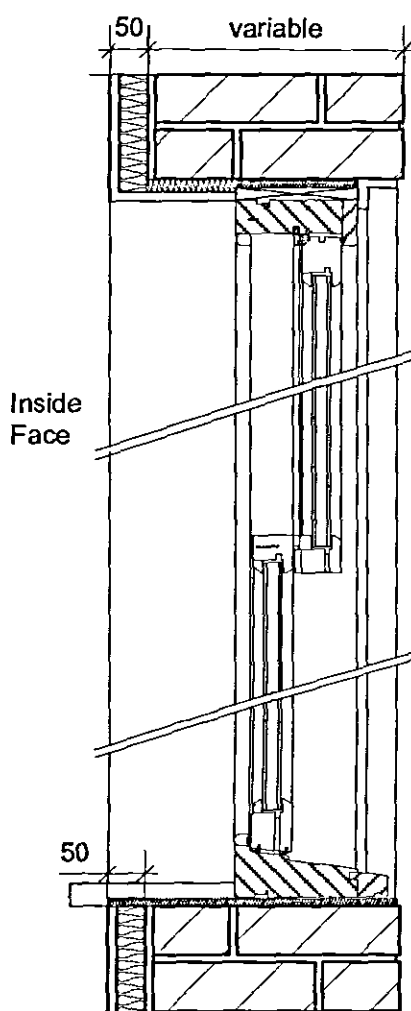

Vertical section through new timber sash window in existing wall.

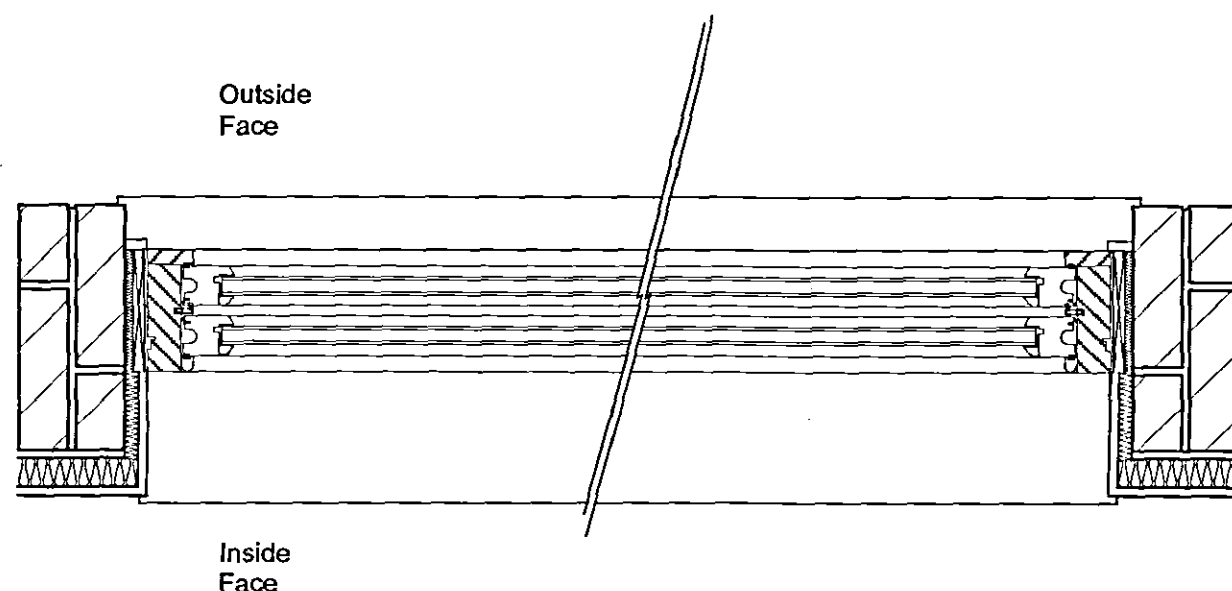


Plan section through new timber sash window in existing wall.

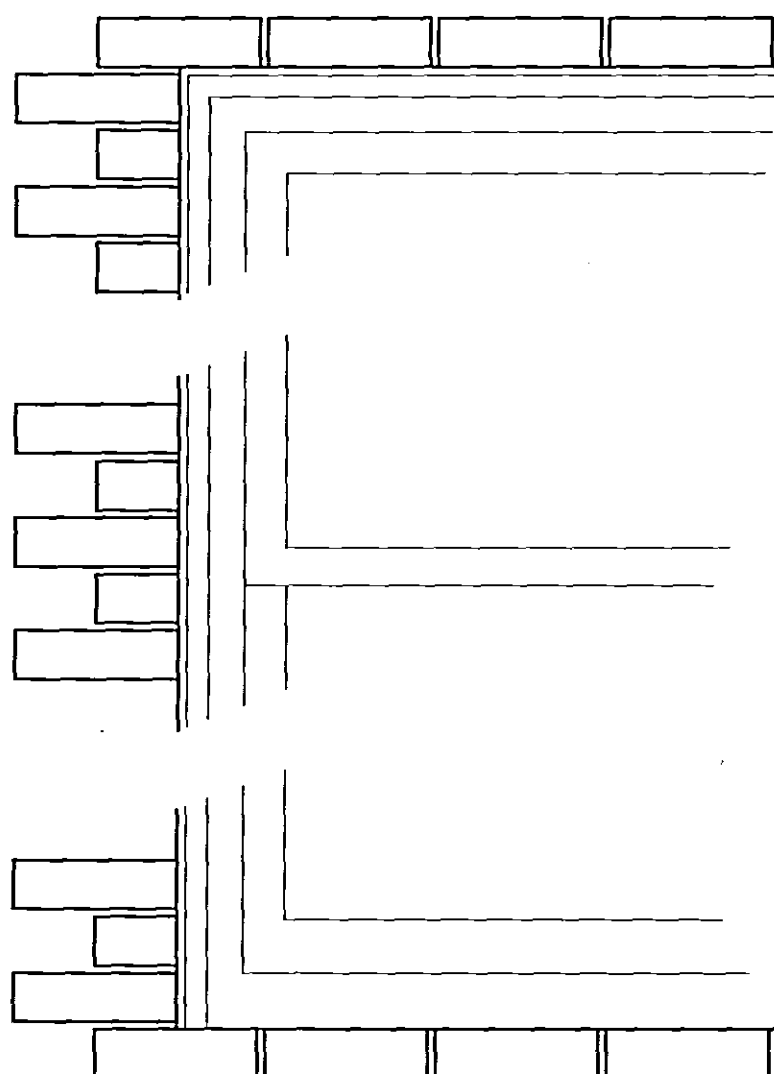


Part Typical Elevation through new timber sash window in existing wall.

Sliding sash window, Painted softwood frame with sealed glazing unit consisting of;
6.4mm Laminated outer pane
16mm Argon filled cavity
4mm float glass inner pane

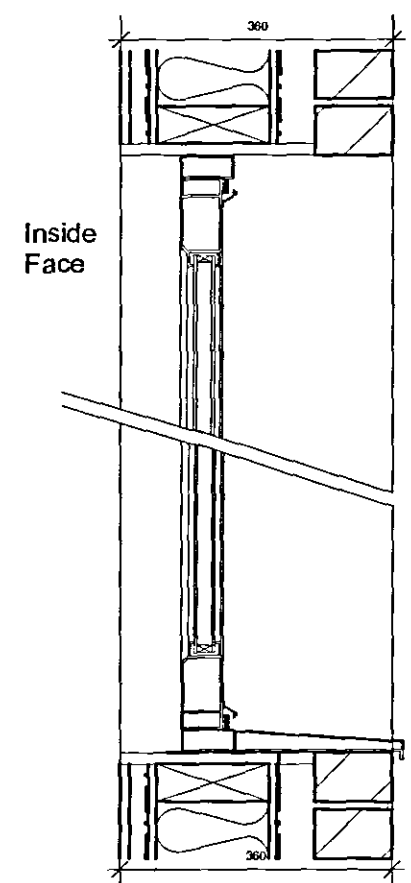

Vertical section through Aluminium framed polyester powder coated windows within new timber framed wall.

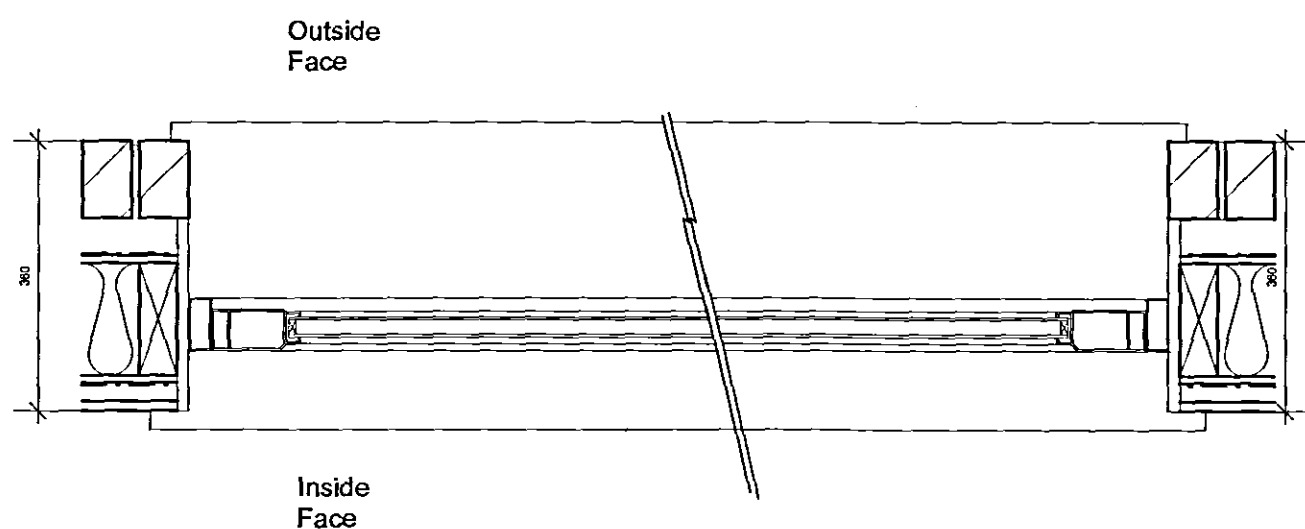


DETERMINED PLAN

Thermally broken, polyester powder coated aluminium Alestra AP BS18625 (Admiral Grey Matt) ref APX 18B25M To be confirmed frames.

Double glazed units consisting of;
4mm Pilkington K glass or similar approved inner pane
20mm Argon filled cavity
6.4mm Laminated Glass outer pane

Plan section through Aluminium framed polyester powder coated windows within new timber framed wall.

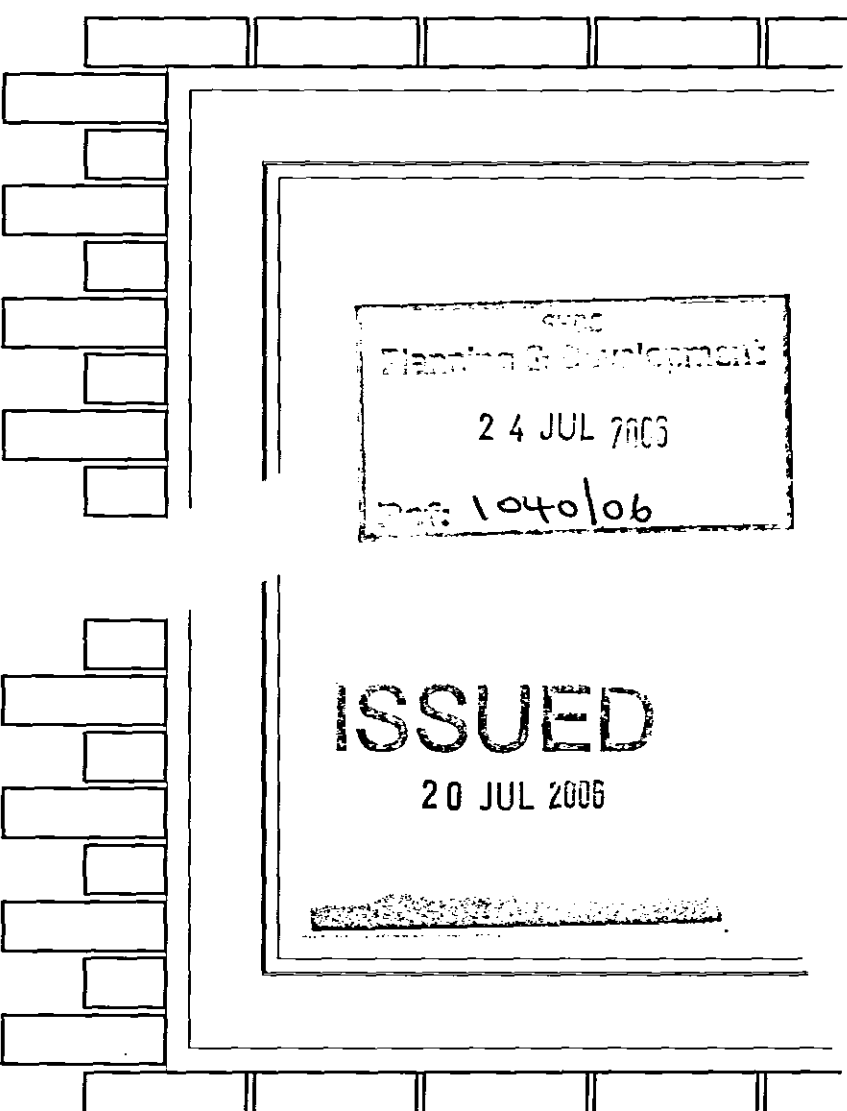

Part Typical Elevation through polyester powder coated aluminium window frames in new timber framed wall.

Revision	Typical Window Details	Job No.	Drawing No.	Scale @ A1	Date	Drawn
		FSDS	P24	1:10	23.05.06	GDL
NOTES - Do not scale drawings - All dimensions to be checked on site - Drawing to be read in conjunction w/ all other contract documentation	FORMER FIRE STATION, Double street, Spalding, Lincs For Stoney Street Developments Ltd	MALCOLM PAWLEY ARCHITECTS 18 WINCHESTER WALK, LONDON SE1 9AG Tel: 020 7378 6349 Fax: 020 7403 8470 Email: mal@mpaen1.co.uk				