

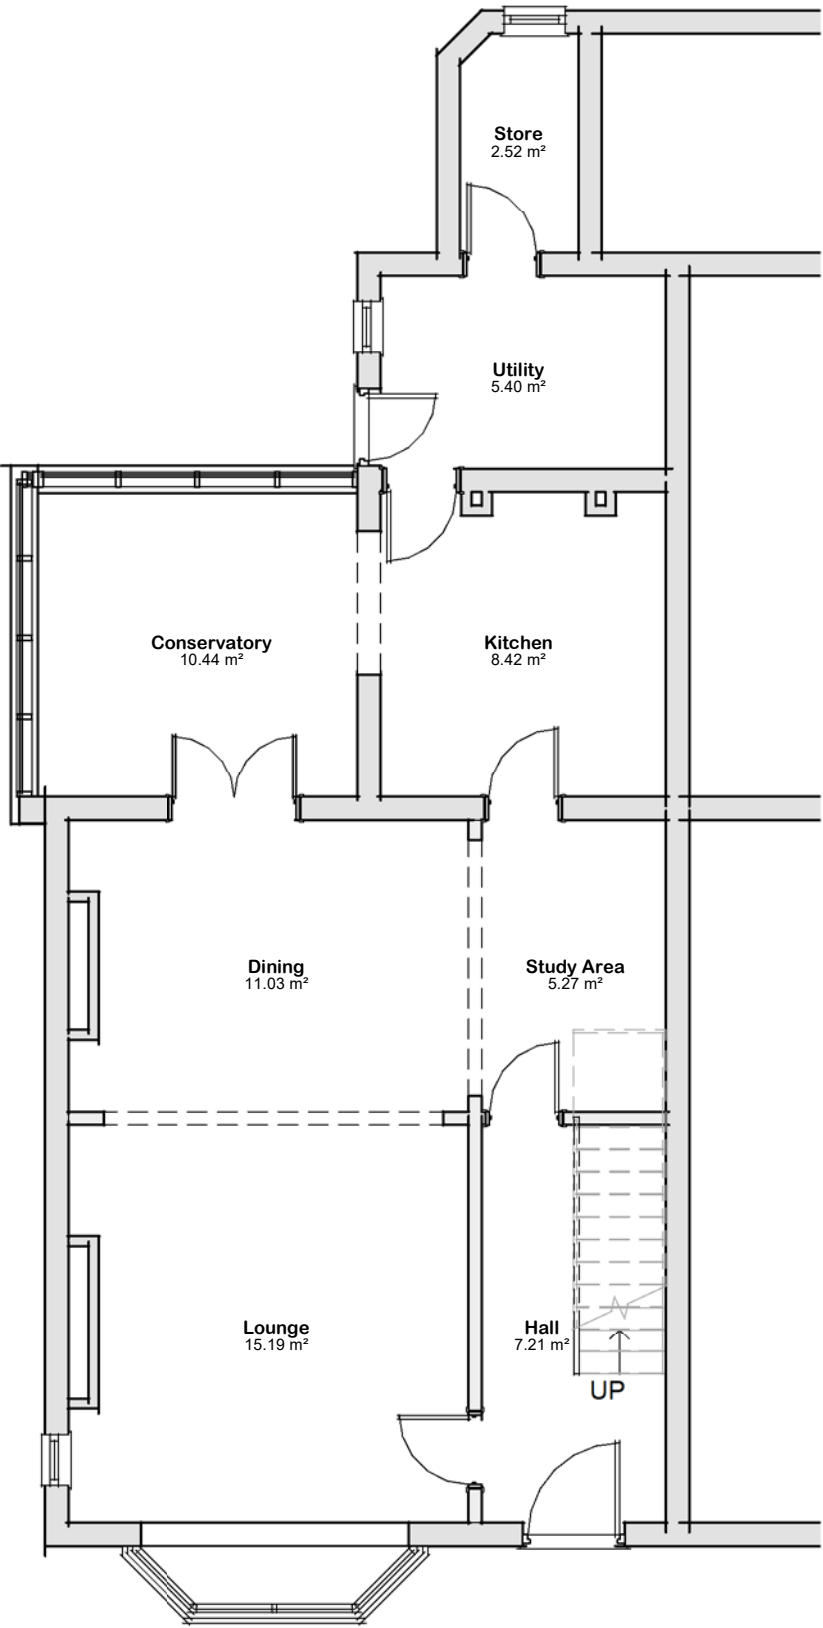


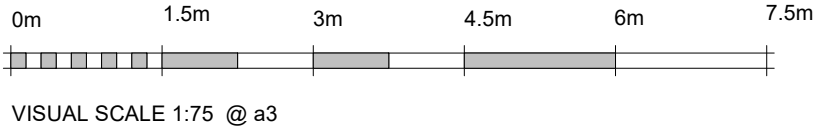

Plan 01 – Ground
1 : 75

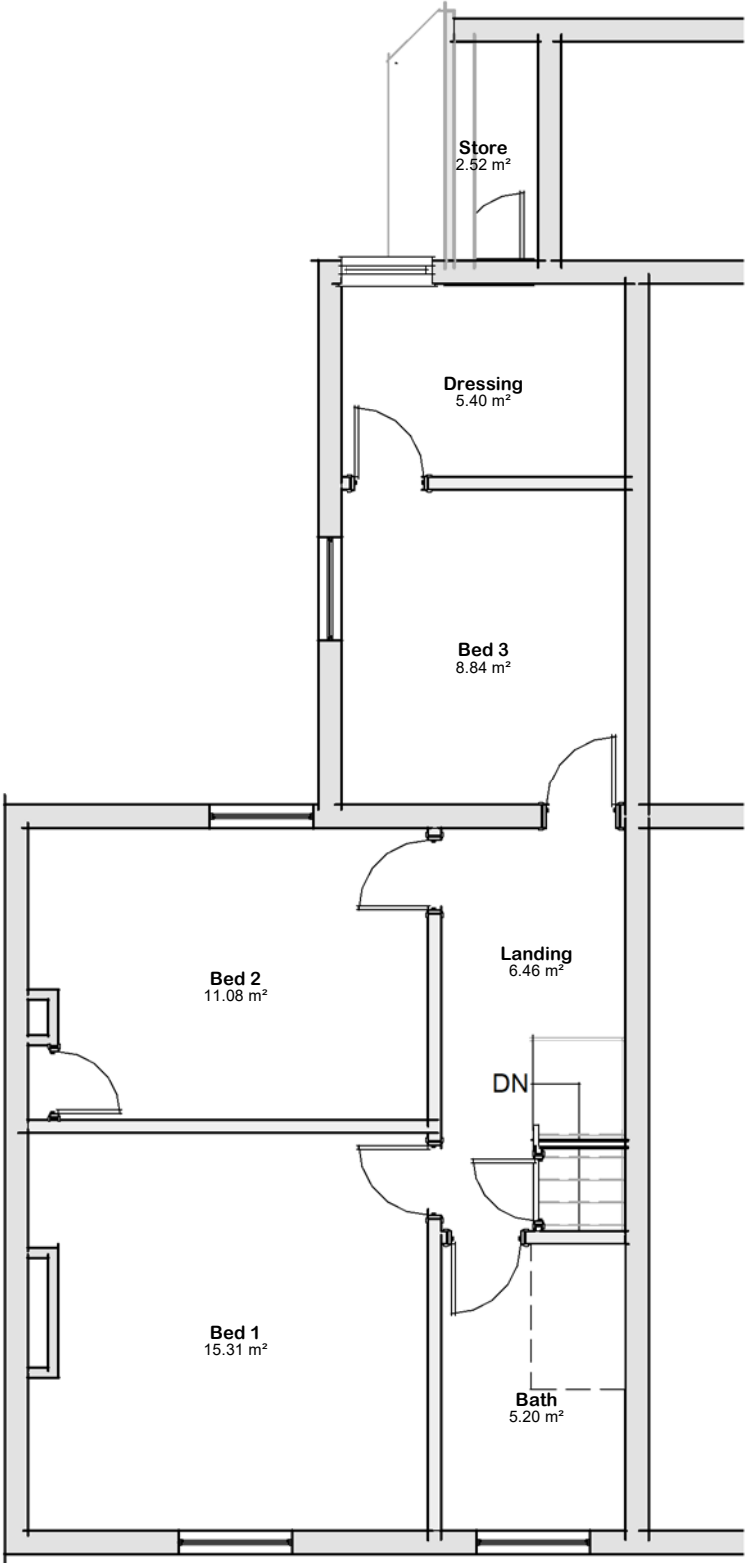

Plan 02 – First
1 : 75

08 -Ground Floor Schedule		
Name	Area	Perimeter
Conservatory	10.45 m²	12.7 m
Dining	11.05 m²	14.3 m
Hall	7.20 m²	11.6 m
Kitchen	8.40 m²	12.7 m
Lounge	15.20 m²	16.5 m
Store	2.50 m²	6.5 m
Study Area	5.25 m²	9.4 m
Utility	5.40 m²	9.5 m
Grand total: 8	65.45 m²	93.1 m

09 - First Floor Schedule		
Name	Area	Perimeter
Bath	5.20 m²	9.4 m
Bed 1	15.30 m²	16.5 m
Bed 2	11.10 m²	13.7 m
Bed 3	8.85 m²	11.9 m
Dressing	5.40 m²	9.5 m
Landing	6.45 m²	11.6 m
Store	2.50 m²	6.5 m
Grand total: 7	54.80 m²	79.1 m