


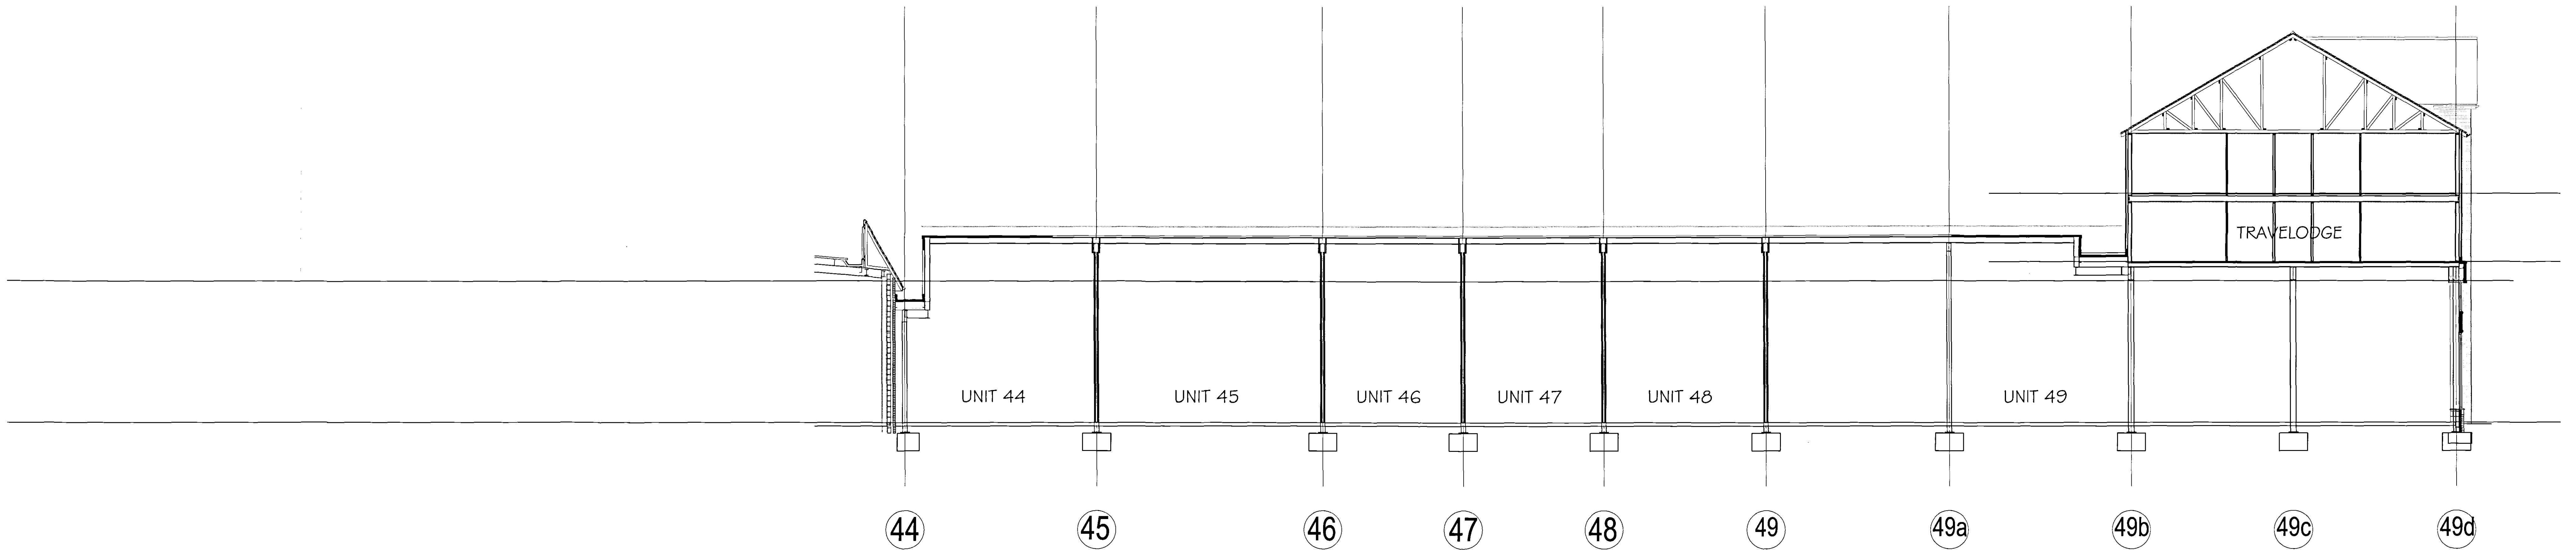

SCHEDULE OF MATERIALS
SEE ALSO IMAGING AND SAMPLE

ROOF	
REDLAND	A REGENT SLATE GREY B REGENT TUDOR BROWN C REGENT FARMHOUSE RED D MINI STONE WOLD SLATE GREY
FLAT ROOF	G KINGSPAN KS1000RW GOOSEWING GREY
WALLS	
BRICKS	R RED BANBURY MULTI RED STOCK T6DR S BUFF BANBURY BUFF STOCK T4DR T BROWN IBSTOCK CATTYBROOK BRUNSWICK AUTUMN E RENDER FINISH WHITE
PANELLING	SERVICE AREAS V KINGSPAN KS 1000RW COLOUR BEIGE _HONESTY
TMIBER BOARDING	W HORIZONTAL CLOSE BOARDING STAIN FINISH LIGHT OAK FEATURES STAIN WANUT
WINDOWS	FIRST FLOOR PAINTED SOFTWOOD
AND DOORS	PDPOWDER COATED ALUMINIUM SHOPFRONTS Dark Grey, Dark Green, White 300x300 CLEAR GLASS BLOCKS, GREY MORTAR
DOORS	SERVICE YARD PAINT FINISH BUCKINGHAM
GREEN	
PAVINGS	Y MARSHALLS PERFECTA PAVING 450x450
BEIGE	CONTRASTING PATTERN COLOUR
pavings	

SHDC
PLANNING & DEVELOPMENT
3 1 JUL 2007
Ref. 1045/07

Revised:	Date:	Drawn:	Checked:
Project: PROPOSED PHASE 2 DEVELOPMENT Springfield Retail Outlets and Festival Gardens Carnelgate Spalding			
Chester Properties Asset Management Ltd.			
Elevations-Sections (Sheet 3)			
Drawing No: 3729-2-GA35/			
Date: 28.7.07 Scale: 1:100 Drawn: C.J. Moorhouse/Checked:			
CAD Ref: P.13729/Interserve Spalding Phase 2/CAD/Construction/GA3729-2-GA35			
Note: Do not scale from this drawing. All dimensions to be checked on-site.			
Watson Batty Architects Limited Shires House, Shires Road Gusley, Leeds LS20 8EU T: 01943 876 665 F: 01943 882 300 E: enquiries@watsonbatty.com W: www.watsonbatty.com			
architects			
redefining space delivering the vision			