
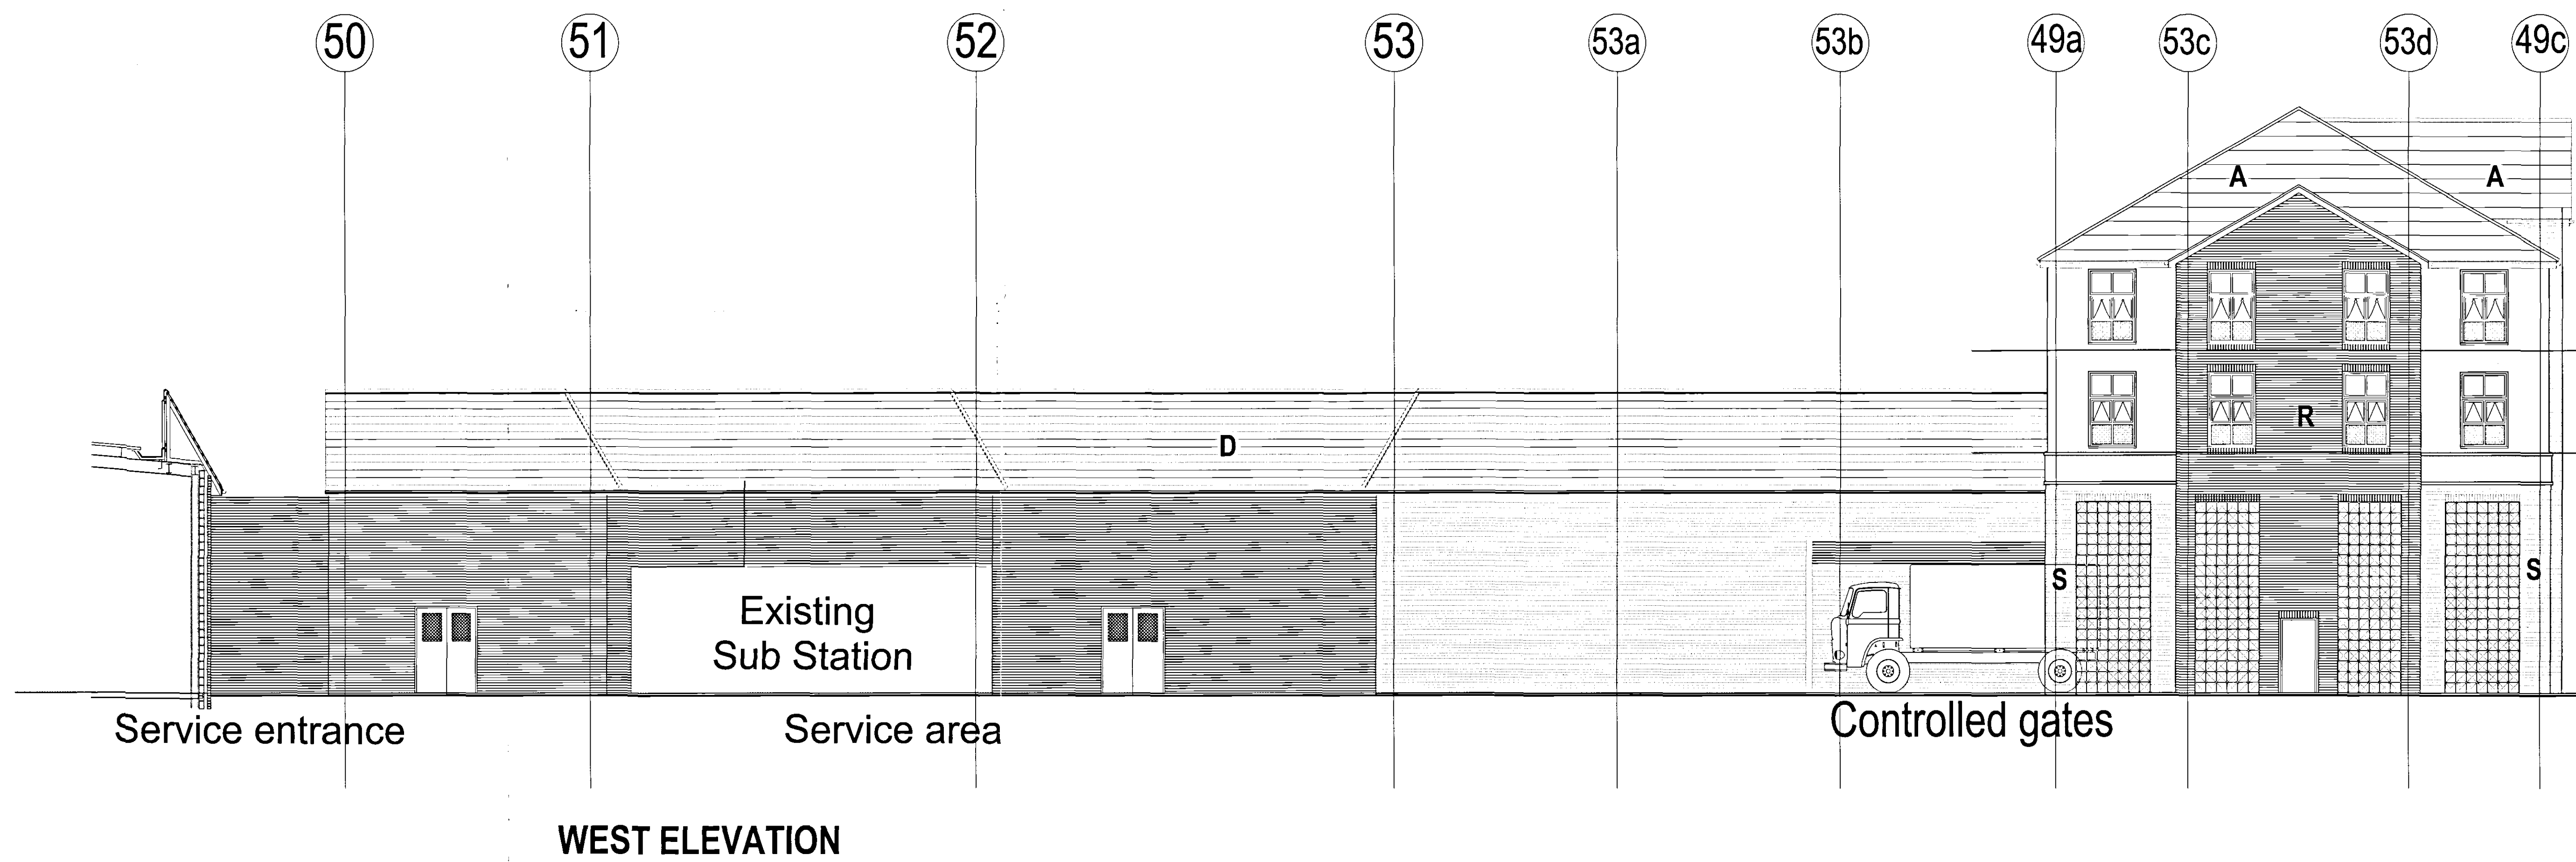


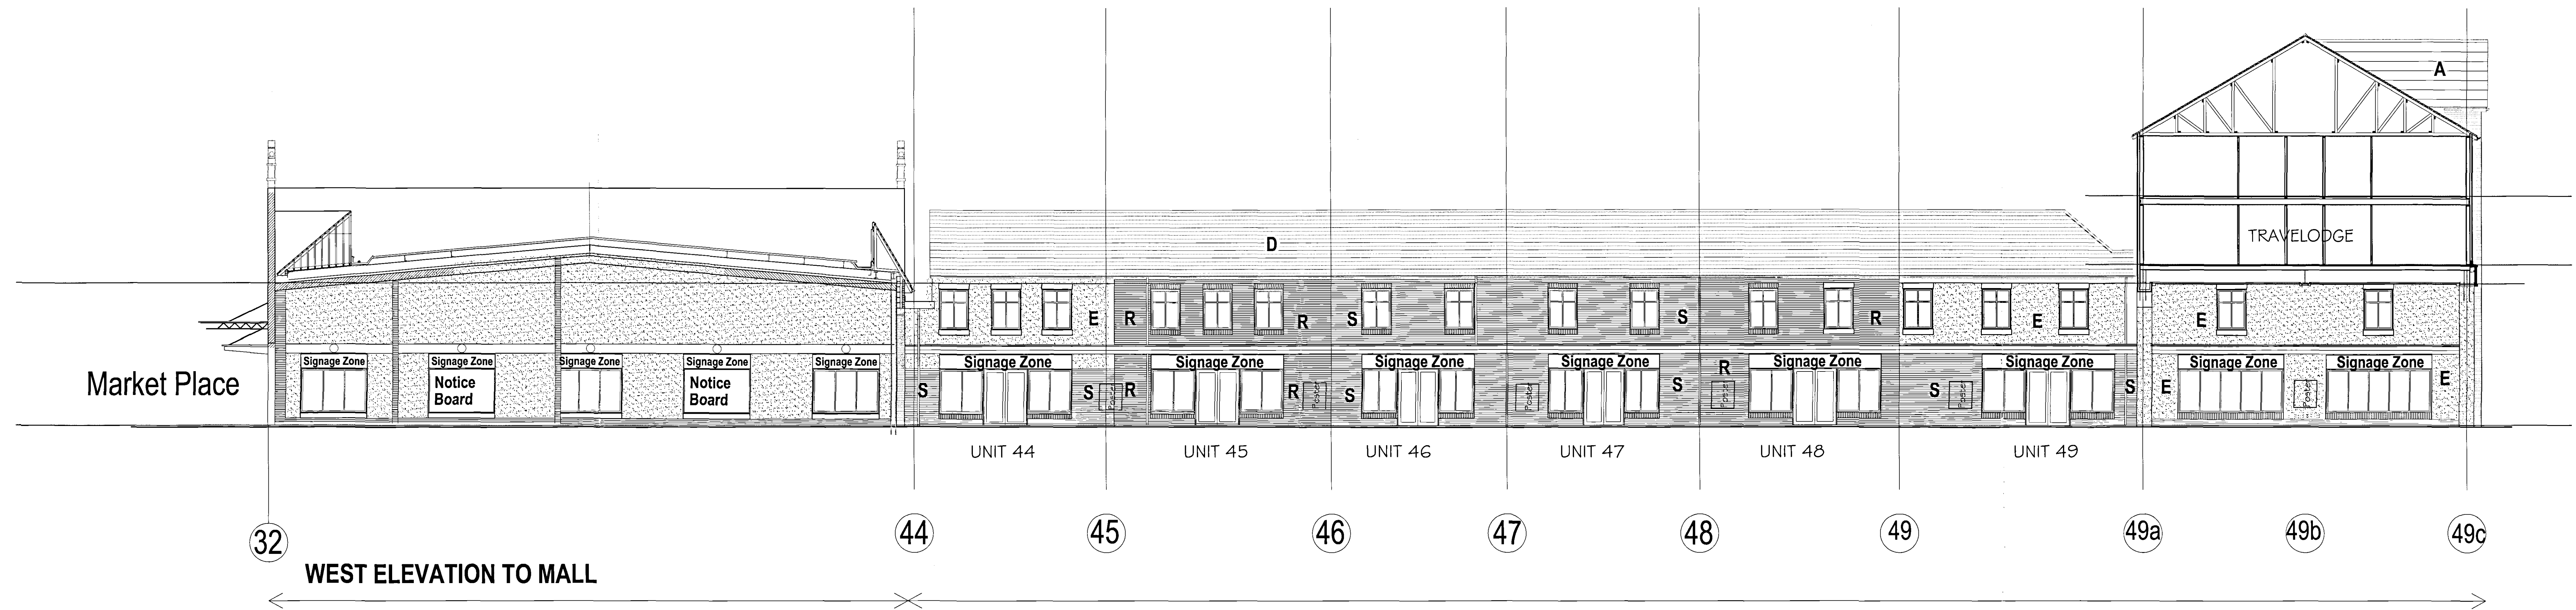

SCHEDULE OF MATERIALS
SEE ALSO IMAGING AND SAMPLE

ROOF
REDLAND

A REGENT SLATE GREY
B REGENT TUDOR BROWN
C REGENT FARMHOUSE RED
D MINI STONE WOLD SLATE GREY

FLAT ROOF

G KINGSPAN KS1000RW GOOSEWING GREY

WALLS
BRICKS

R RED BANBURY MULTI RED STOCK T6DR
S BUFF BANBURY BUFF STOCK T4DR
T BROWN IBSTOCK CATTYBROOK BRUNSWICK AUTUMN
E RENDER FINISH WHITE

PANELLING SERVICE AREAS

V KINGSPAN KS 1000RW COLOUR BEIGE _ HONESTY

TMIBER BOARDING W HORIZONTAL CLOSE BOARDING
STAIN FINISH LIGHT OAK
FEATURES STAIN WANUT

WINDOWS
WHITE

FIRST FLOOR PAINTED SOFTWOOD
PDOWDER COATED ALUMINIUM SHOPFRONTS
AND DOORS
Dark Grey, Dark Green, White
300x300 CLEAR GLASS BLOCKS, GREY MORTAR

DOORS
GREEN

SERVICE YARD PAINT FINISH BUCKINGHAM

PAVINGS
BEIGE

Y MARSHALLS PERFECTA PAVING 450x450
CONTRASTING PATTERN COLOUR

pavings

Revision:	Date:	Drawn:	Checked:
Project: PROPOSED PHASE 2 DEVELOPMENT Springfield Retail Outlets and Festival Gardens Camelgate Spalding			
Chester Properties Asset Management Ltd.			
Elevations-Sections (Sheet 1)			
Drawing No: 3729-2-GA33			
Date: 26.7.07 Scale: 1:100 Drawn: C.J. Moorhouse/Checked:			
CAD Ref: P.3729/Interserve Spalding Phase 2/CAD/Construction/GA3729-2-GA33			
Note: Do not scale from this drawing. All dimensions to be checked on-site.			
Watson Battay Architects Limited Shires House, Shires Road Guiseley, Leeds LS20 8EU			
T: 01943 876 665 F: 01943 882 300 E: enquiries@watsonbattay.com W: www.watsonbattay.com			
5+6 WATSON BATTAY architects			
Redefining space delivering the vision			