
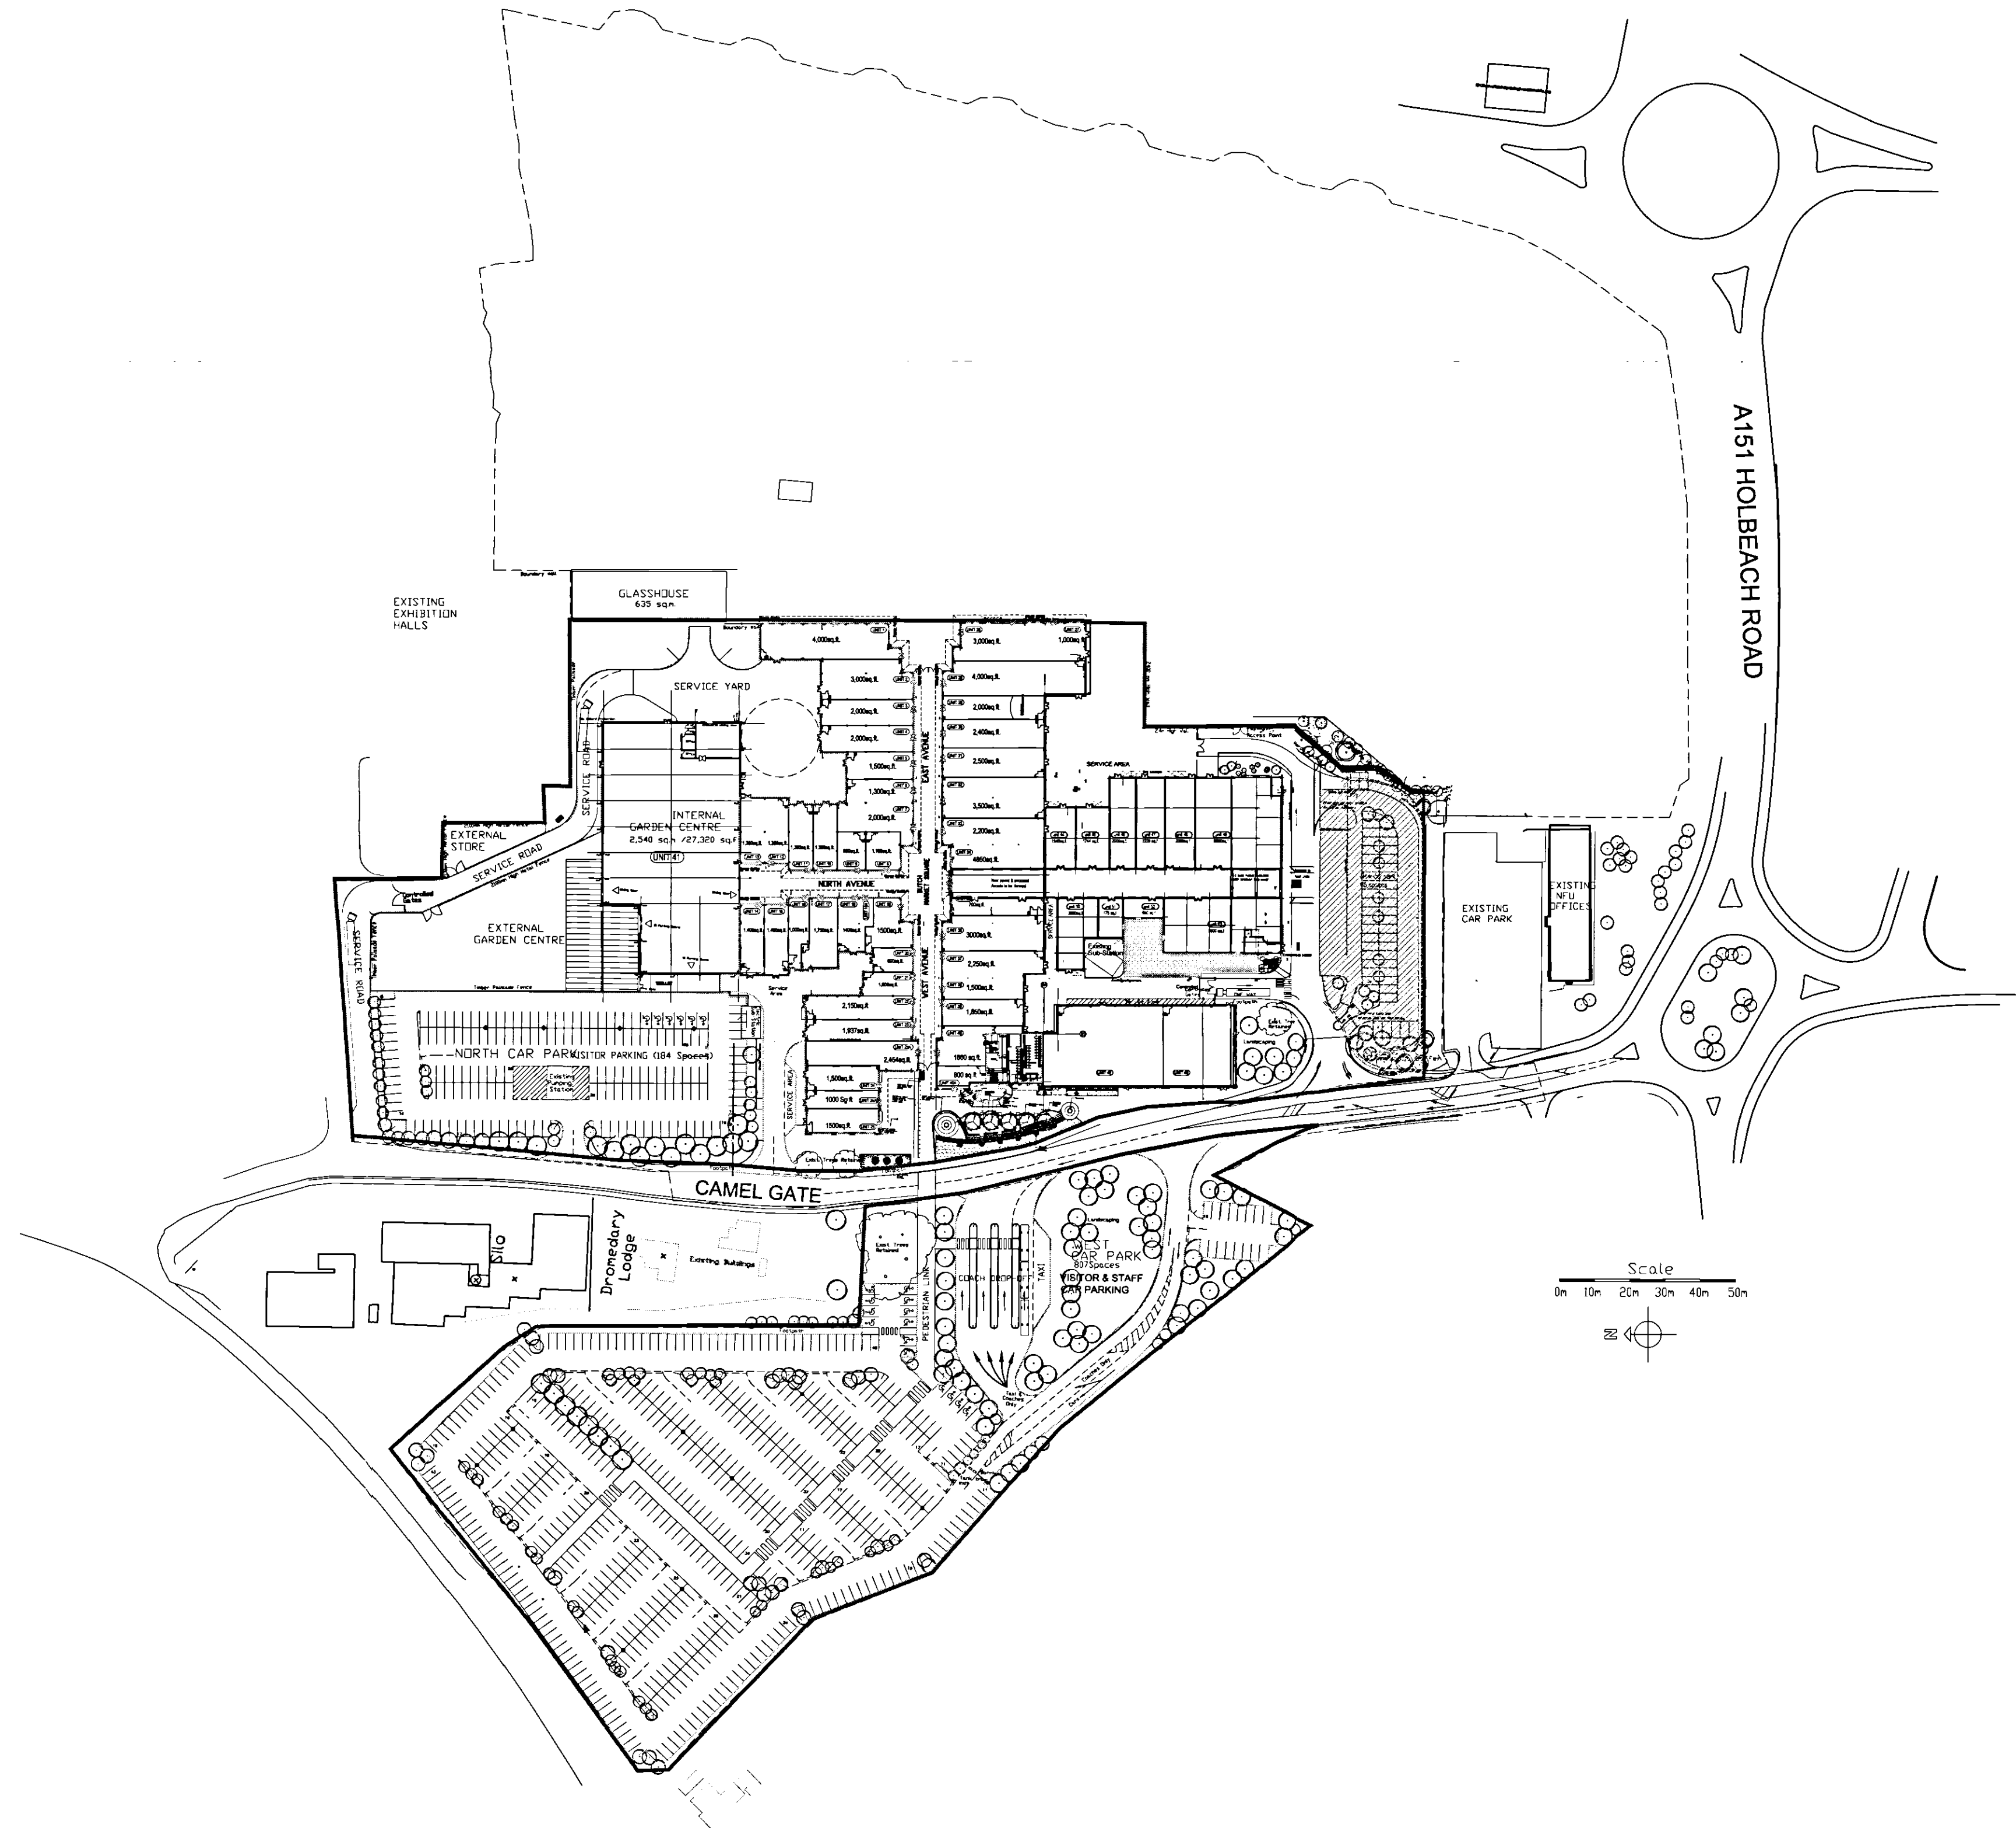


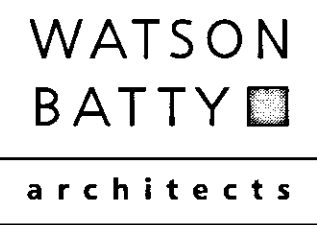

SHDC
PLANNING & DEVELOPMENT
3 1 JUL 2007
Ref. 1045/07

Revision:	Date:	Drawn:	Checked:
Project:			
3729-2-Centre Plan SPRINGFIELDS RETAIL OUTLETS & FESTIVAL GARDENS CAMELGATE SPALDING			
CHESTER PROPERTIES ASSET MANAGEMENT Ltd.			
CENTRE PLAN			
Drawing No: 3729-2-Centre Plan			
Date: 19.7.07 Scale: 1:1250 Drawn: C.J. Moorhouse Checked:			
CAD Ref: P:\Interserve 3729-2\CAD\Construction\Centre plan			
Note: Do not scale from this drawing. All dimensions to be checked on-site.			
Watson Batty Architects Limited Shires House, Shires Road Guiseley, Leeds LS20 8EU T: 01943 876 665 F: 01943 882 300 E: enquiries@watsonbatty.com W: www.watsonbatty.com			
  			
redefining space - delivering the vision			