
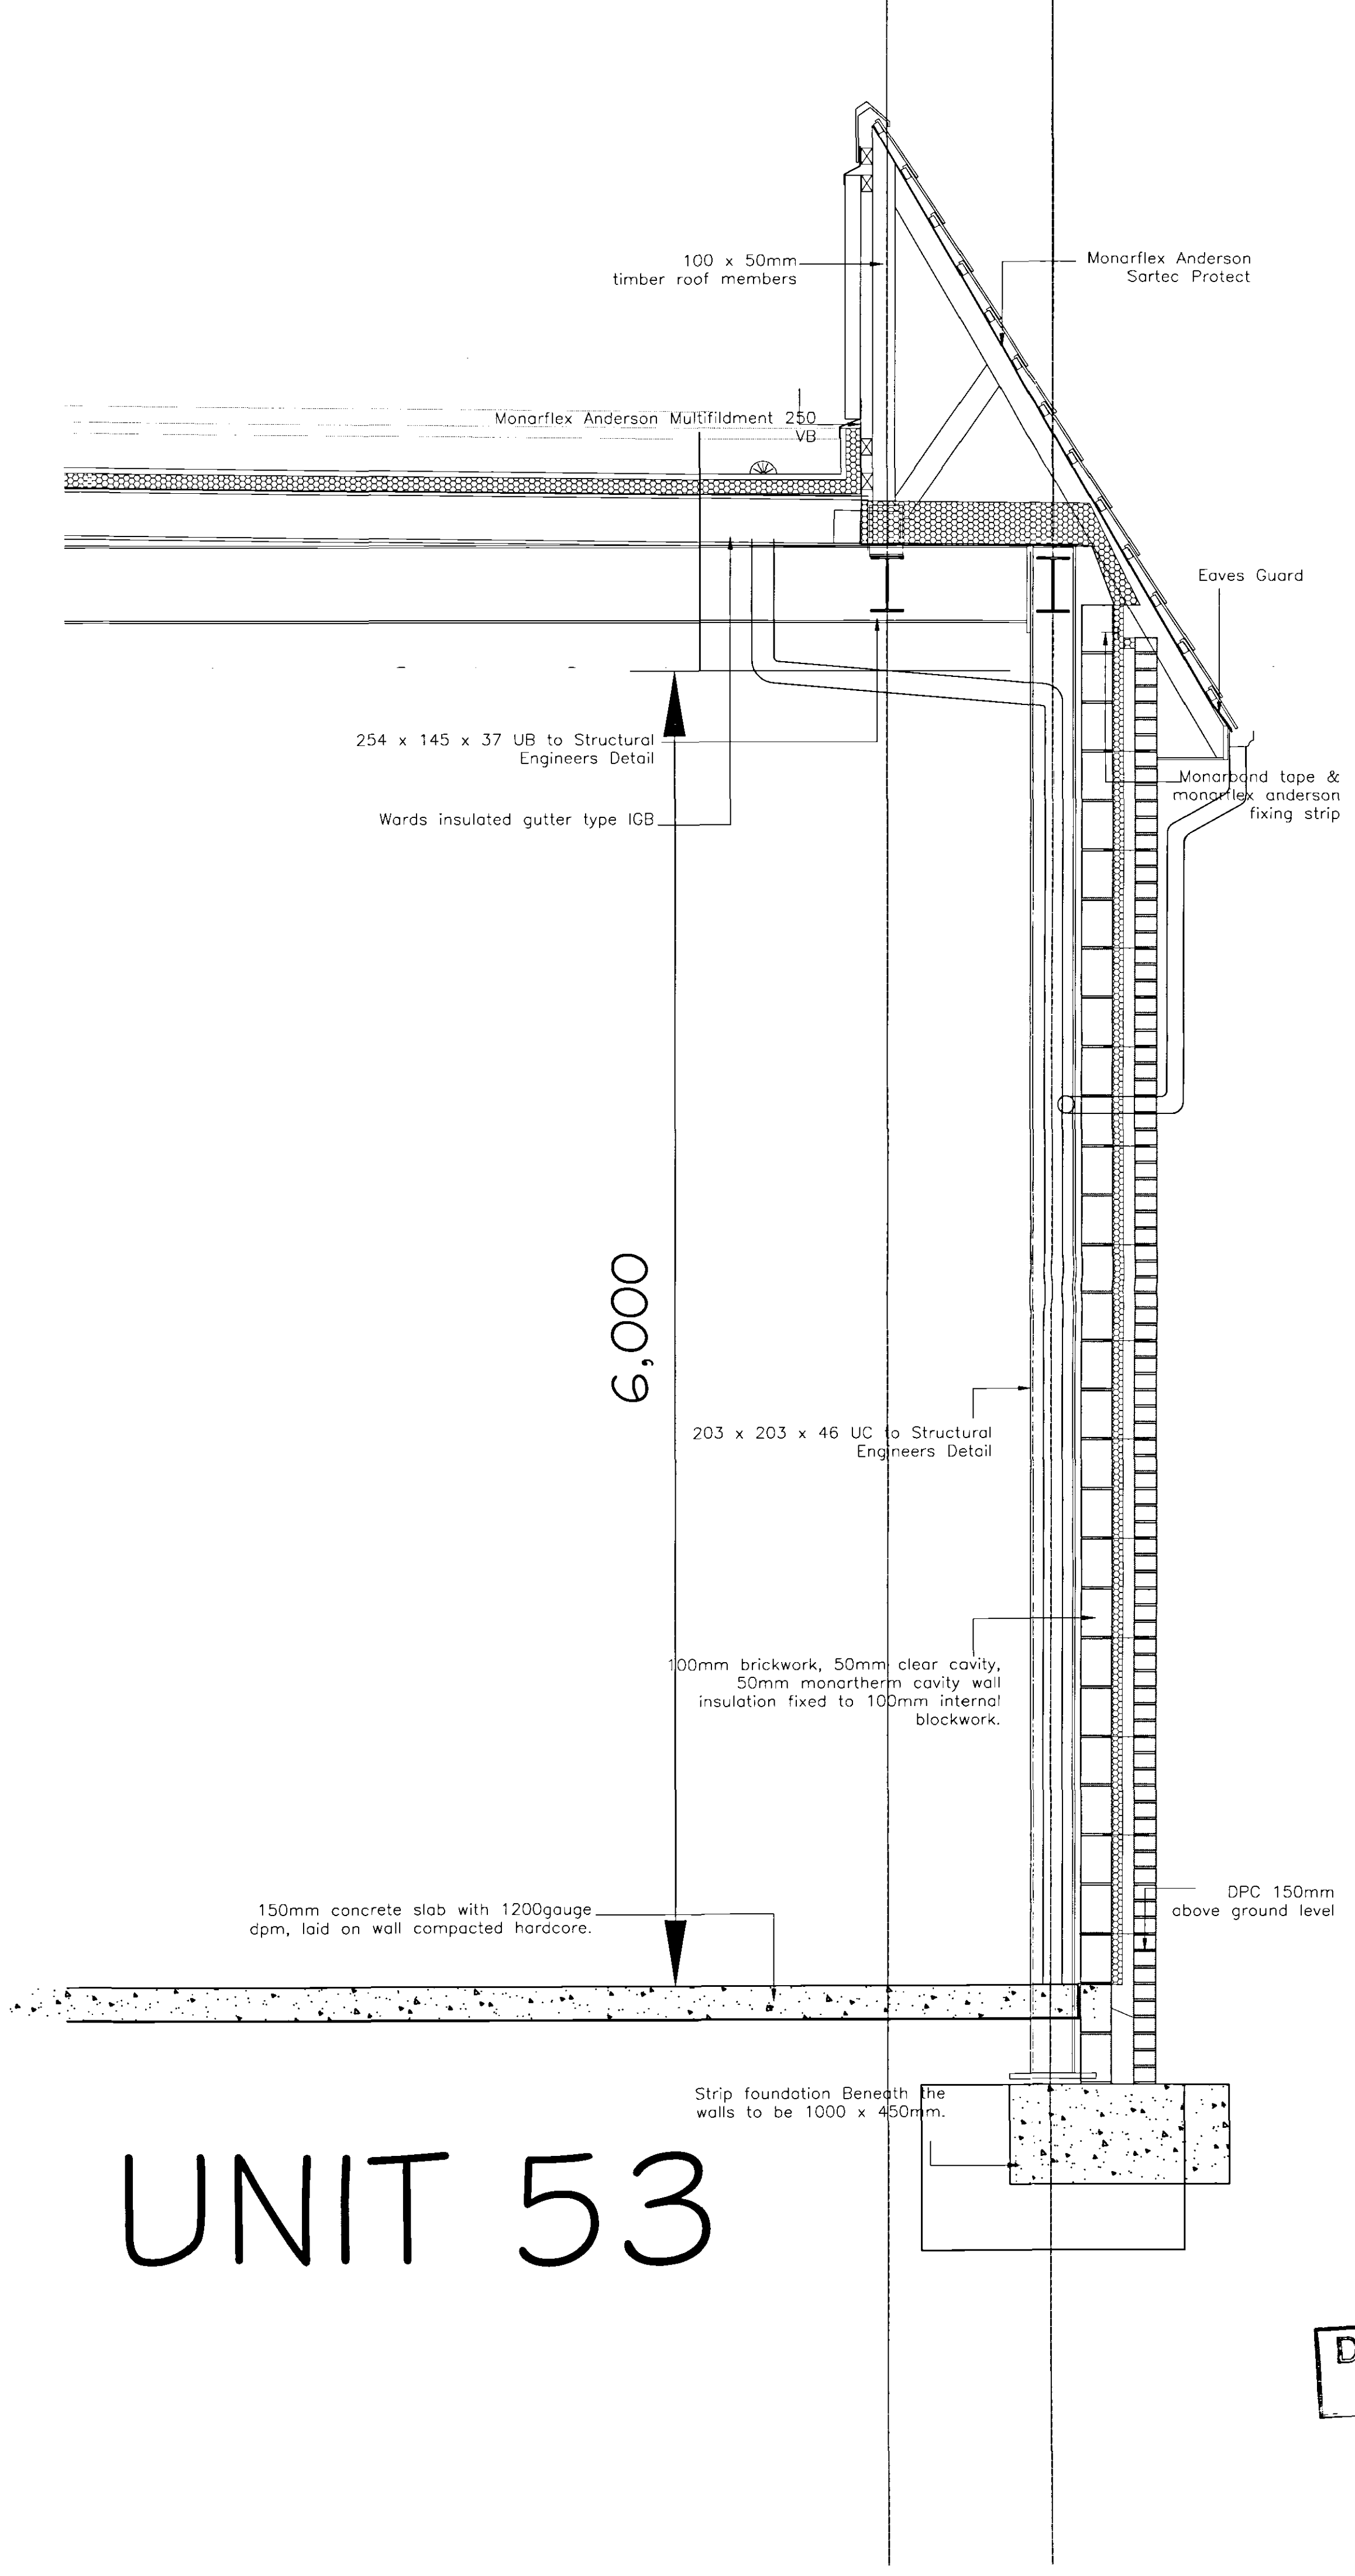


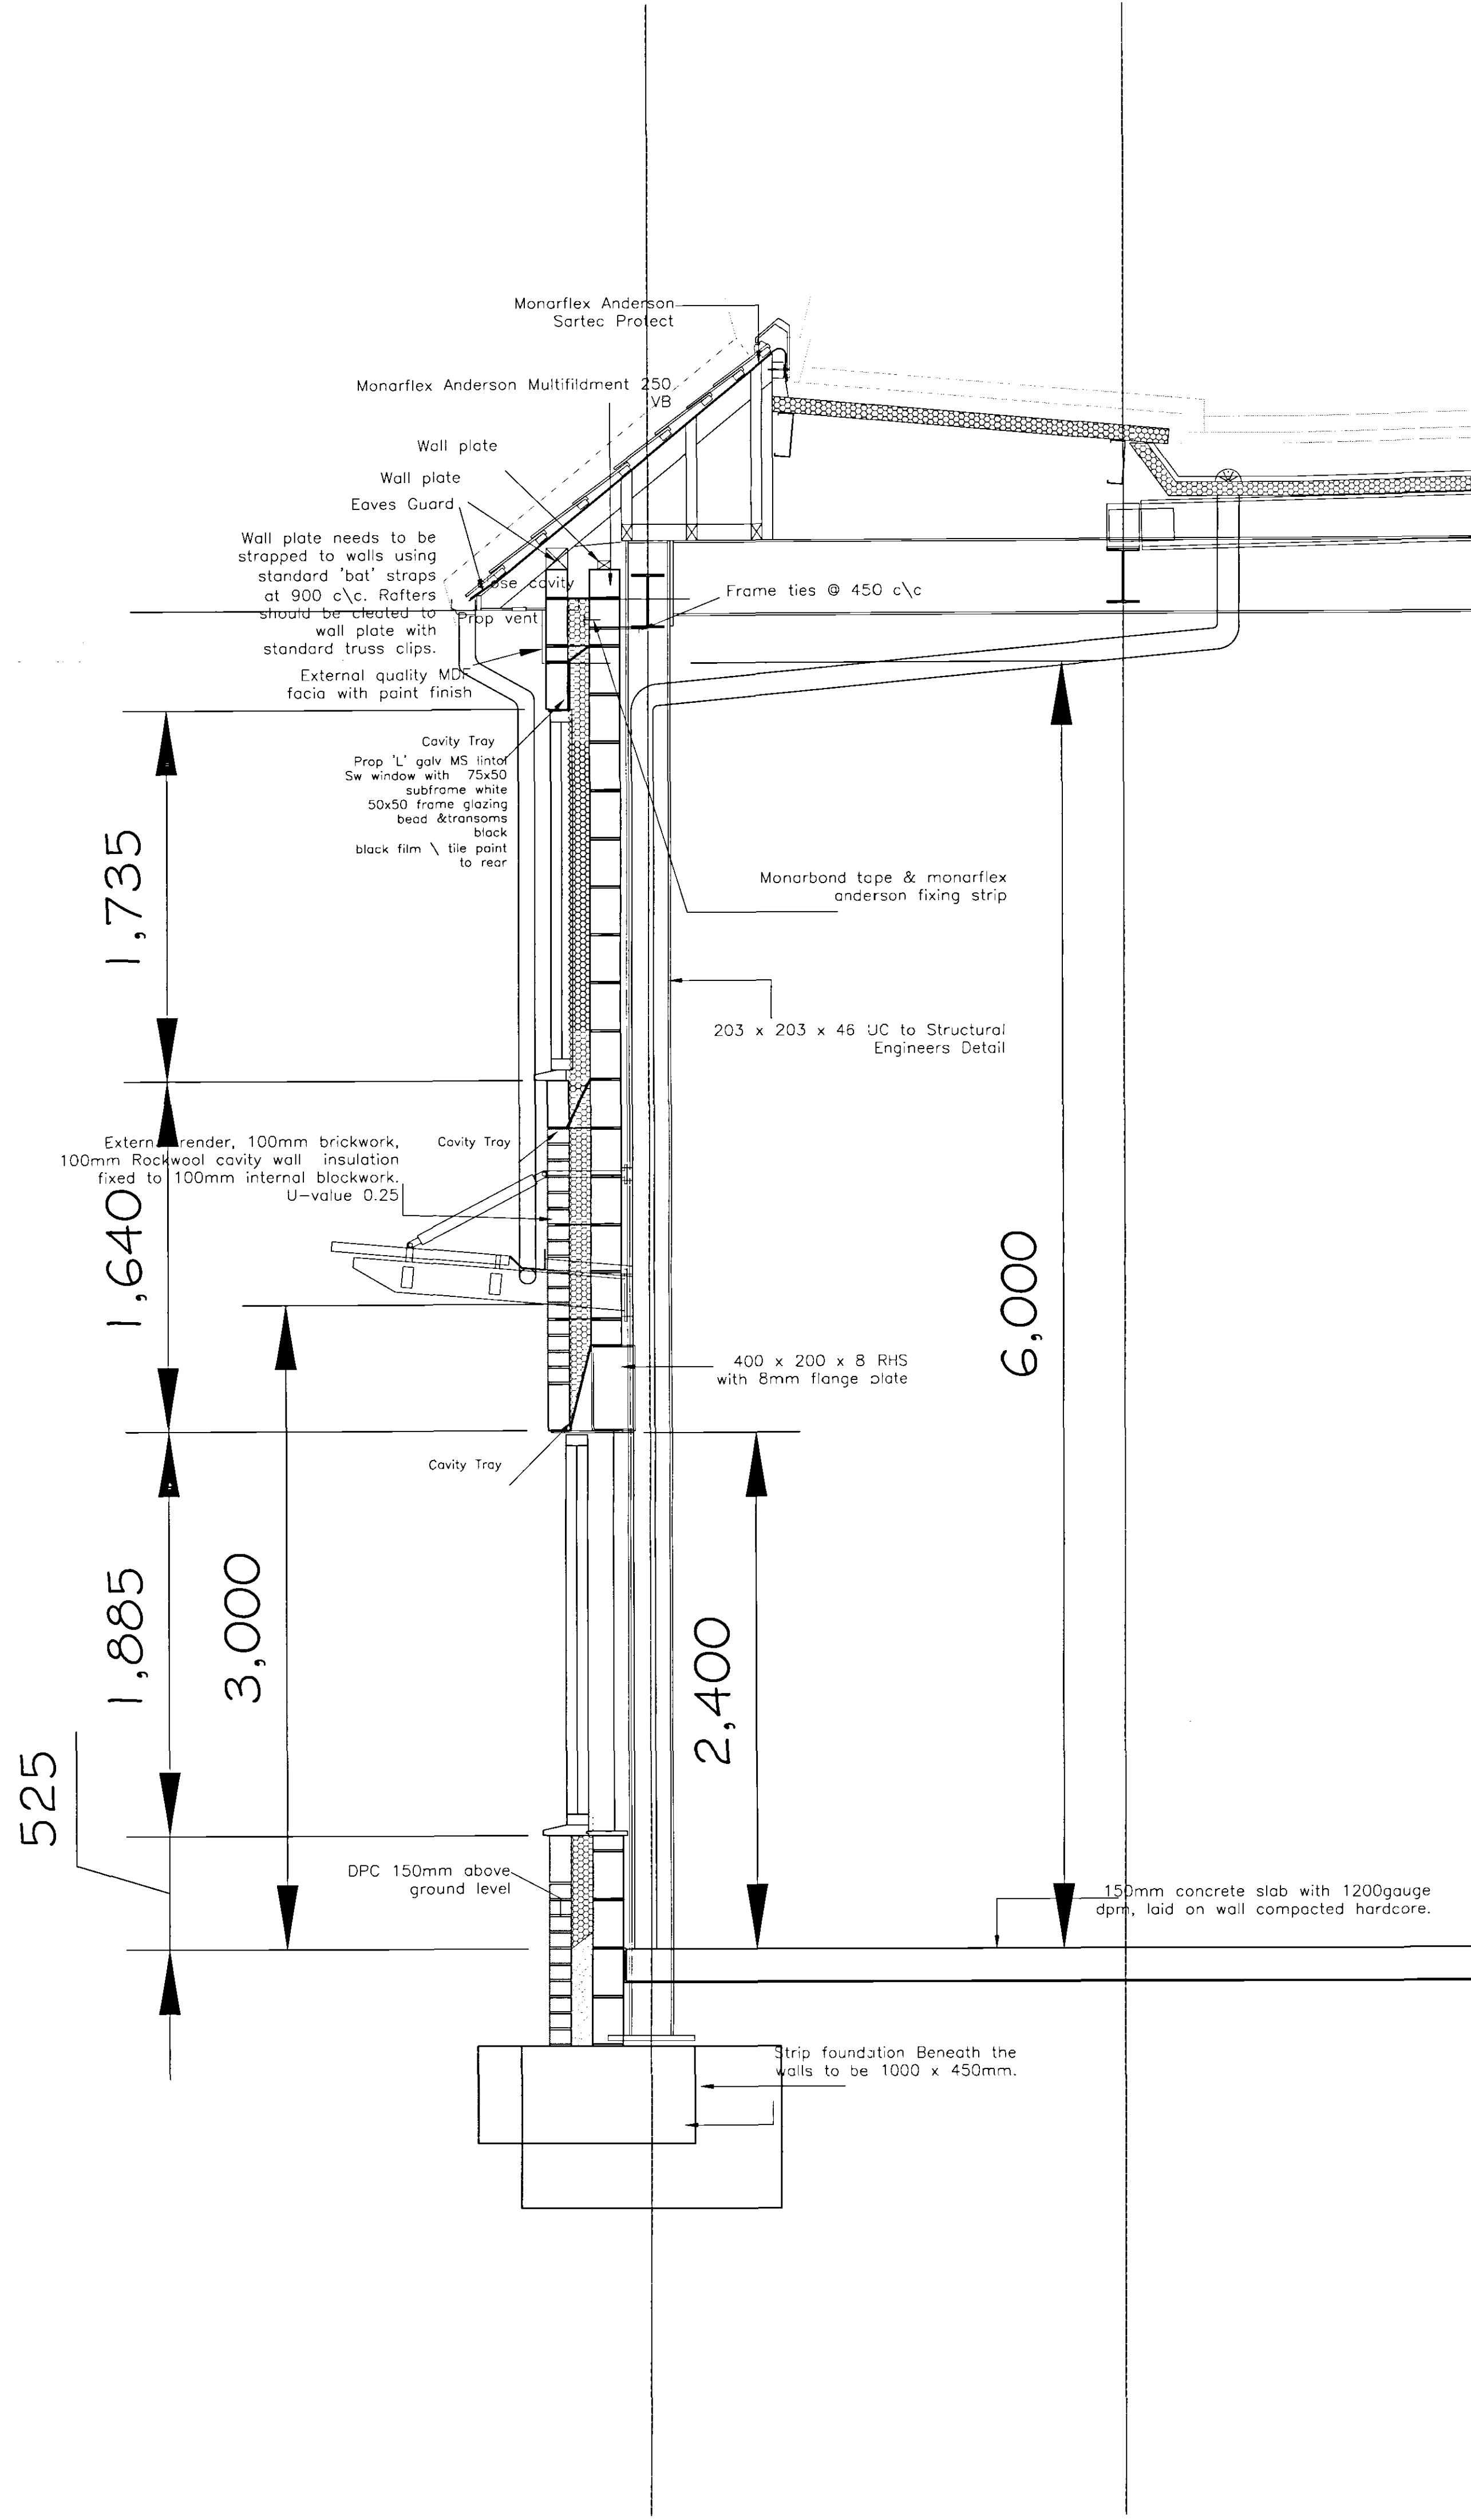

UNIT 53

SHDC
PLANNING & DEVELOPMENT
31 JUL 2007
Ref. 1045/07

Revision:	Date:	Drawn:	Checked:
Project:			
SPRINGFIELDS PHASE 2. SPALDING			
INTERSERVE BUILDING			
Sections (Sheet Two)			
Drawing No: 3729-2-MS02			
Date:	Scale:	Drawn:	Checked:
CAD Ref:			
Note: Do not scale from this drawing. All dimensions to be checked on-site.			
Watson Batty Architects Limited Shires House, Shires Road Guisley, Leeds LS20 8EU			
T: 01943 876 665 F: 01943 882 300 E: enquiries@watsonbatty.com W: www.watsonbatty.com			
WATSON BATTY architects			
redefining space = delivering the vision			