


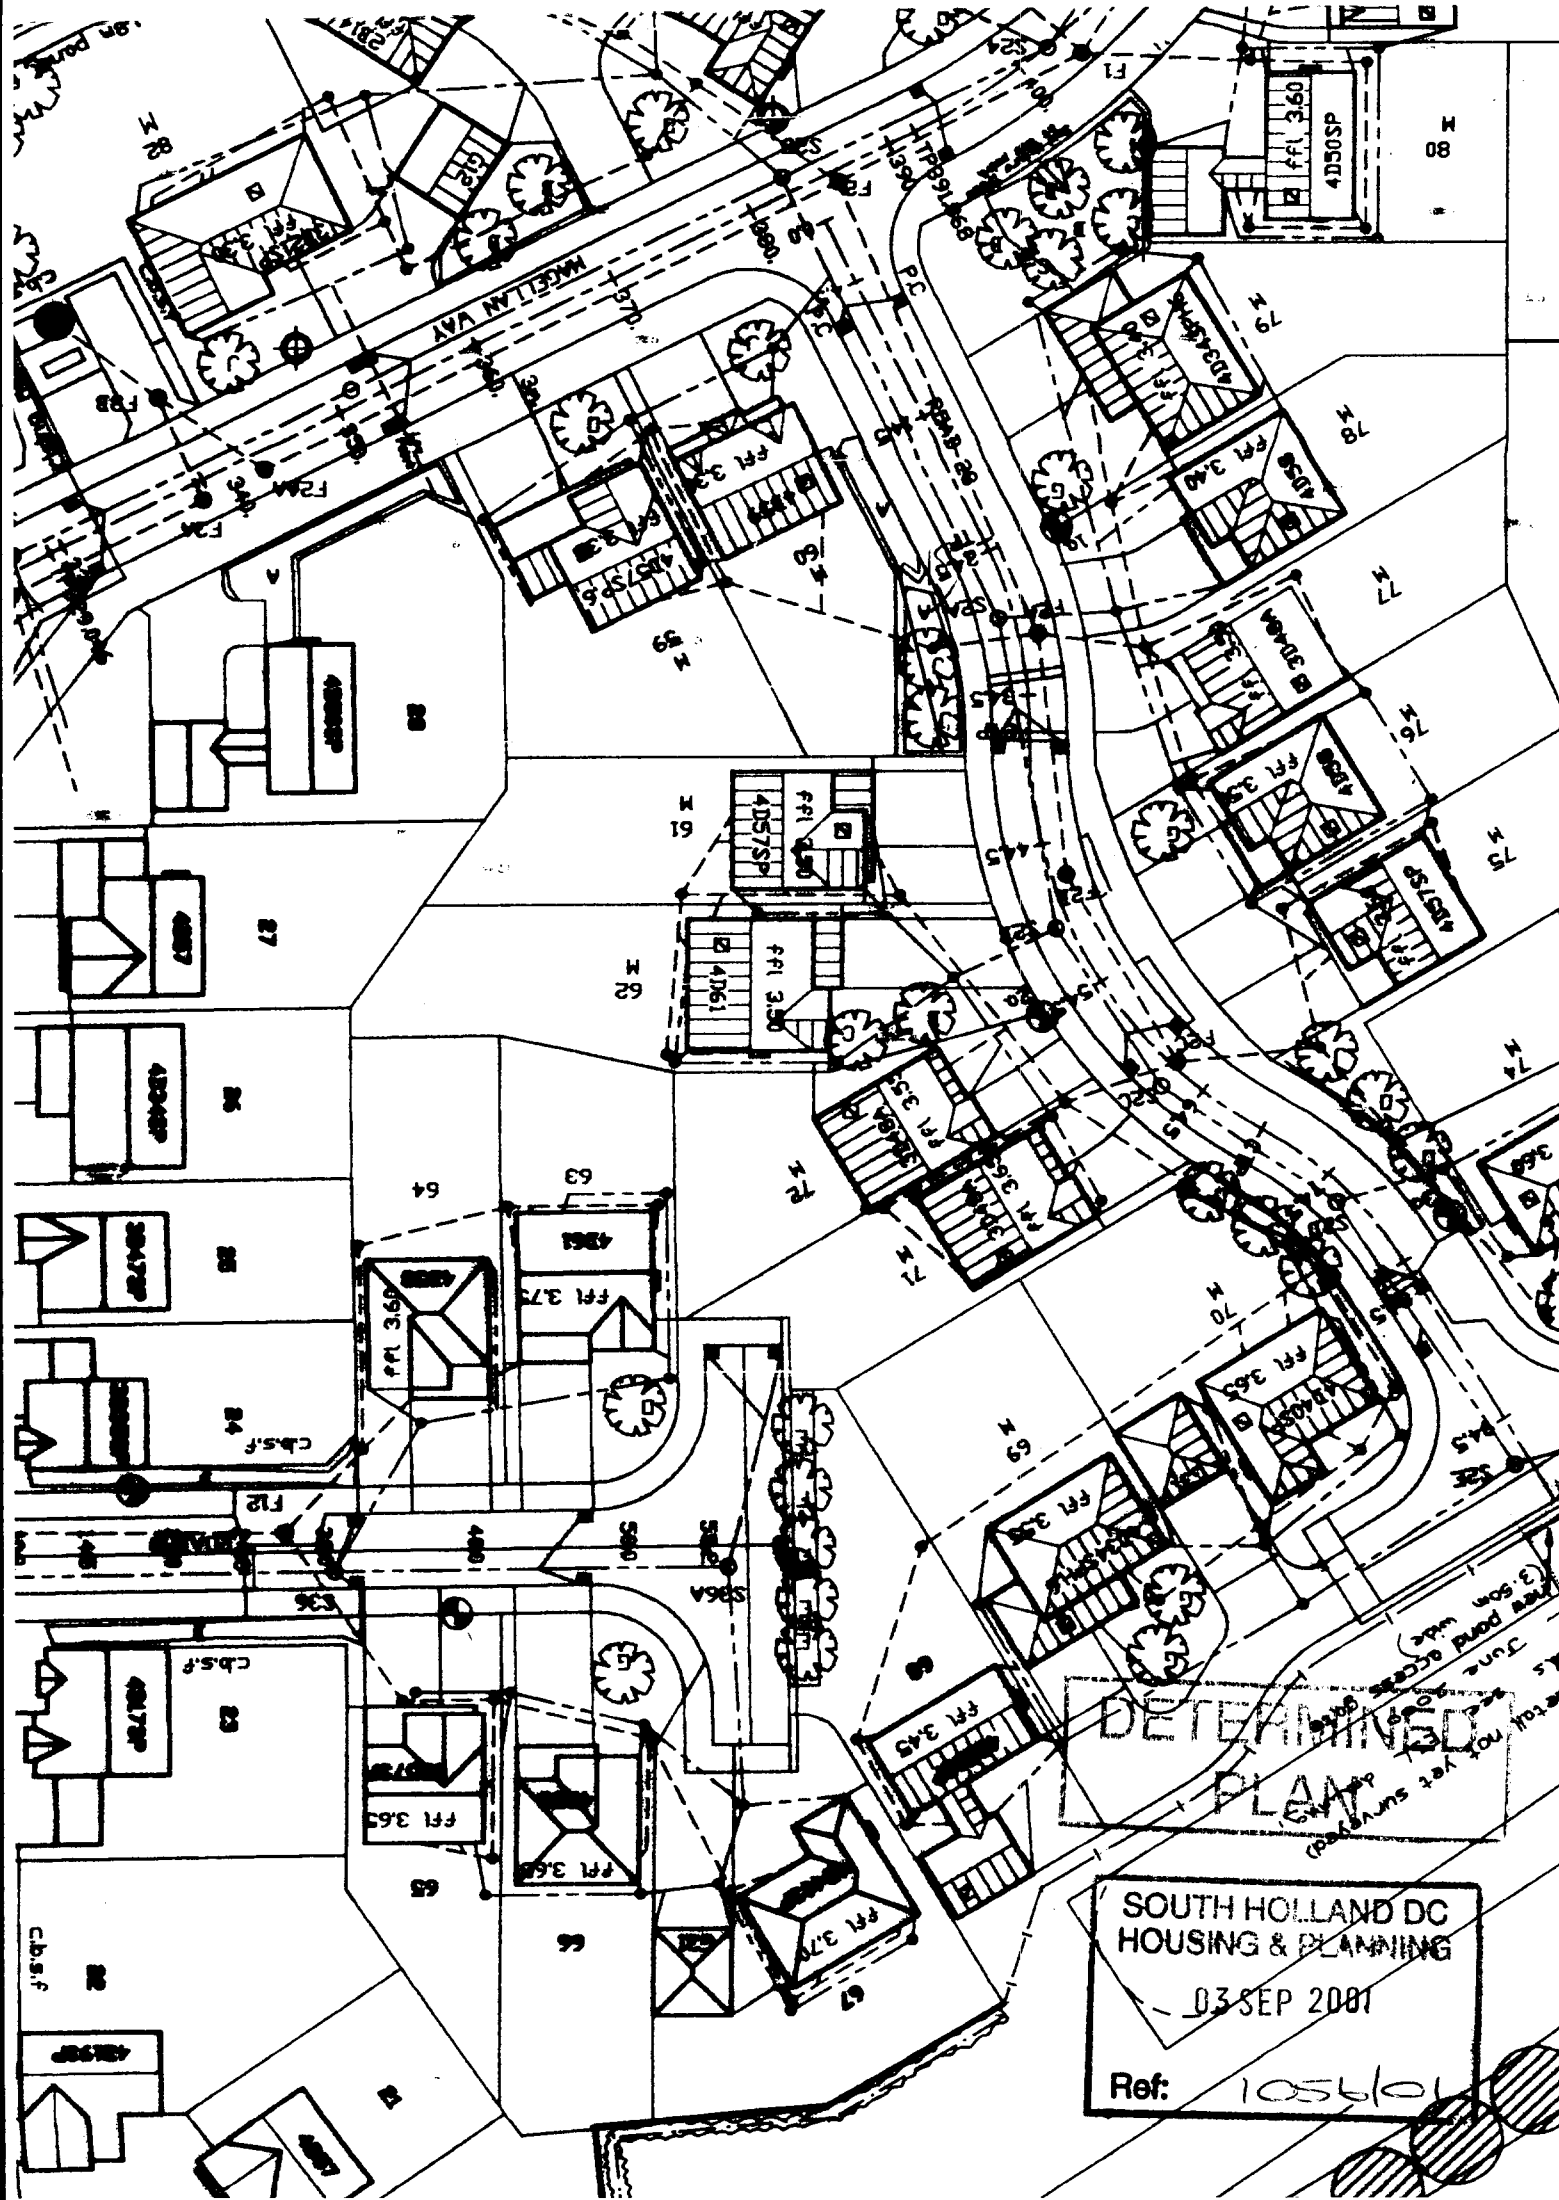

DETERMINED
PLAN

SOUTH HOLLAND DC
HOUSING & PLANNING
03 SEP 2001
Ref: 1056101