


CDM NOTE:
The design has been undertaken as far as possible to avoid risks to health and safety or to reduce and control the effects of any unavoidable risks.
Any relevant information identifying risks which are not able to be eliminated will be included within the project Health and Safety file.

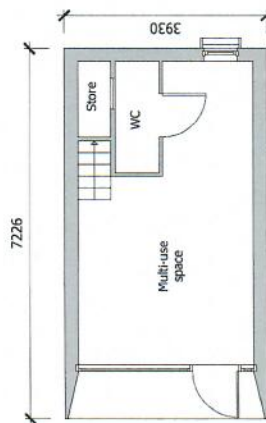

Ground Floor Plan

REV	DATE	DESCRIPTION	DRAWN
		 LARKFLEET GROUP	ORIGINAL SIZE: 14.25" X 11.75" (356 X 298) mm
SCALE: ALL DIMENSIONS, MATERIALS AND COMPONENTS, ACCESSORIES, ETC. ARE SHOWN AND NOTED TO BE IN ACCORDANCE WITH THE LATEST EDITIONS OF THE BRITISH STANDARDS INSTITUTION (BSI) PUBLICATIONS. ALL DIMENSIONS TO BE CHECKED ON THE TECHNICAL SPECIFICATION.			
LARKFLEET GROUP LIMITED LARKFLEET HOUSE SOUTHFIELDS BUSINESS PARK BOURNE LINCOLNSHIRE PE10 0FF TEL 01778 381570			
KODA UNITS CASTLEBUILD SCAFFOLDING LTD SPALDING			
DESIGN DETAILS			
SCALE 1:100 @A3		DATE 26.01.23	DRAWN JRB
DRAWING NO. 176/SITE/03		REVISION -	