


SITE

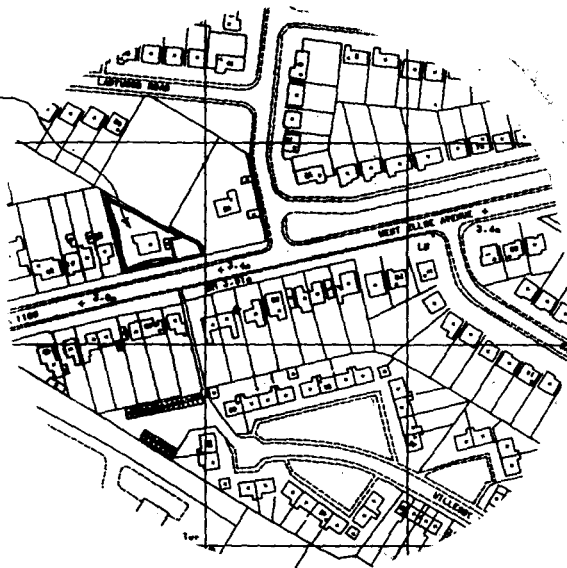

SPADING

LOCATION PLAN FOR MR + MRS STIMSON

ST WEST BLADE AV

SPADING

LINKS.

