

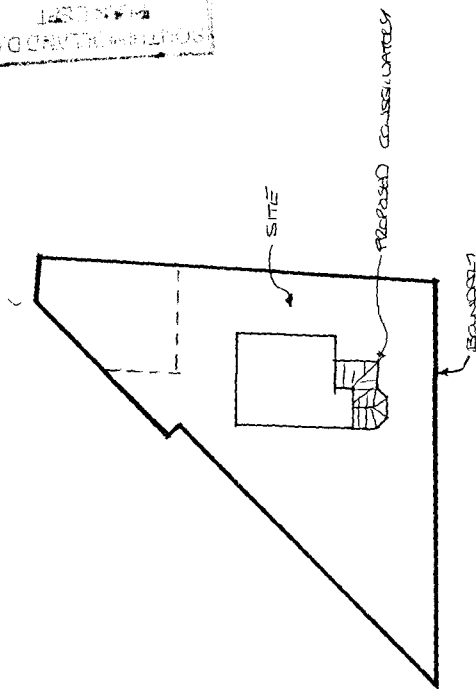
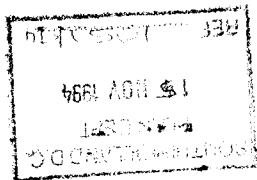


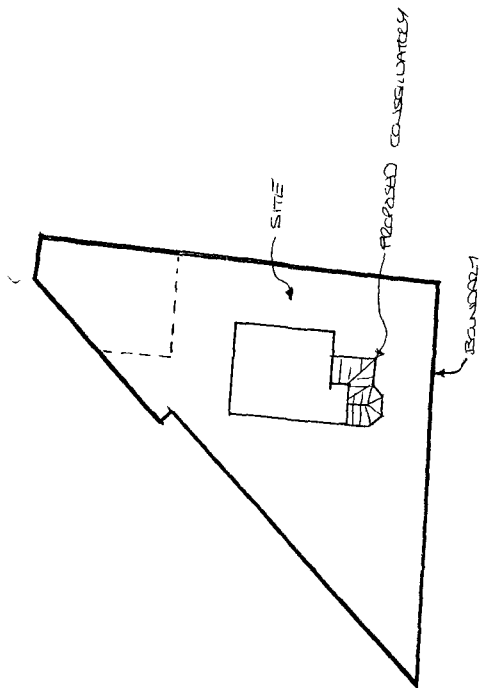



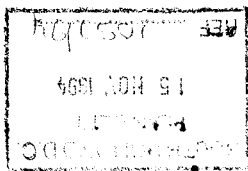


MR + MRS. STIMSON
 37 WEST BLUE AD
 SPENDING
 LINES.


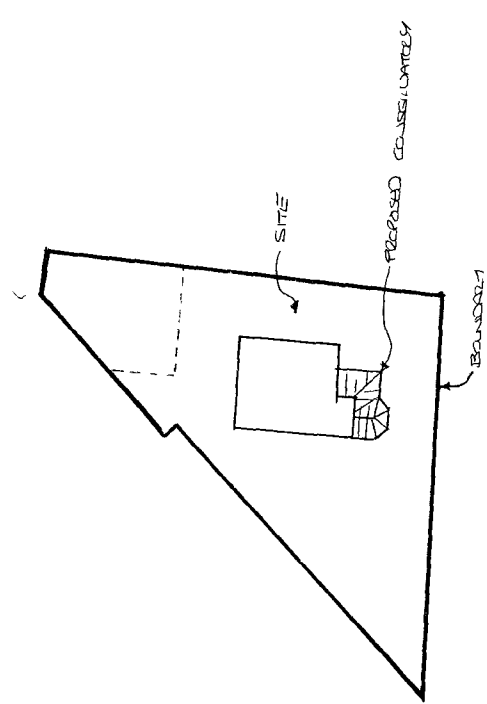




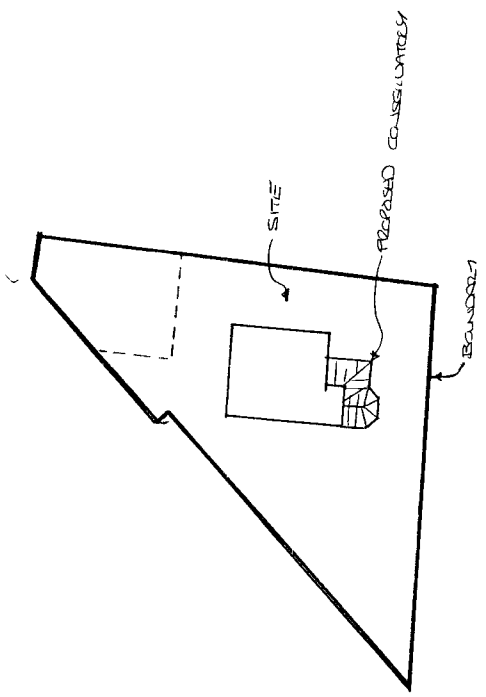



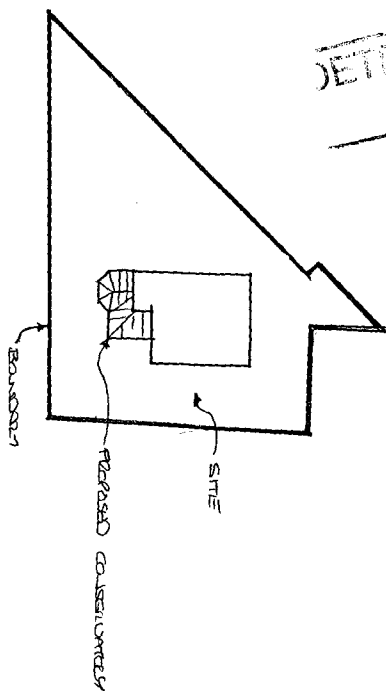


WARMERHOME (UK) LTD
Benner Road Industrial
Estate, Pinchbeck,
Spalding, PE11 3TZ.
Tel:- Spalding (0775) 761610

CONSERVATORY DIVISION

WARMERHOME UK LTD, RESERVE
THE RIGHT TO ALTER ANY
DIMENSION DUE TO ANY CHANGE
IN SITE CONDITIONS.
THIS DRAWING IS TO TAKE
PRECEDENCE IF THERE ARE ANY
DISCREPANCIES BETWEEN THE
PURCHASE AGREEMENT & THE
DRAWING.

DRAWING No.1

Client:- MR + MRS STIMSON
Address:- 57 WEST ALOE RD.
SPADING
LINES.

Ref No. 5490

Clients Approval:-

Date:-

Drawn:- JASON NAWICK Date:- 18/10/94


CONSERVATORY STYLE:- VICTORIAN

TYPE:- WHITE UPVC

Revisions Scale:- 1:50 1:20

PLEASE NOTE THAT ALL DIMENSIONS, STYLES + DESIGN ARE TO YOUR COMPLETE SATISFACTION
BEFORE RETURNING THE SIGNED DRAWINGS TO THIS OFFICE.

DETERMINED
P. 1

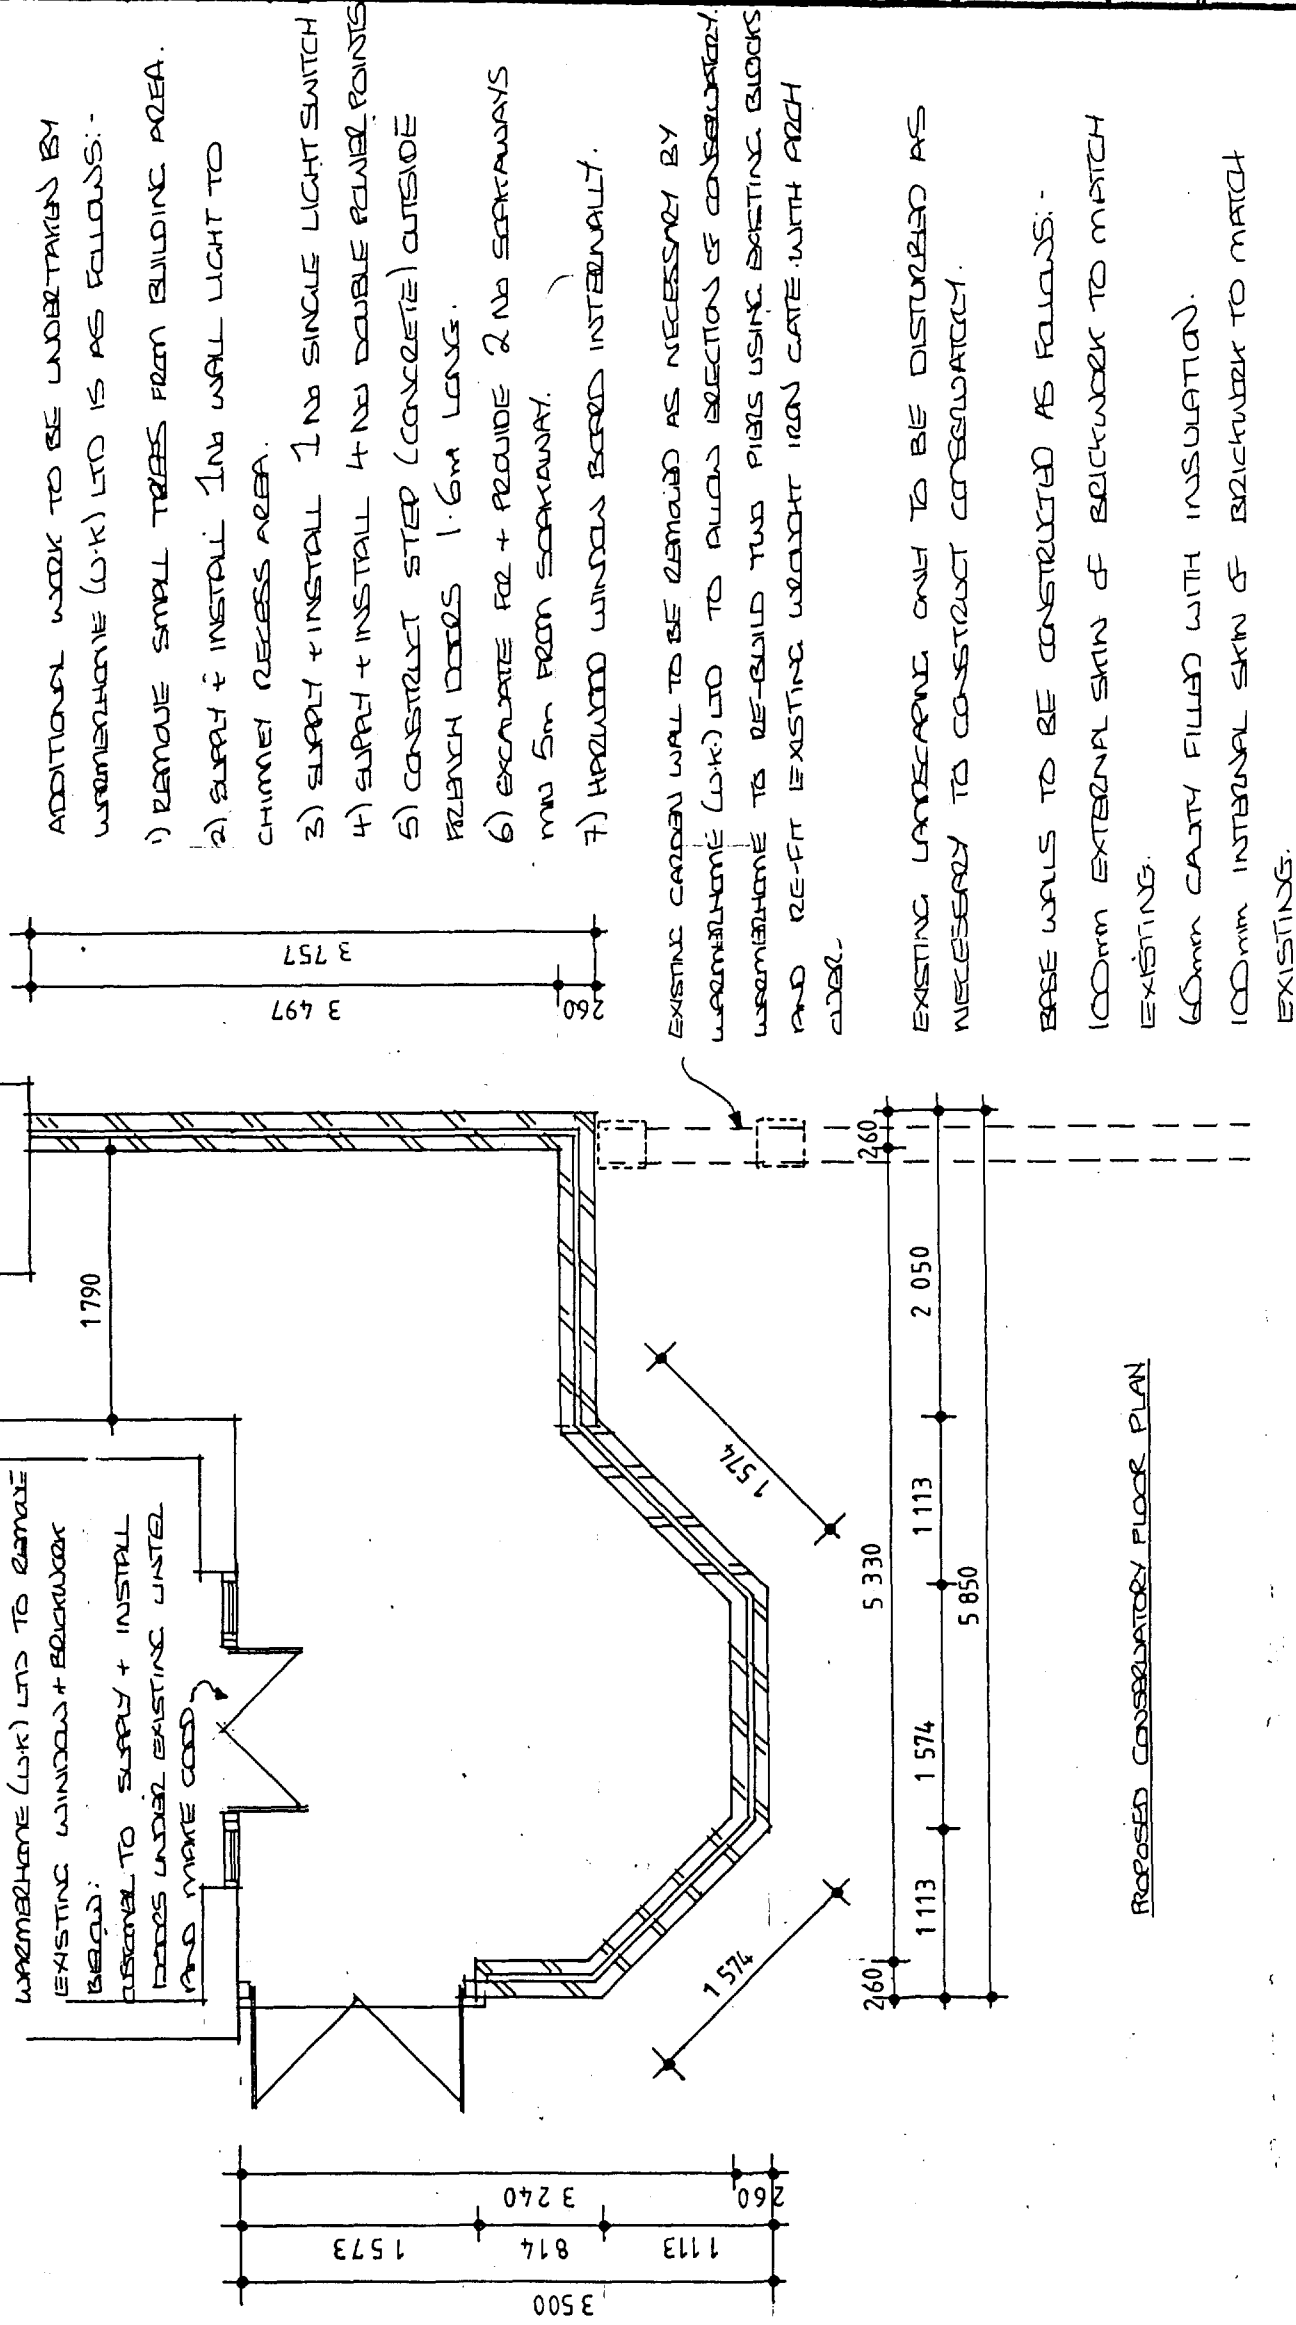

Ancillary items covered by the 'Purchase Agreement':-

SOUTH HOLLAND D.C.
PLAN DEPT.
03 NOV 1994
REF 10571914

WARMERHOME (UK.) LTD.
Benner Road Industrial
Estate, Pinchbeck,
Spalding, PE11 3TZ.
Tel:- Spalding (0775) 761610

CONSERVATORY DIVISION

WARMERHOME UK LTD., RESERVE
THE RIGHT TO ALTER ANY
DIMENSION DUE TO ANY CHANGE
IN SITE CONDITIONS.
THIS DRAWING IS TO TAKE
PRECEDENCE IF THERE ARE ANY
DISCREPANCIES BETWEEN THE
PURCHASE AGREEMENT & THE
DRAWING.

DRAWING No 2

Client:- MR+MRS. STIMSON

Address:- 67 WEST BRIDE RD.
SPALDING
Lincs.

Ref No. 5490

Clients Approval:-

Date:-


Drawn:- TERRY NAYLOR Date:- 18/10/94

CONSERVATORY STYLE:- VICTORIAN


TYPE:- WHITE UPX

Revisions

Scale:- 1:50 1:20

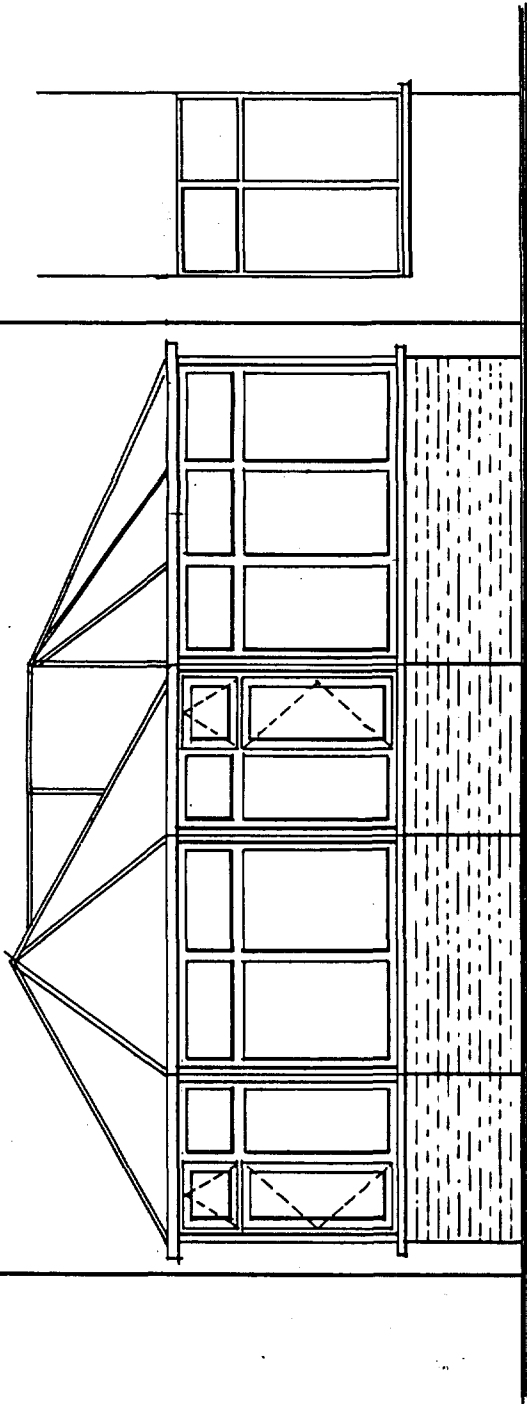

FRONT ELEVATION

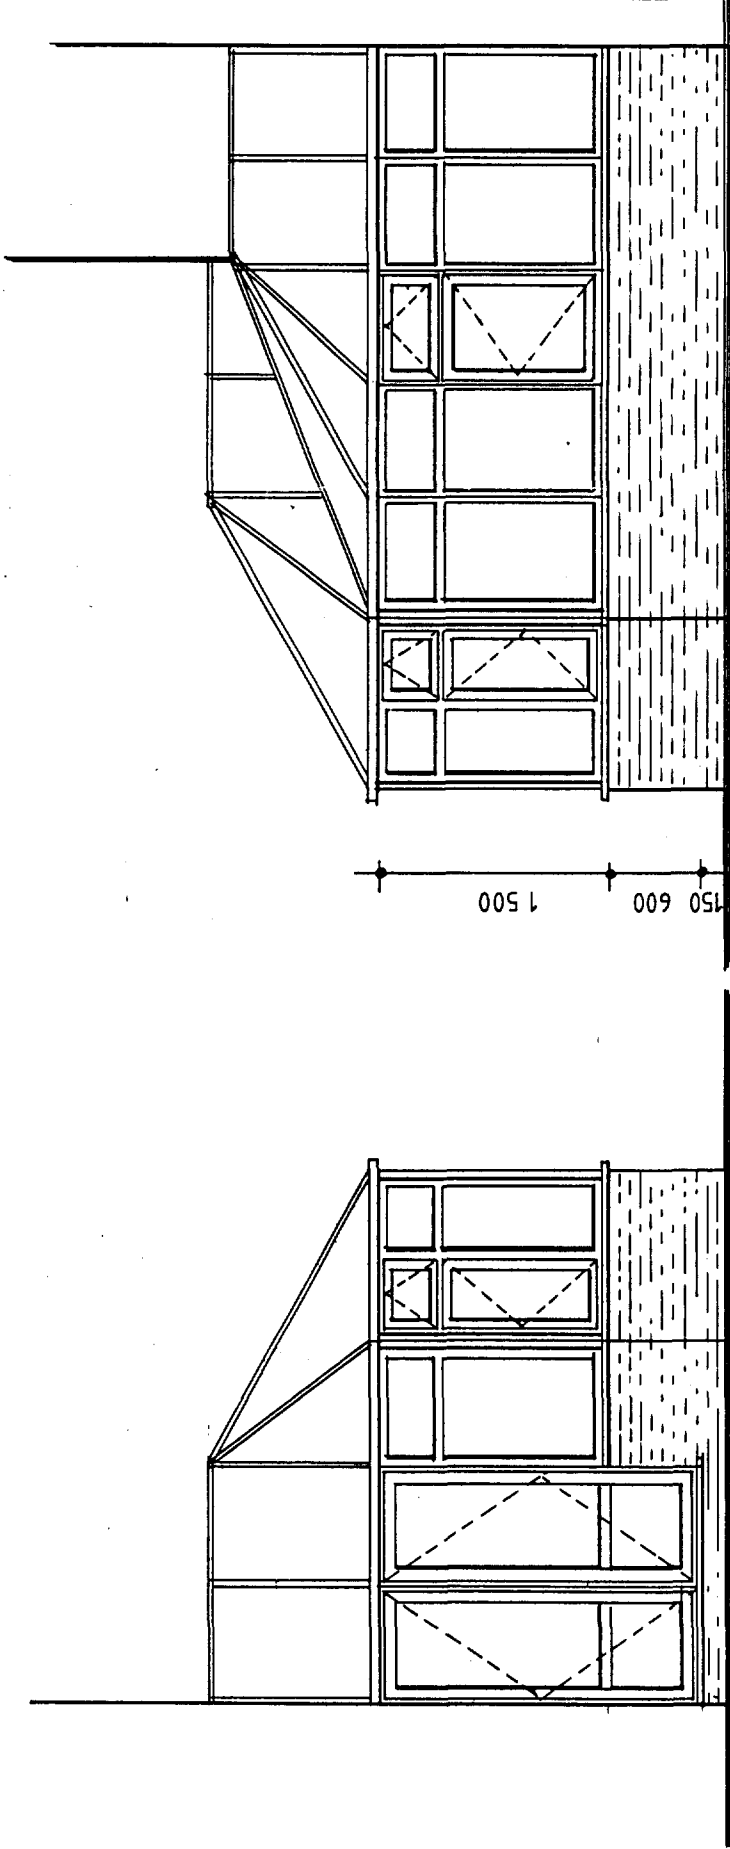

SIDE ELEVATION

SIDE ELEVATION

Ancillary items covered by the 'Purchase Agreement':-