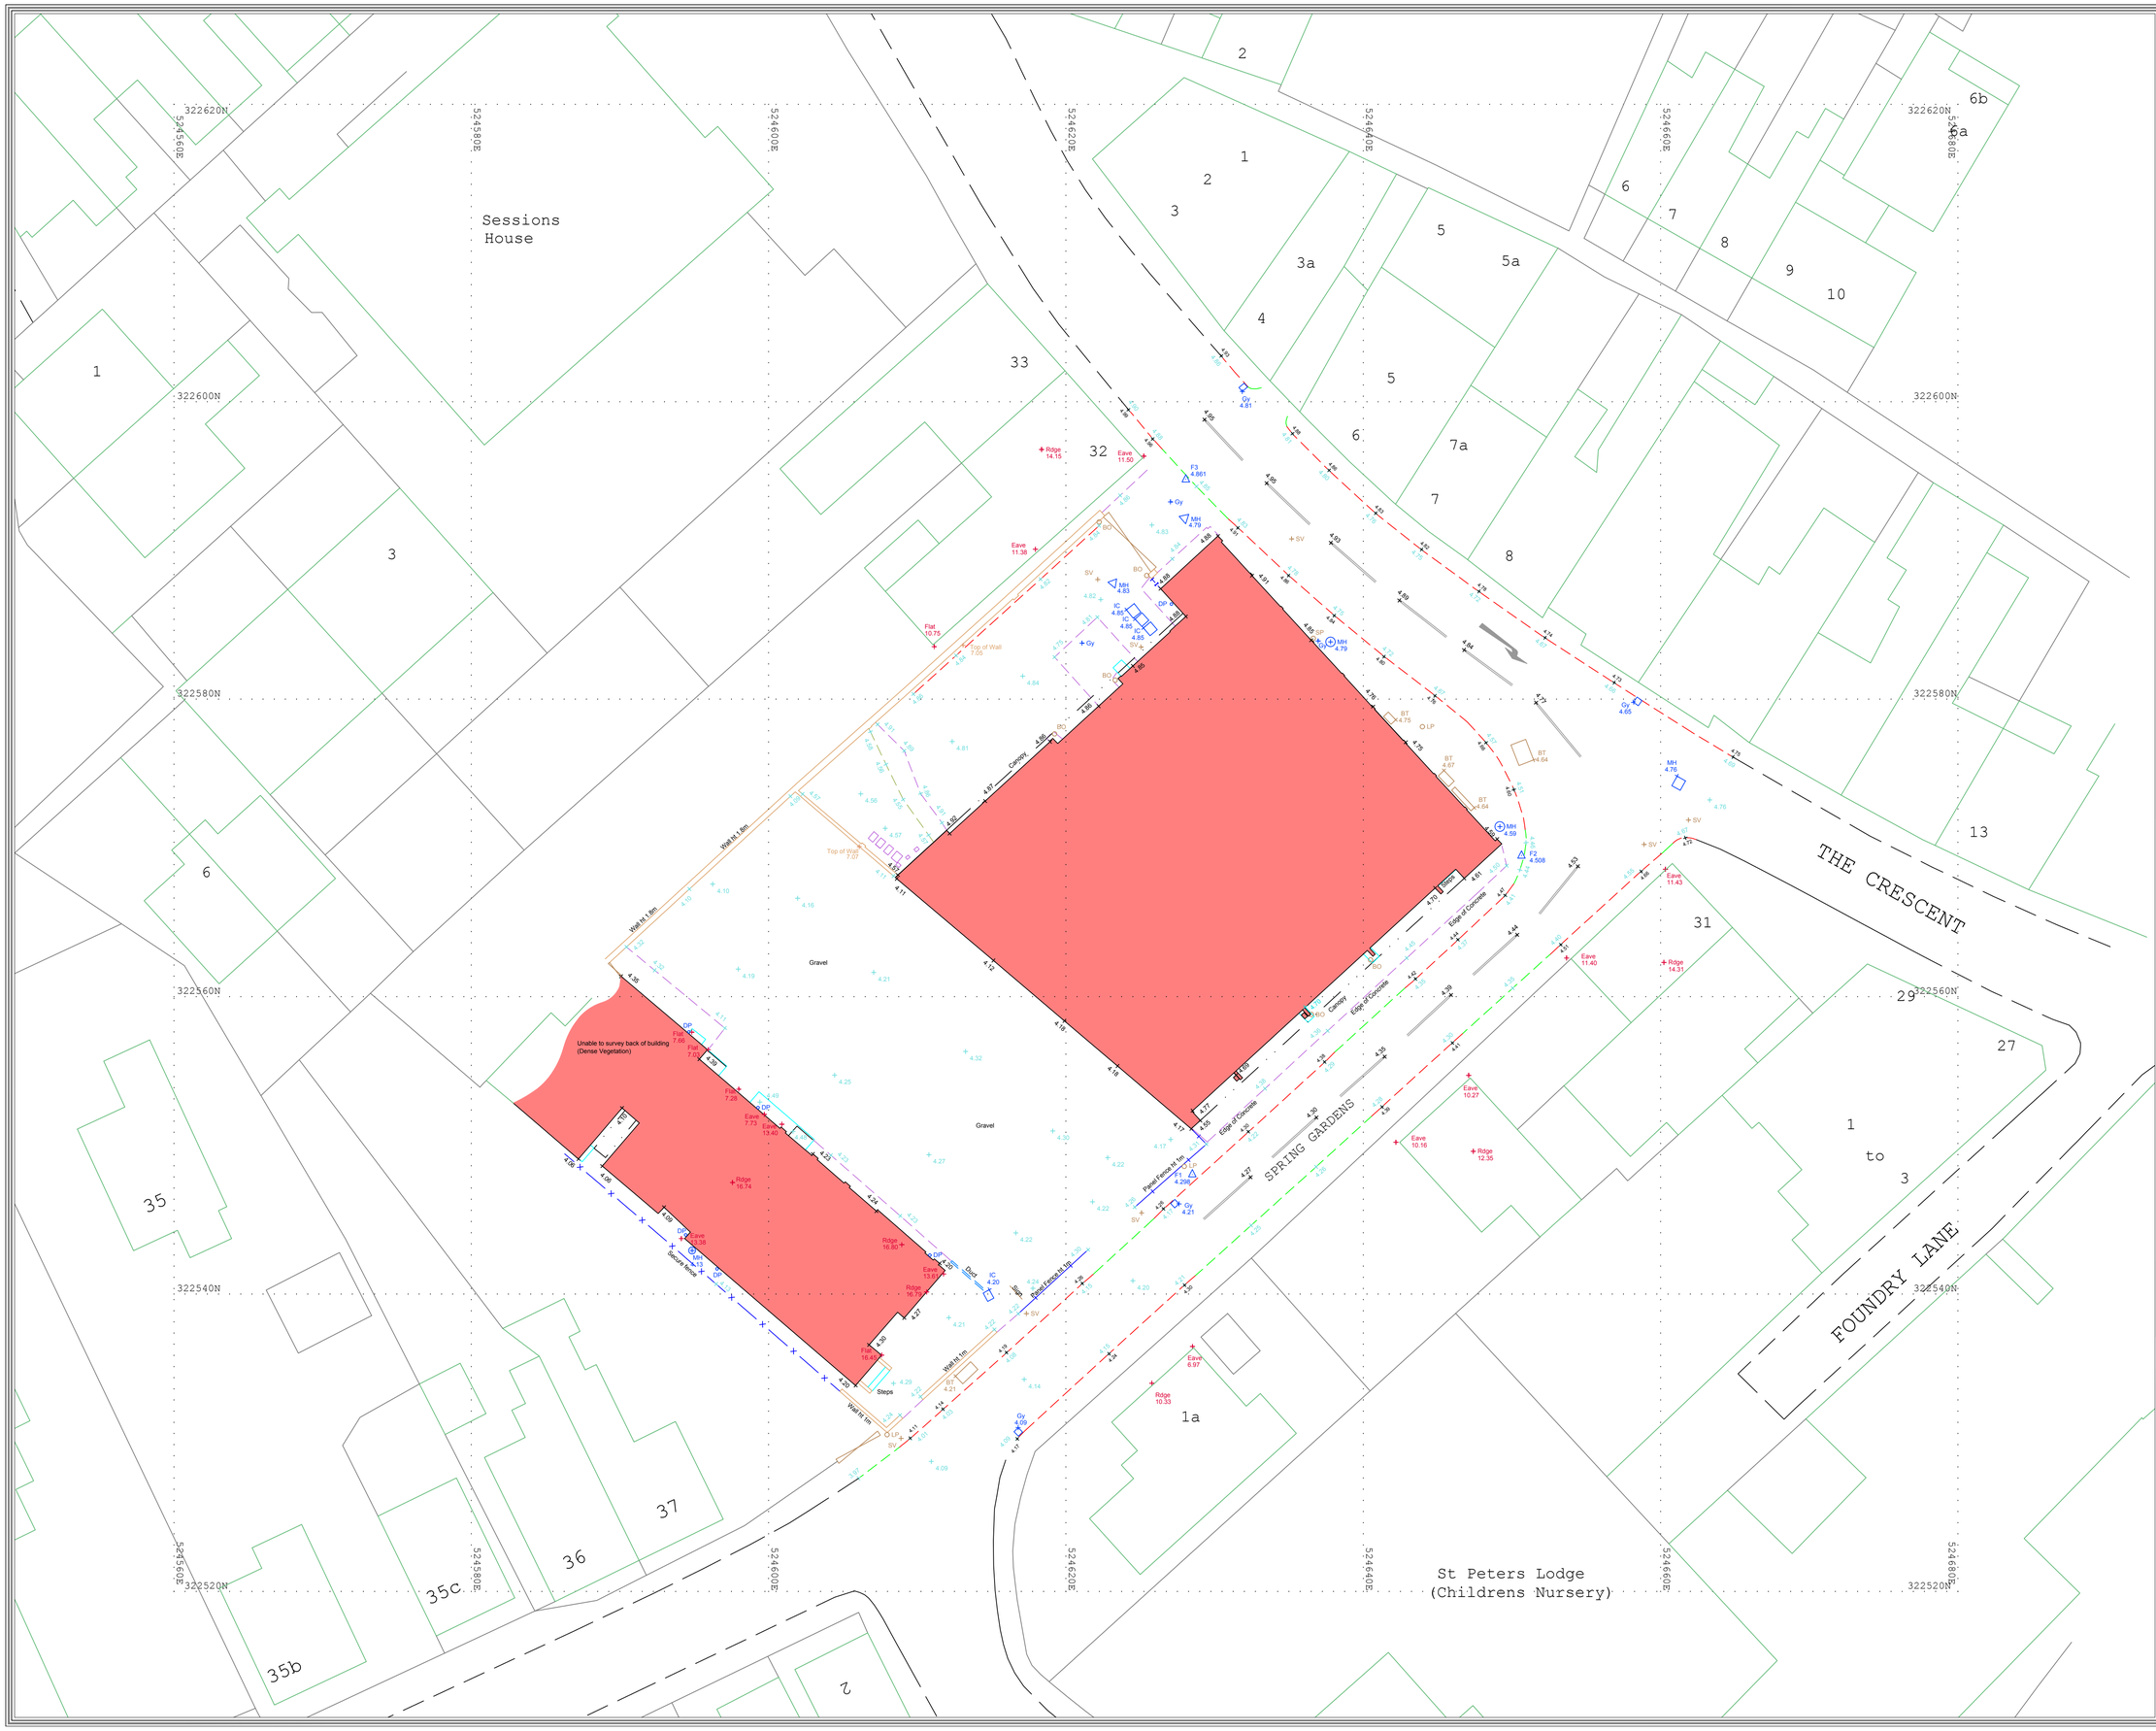


N

Site Notes:

Survey Legend:

Buildings	Concrete edge	Fl	Flood light	IFL	Internal floor level
Canopy	Tarmac edge	Lp	Lamp post	THL	Threshold level
Wall	Grass	Tp	Telegraph post	Sp	Sign post
Line marking	Verge	Ep	Electricity post	TH	Traffic light
Centre line	Water	Tl	Traffic light	BH	Borehole
Kerb line	Top of Bank	Bus	Bus stop	ELC	Electric
Drop kerb	Bottom of Bank	Sv	Stop valve	BT	British Telecom
Overhead Cable	Open Fence	St	Stop tap	CTrox	Control box
Open Fence	Parrel Fence	Et	Earth rod	TT	Tactile
Parrel Fence	Secure Fence	Wm	Water meter	BP	Brick paved
Secure Fence	Gate	Gas	Gas valve	CPS	Concrete paving slabs
Gate		Av	Air valve	CVR	Cover
Mh Manhole		IOU	Unidentified inspection	IC	Inspection chamber
IC Inspection Chamber		Wp	Wash out	Rwall	Retaining wall
CVR Cover		Re	Rodding eye	UTL	Unable to lift
CL Cover level		BB	Belisha beacon		Station and Name
IL Invert level		CTV	Cable tv	100.000	Station Level
Pins Pipe invert		Mkr	Marker post		
Gy Gully		Cmkr	Gas marker post		
Bg Back gully		Bo	Bollard		
Dp Down pipe		Bol	Illuminated bollard		
Pipe Pipe above ground		Ill	Illuminated bollard		
WL Water level		Bin	Rubbish bin		
Ridge Ridge Level		Vp	Vent pipe		
Eaves Eaves Level		Grl	Ground light		
Flat Flat Roof Level		Lbox	Letter box		
		Ldr	Ladder		
		Sty	Stile		

Tree - Round - Tapering

Area of Vegetation

TCL	Tree canopy level				
D	Tree Trunk Diameter				
MG	Multi-grirth				
MB	Multi Bole				
Stmp	Tree Stump				

Station	Easting (m)	Northing (m)	Level (m)
F1	524628.502	322548.055	4.298
F2	524650.643	322569.488	4.508
F3	524628.065	322594.787	4.861

Rev:	Date:	Description:	Surveyed:	Quality Ref:

FOSSE SURVEYING

Fosse Surveying Limited
Marble Hall, 80 Nightingale Road, Derby, DE24 8BF
Tel: (Derby) 01332 742650 - (Leicester) 0116 2325169
Mobile: 07940 147244
Email: mail@fossesurveying.co.uk Website: www.fossesurveying.co.uk

Client: Zeal Wilkes Ltd

Project: Former Post Offices, The Crescent, Spalding, PE11 1RQ

Title: Topographical Survey

Surveyed: DD Date: 28/10/2020

Quality Ref: 1346 Scale: 1:200@A1

Level Datum: OS GNSS Grid: OS GNSS

Job No. 1346 Rev.

Comments:
The survey has been orientated to the Ordnance Survey (OS) National Grid (OSGB36) via a GPS and the OS active network.
No Scale factor has been applied to the survey therefore the coordinates shown are arbitrary and not true OS which has a scale factor applied.
Trees are positioned accurately unless stated, Boles & Canopys are indicative unless otherwise stated where possible.
Some services may have been omitted due to dense vegetation, parked vehicles or site access issues.
All critical dimensions to be verified on site before design - construction takes place. All dimensions shown are in meters.

No liability will be taken for this drawing if passed onto a third party without written permission of Fosse Surveying.