


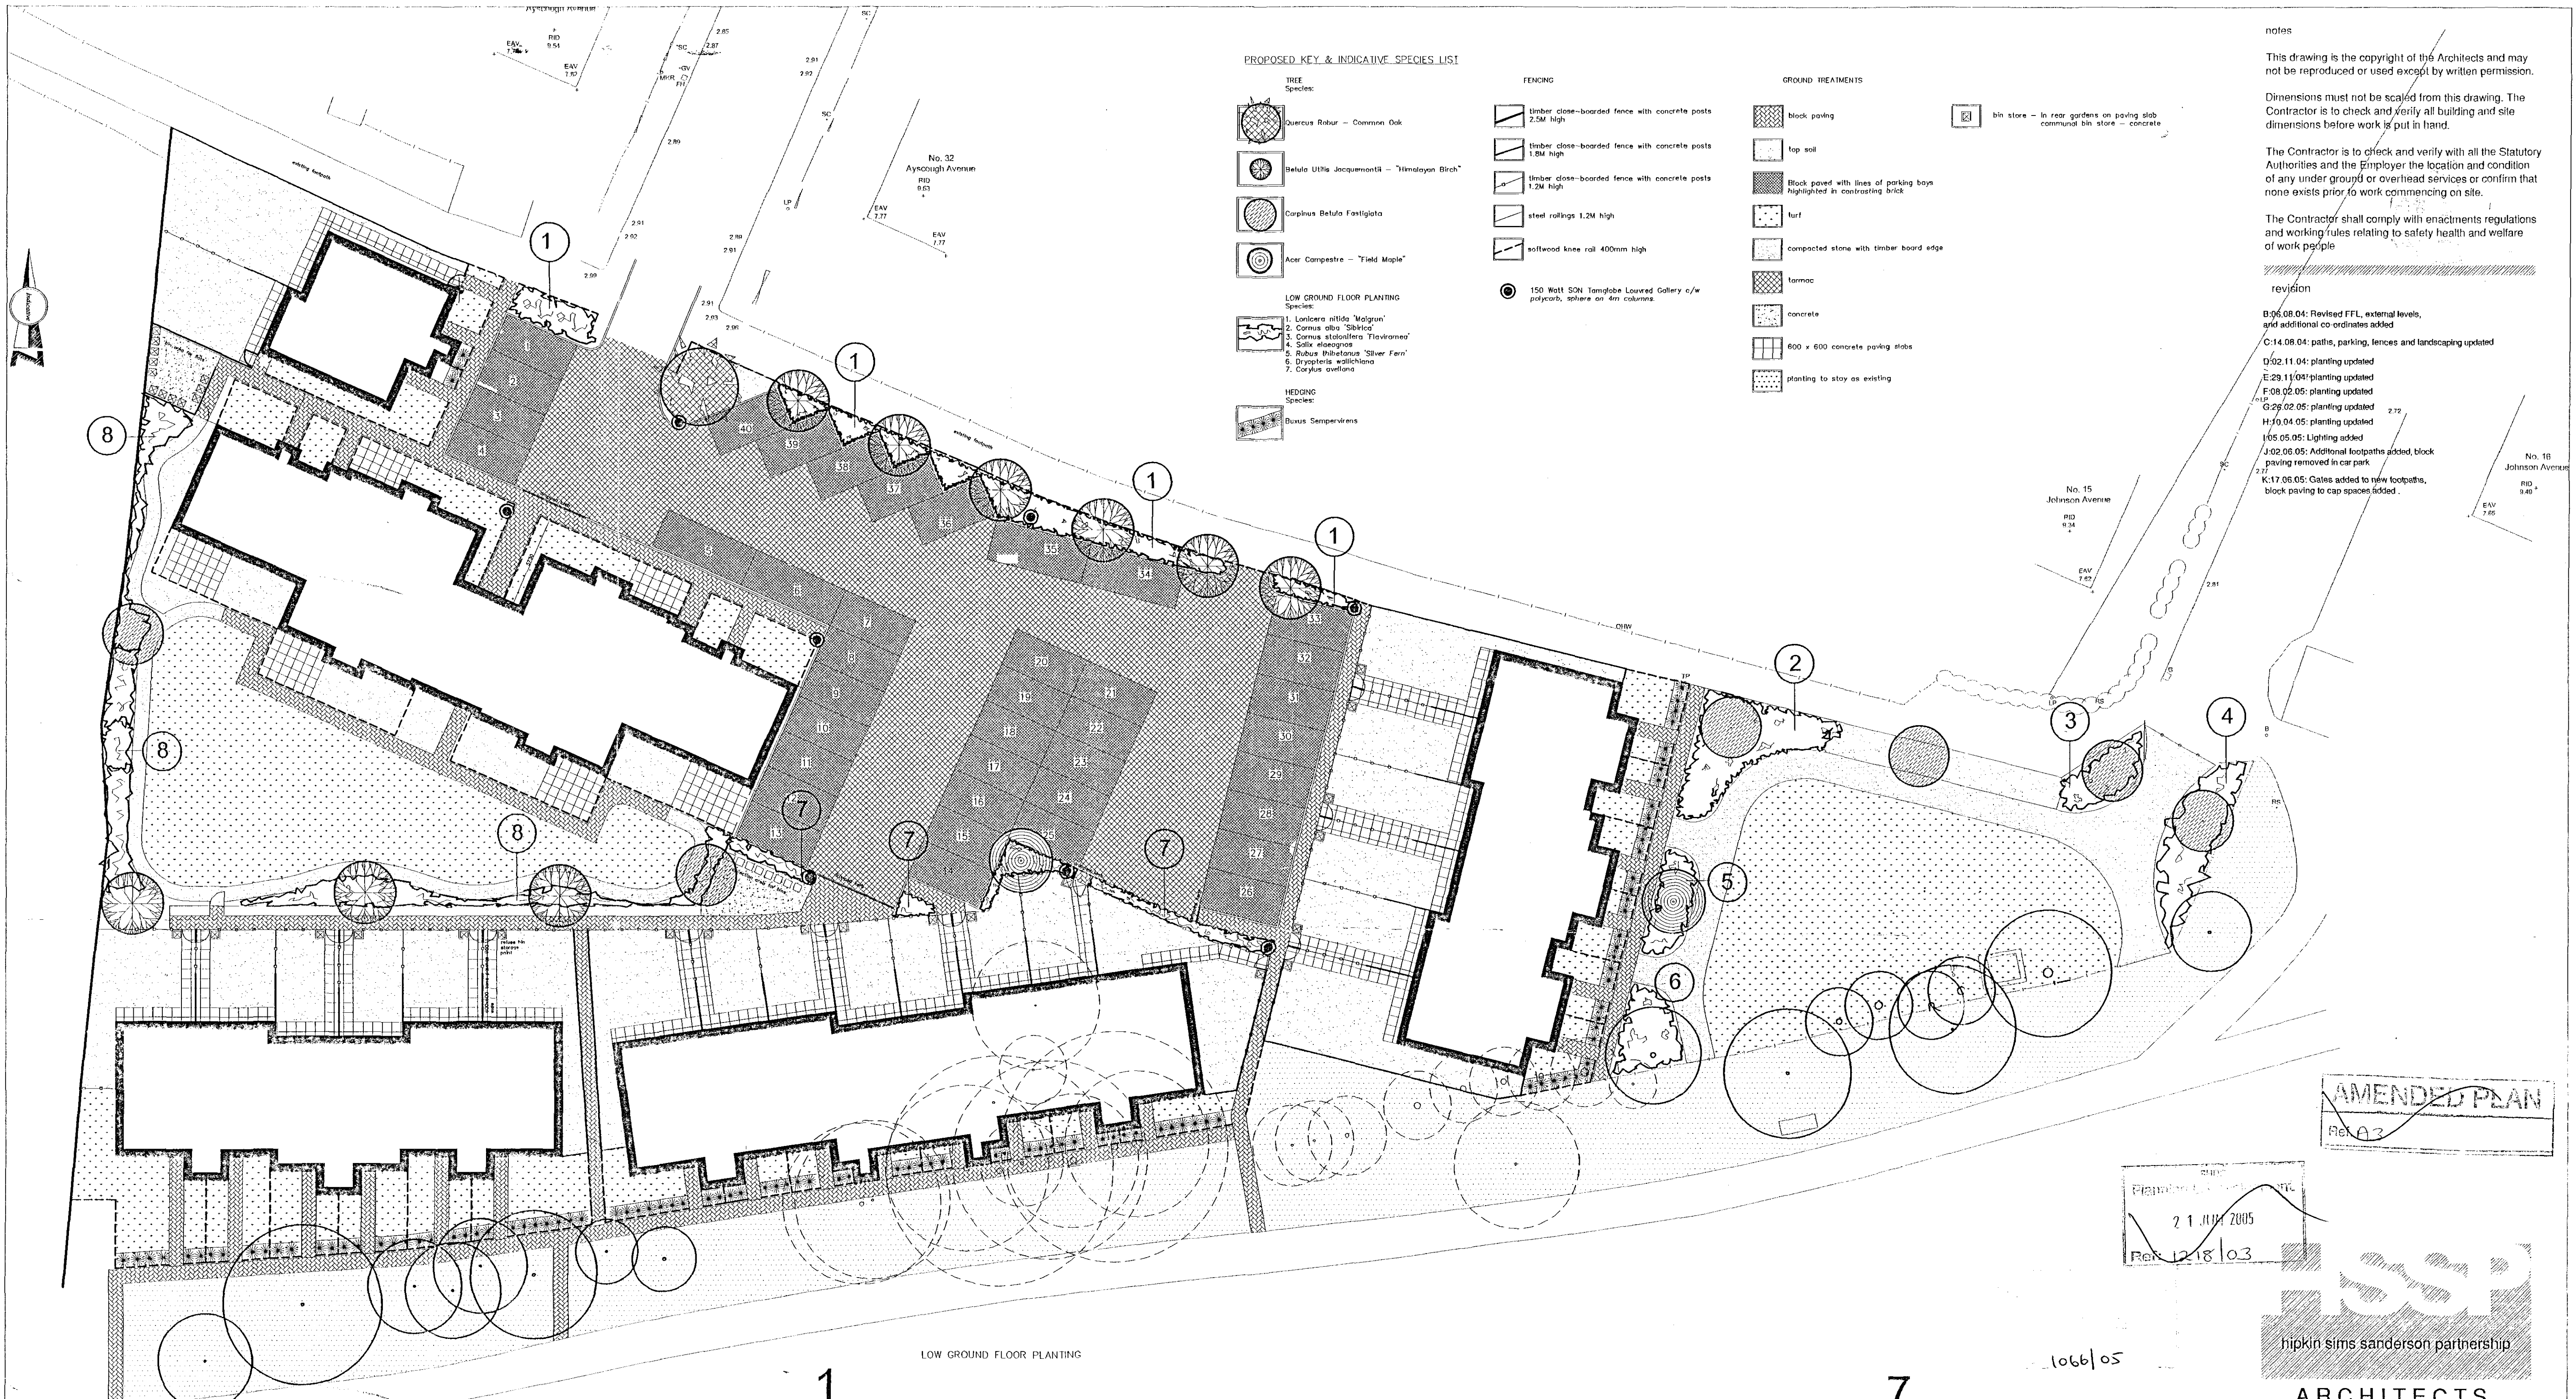

notes

This drawing is the copyright of the Architects and may not be reproduced or used except by written permission.

Dimensions must not be scaled from this drawing. The Contractor is to check and verify all building and site dimensions before work is put in hand.

The Contractor is to check and verify with all the Statutory Authorities and the Employer the location and condition of any underground or overhead services or confirm that none exists prior to work commencing on site.

The Contractor shall comply with enactments regulations and working rules relating to safety health and welfare of work people

revision

B:06.08.04: Revised FFL, external levels, and additional co ordinates added

C:14.08.04: paths, parking, fences and landscaping updated

D:02.11.04: planting updated

E:29.11.04: planting updated

F:08.02.05: planting updated

G:29.02.05: planting updated

H:30.04.05: planting updated

I:05.05.05: Lighting added

J:02.06.05: Additional footpaths added, block paving removed in car park

K:17.06.05: Gates added to new footpaths, block paving to car spaces added

AMENDED PLAN

Ref: A3

21 NOV 2005

Ref: 12/18/03

hipkin sims sanderson partnership

ARCHITECTS

44 Asfordby Road Melton Mowbray
Leicestershire LE13 0HR

Telephone 01664 563288 Facsimile 01664 410922

E Mail: HSSP@btinternet.com Web: www.hipkinsims.com-HSSP

project

Proposed Development
Ayscough Avenue
Spalding

title

Landscaping Scheme

date

March 04

scale

1:200

drawn

drawn by

5545A-S P00K

