

This drawing and design, together with any other intellectual property provided, is copyright and must not be reproduced, wholly or in part, without written consent from this company.

- Notes:
- 1.1 All dimensions are in mm unless otherwise stated.
 - 1.2 Do not scale from this drawing, only stated dimension shall be used.
 - 1.3 Drawing is for representation ONLY.

Legend:

3	Revised	11/09/2025
2	Updated	06/06/2025
1	Revised	03/06/2025
0	Original	28/01/2025
Rev.	Description.	Date.



ROLLINS GROUP
The Current Buildings, Jarvis Gate,
Sutton St James, Spalding,
Lincolnshire
PE12 0ER
ENGLAND




Tel. +44 (0) 1945 440779
www.rollinsgroup.uk

Client: Pilgrims Europe


Project: Proposed Shift Change Car Park at Pilgrims Europe
Fulney Lane, Spalding
PE12 6EP

Title: Site Location Plan

Edition: A	P - Preliminary A - Approval I - Information	T - Tender C - Construction B - As Built
11/09/2025	Scale: 1/1250	A1 Paper
Drawn By: AW	Drawing No. 0258/SC-01	
Checked By: DR	Revision No. 3	

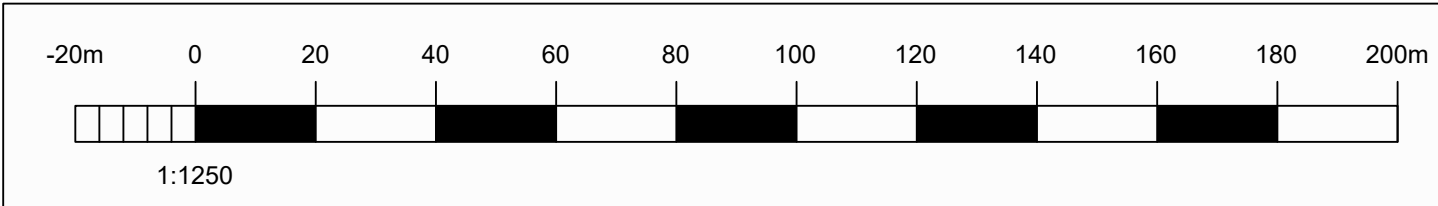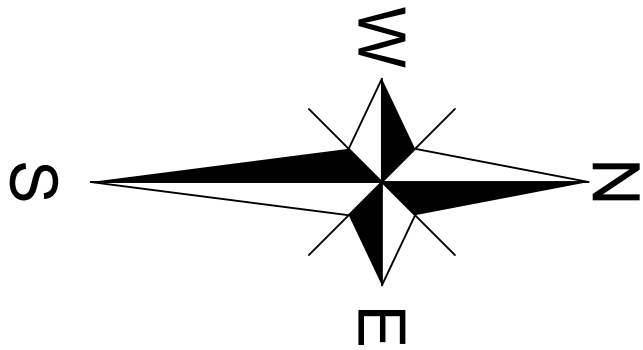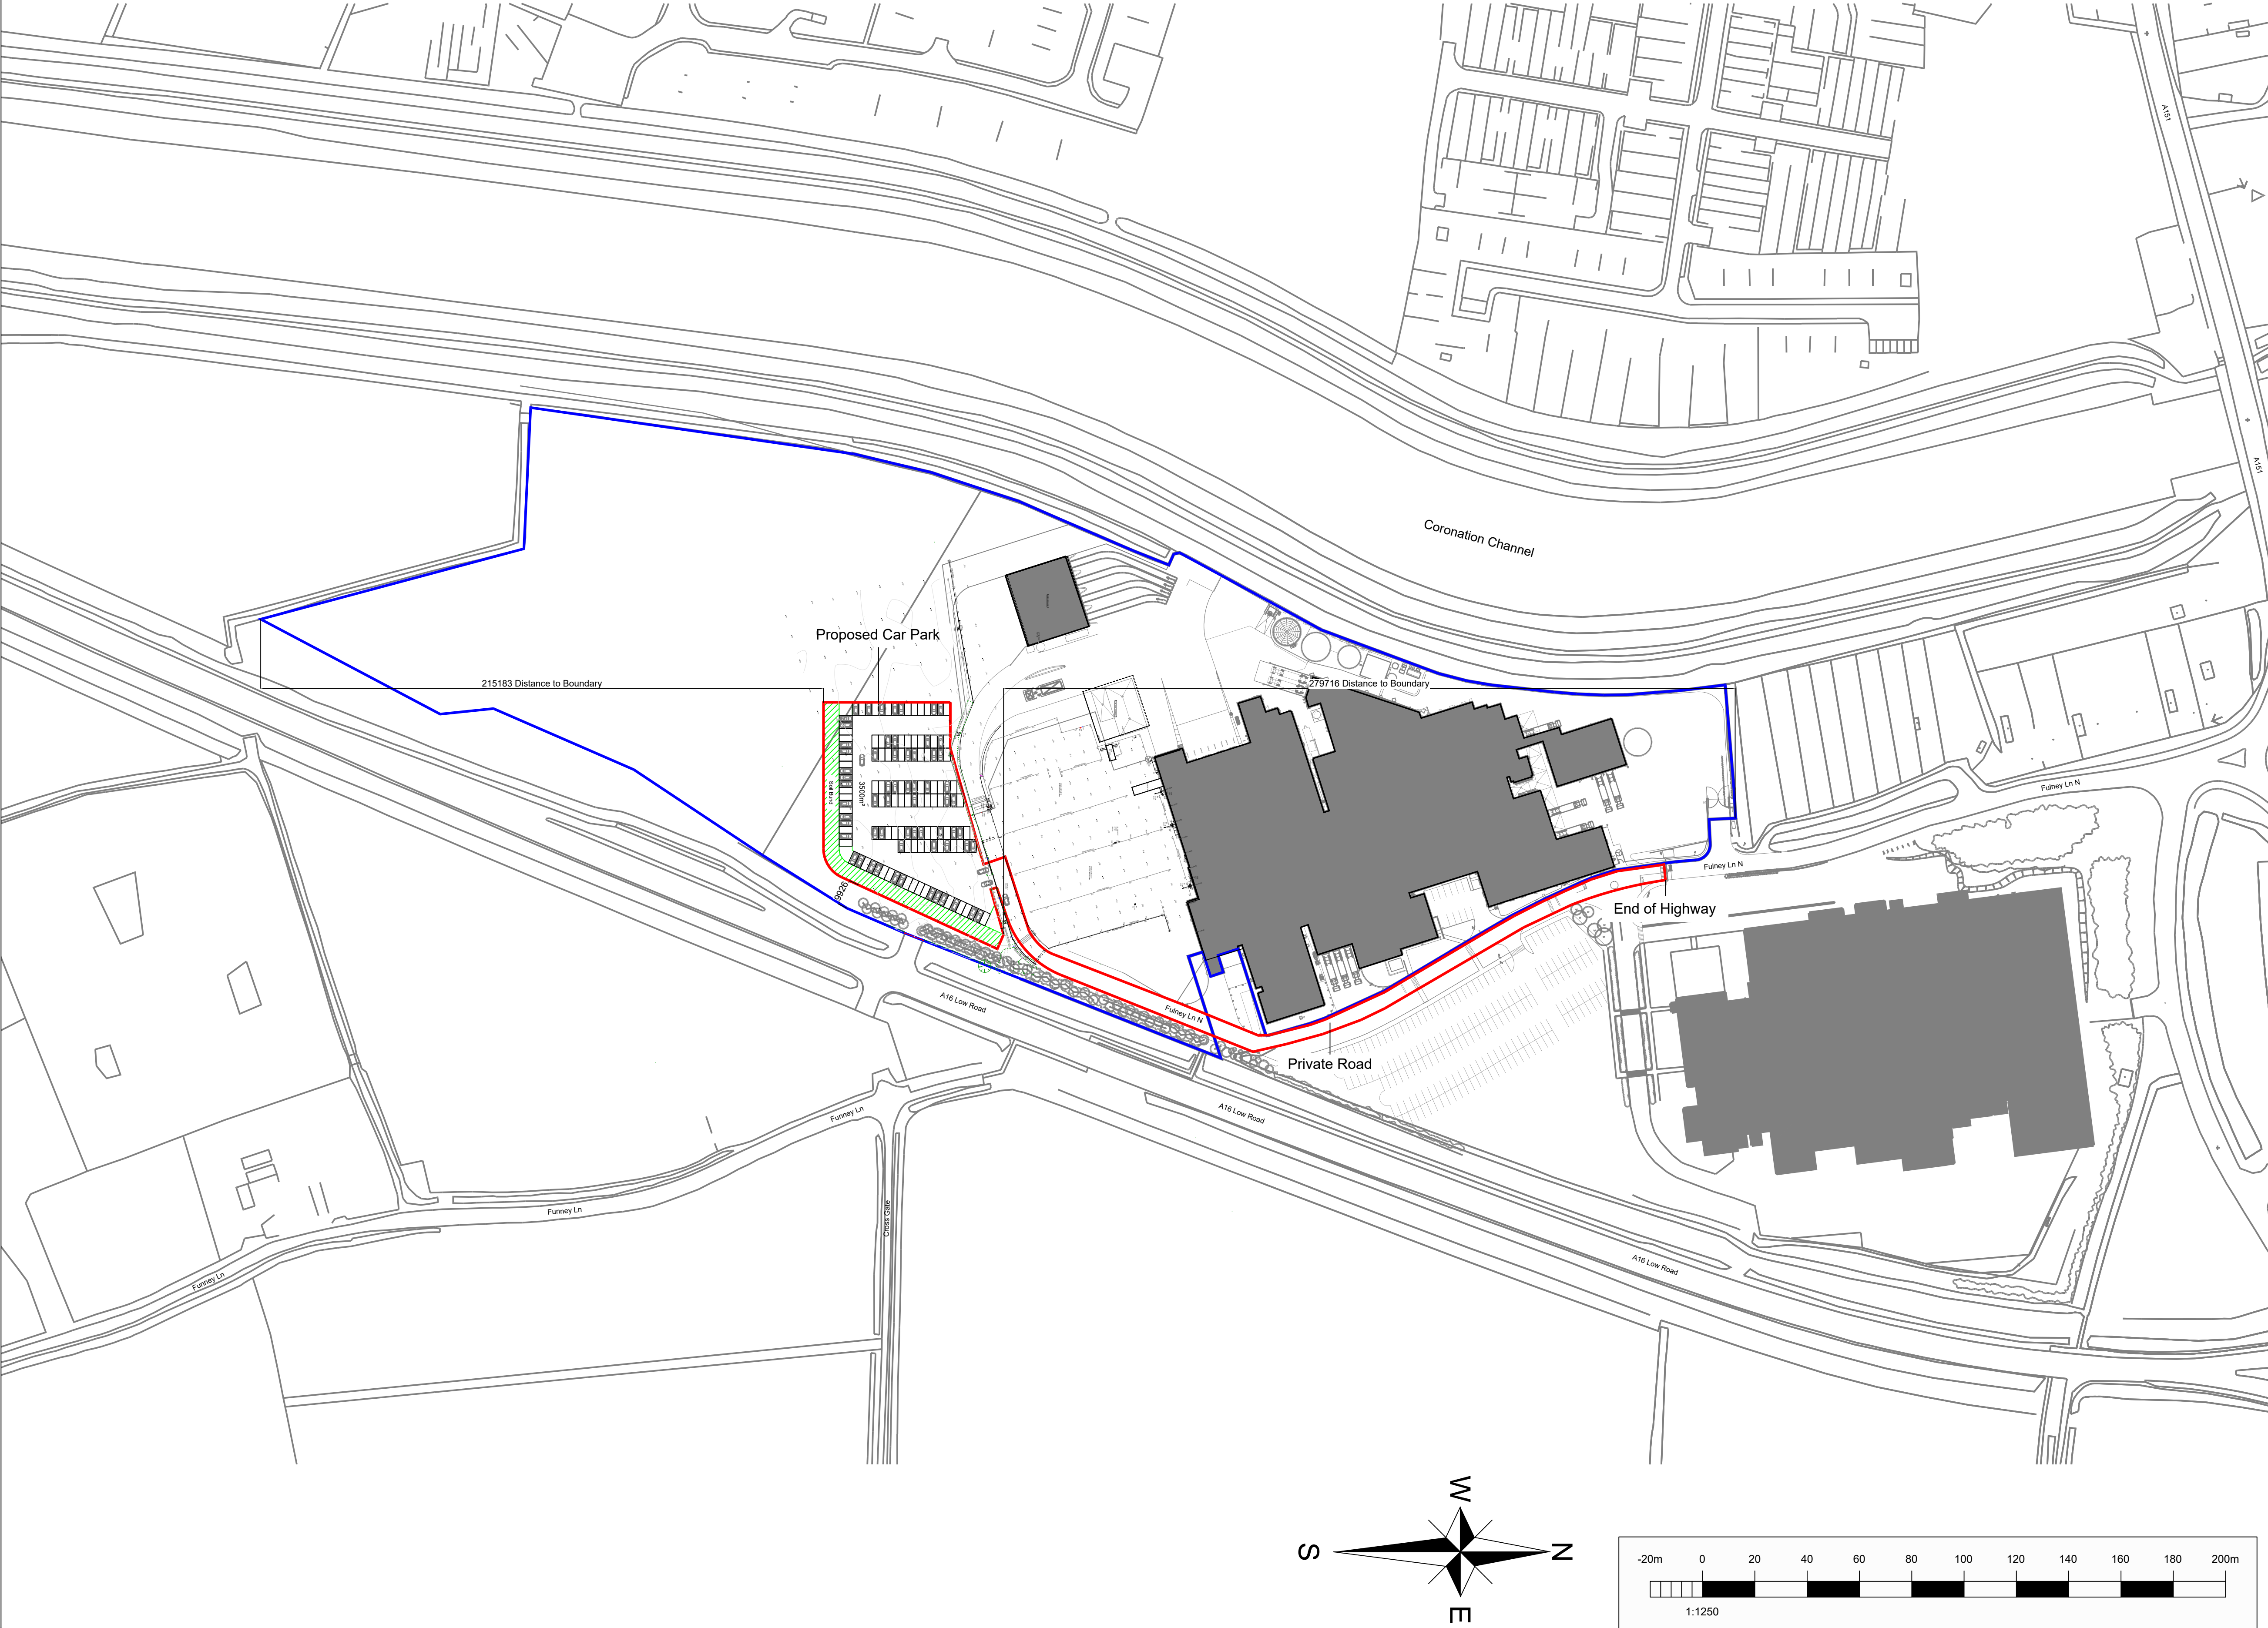

Shift Change Car Park
1:200

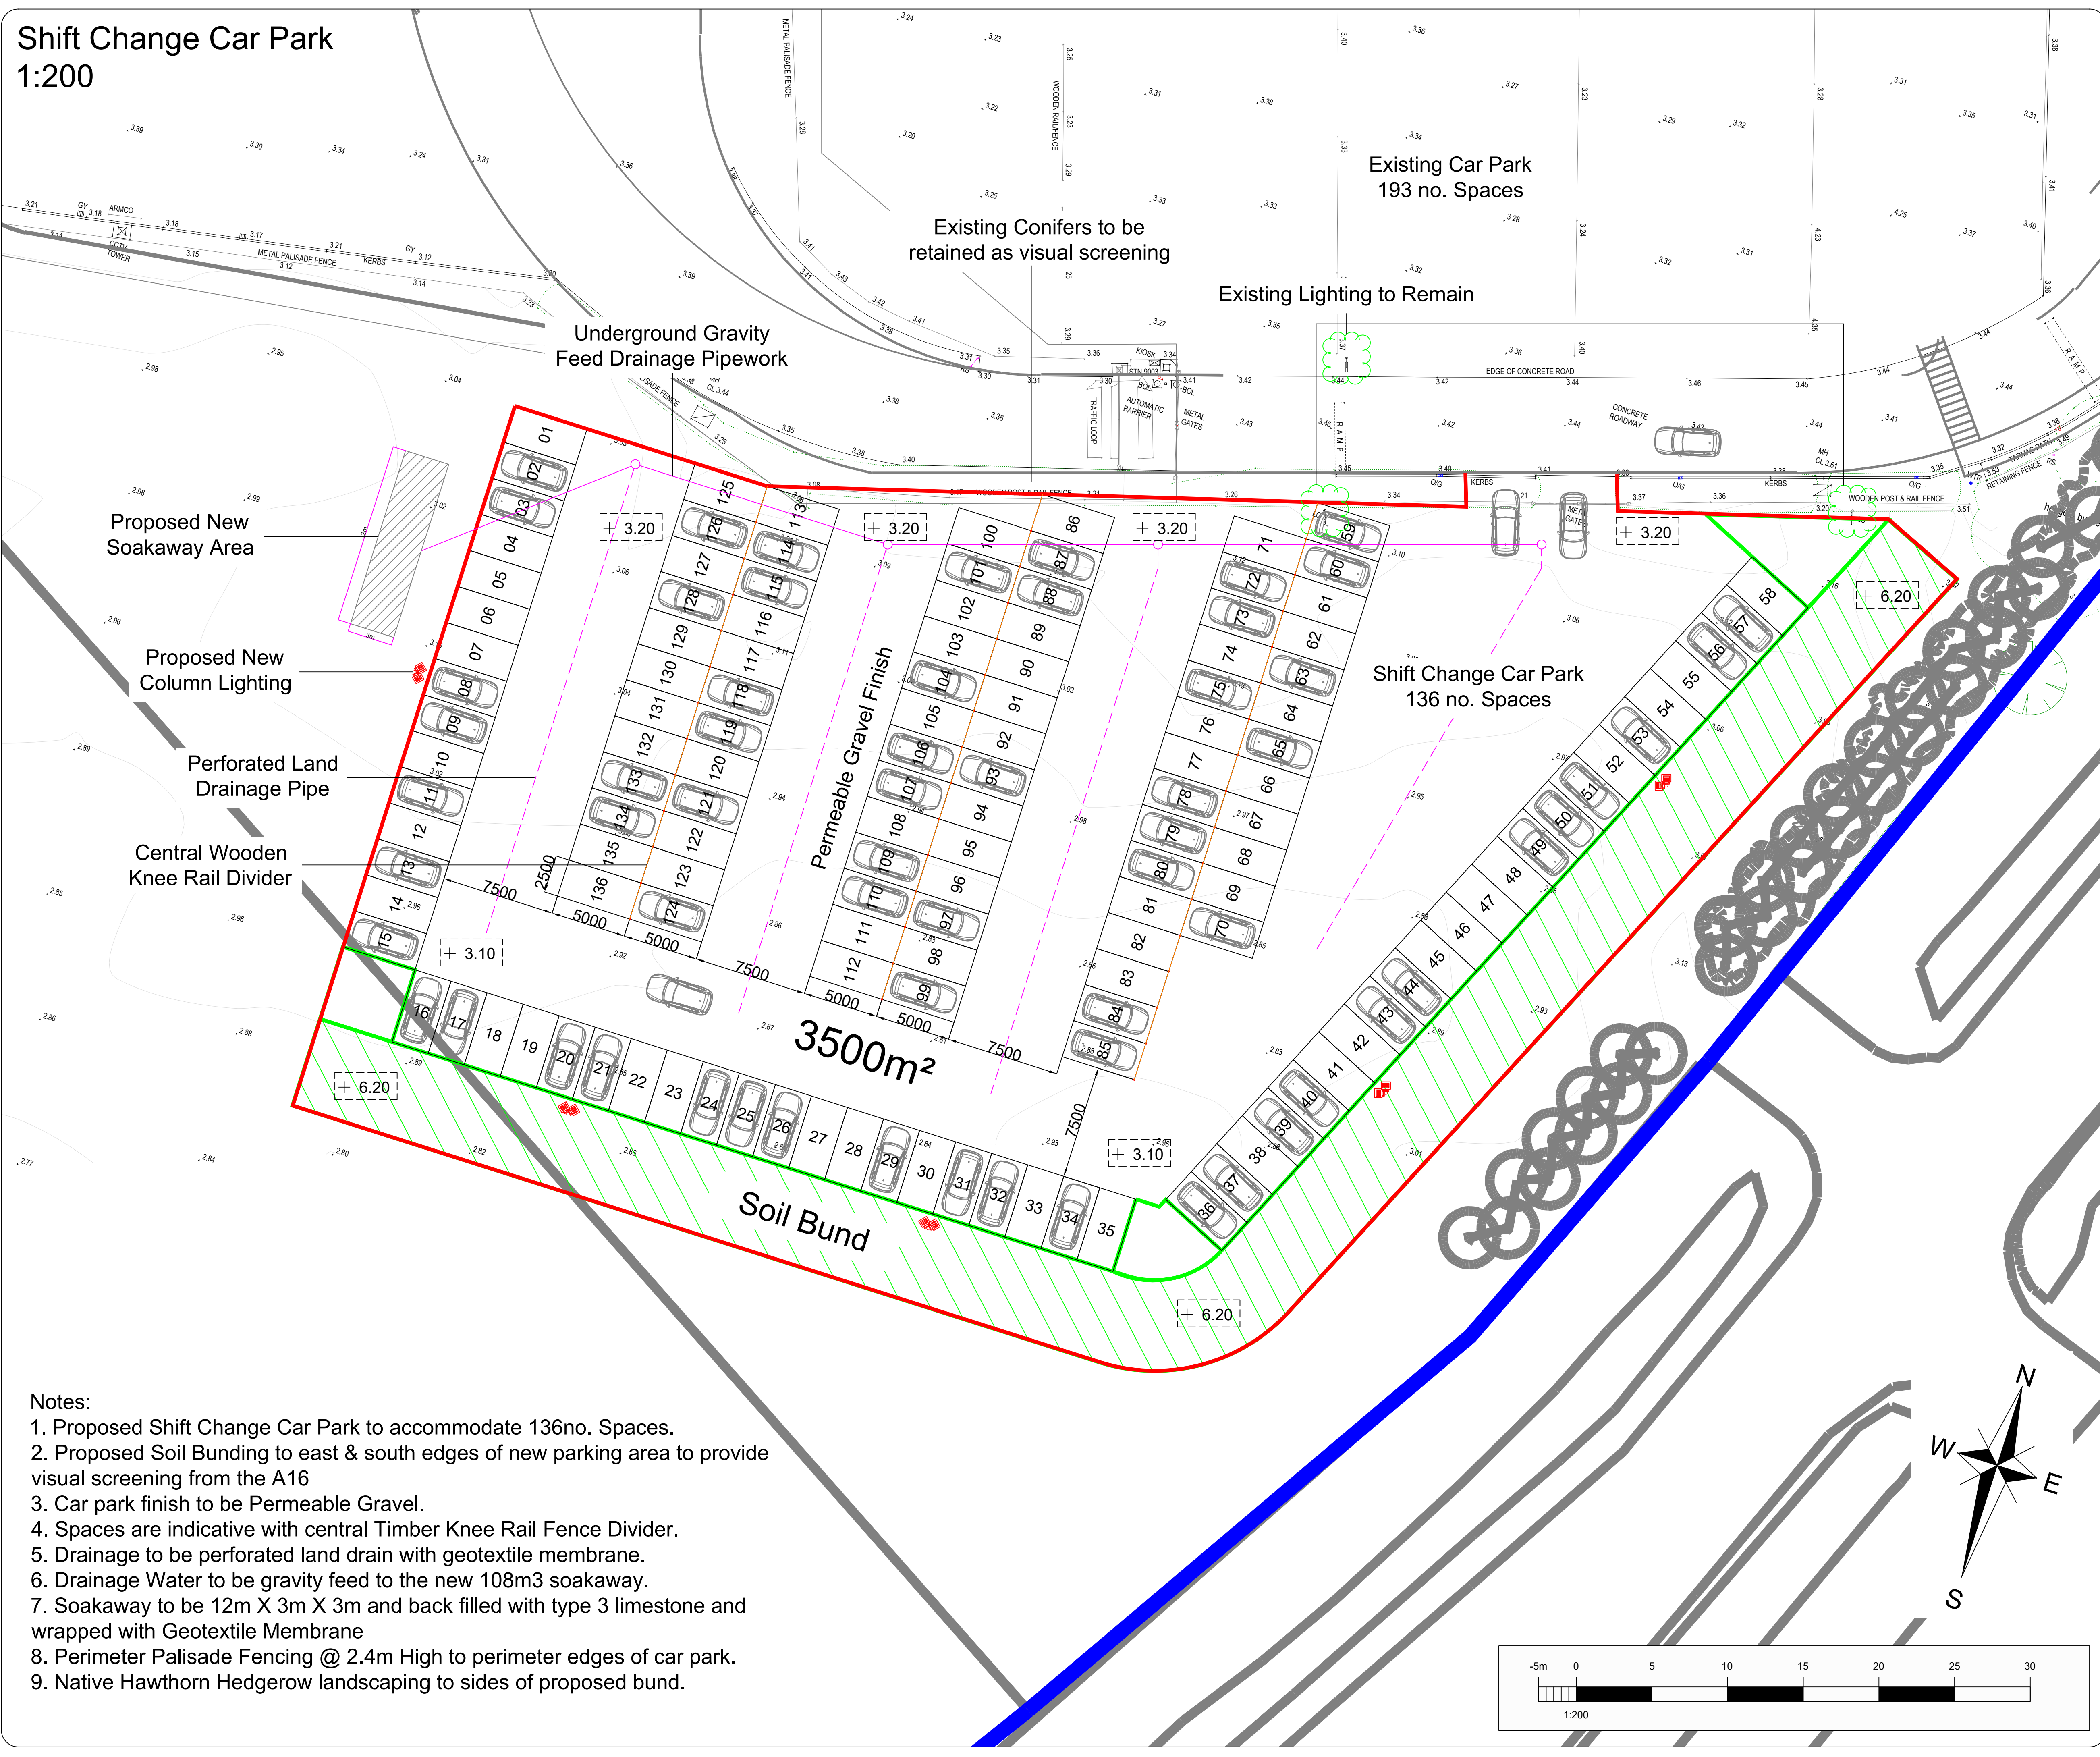

- Notes:
1. Proposed Shift Change Car Park to accommodate 136no. Spaces.
 2. Proposed Soil Bunding to east & south edges of new parking area to provide visual screening from the A16
 3. Car park finish to be Permeable Gravel.
 4. Spaces are indicative with central Timber Knee Rail Fence Divider.
 5. Drainage to be perforated land drain with geotextile membrane.
 6. Drainage Water to be gravity feed to the new 108m3 soakaway.
 7. Soakaway to be 12m X 3m X 3m and back filled with type 3 limestone and wrapped with Geotextile Membrane
 8. Perimeter Palisade Fencing @ 2.4m High to perimeter edges of car park.
 9. Native Hawthorn Hedgerow landscaping to sides of proposed bund.

Copyright © Rollins Electrical

This drawing and design, together with any other intellectual property provided, is copyright and must not be reproduced, wholly or in part, without written consent from this company.

- Notes:
- 1.1 All dimensions are in mm unless otherwise stated.
 - 1.2 Do not scale from this drawing, only stated dimension shall be used.
 - 1.3 Drawing is for representation ONLY.

Legend:

Twin LED Flood Lights Mounted onto 8m Columns

3	Revised	11/09/2025
2	Updated	06/06/2025
1	Revised	03/06/2025
0	Original	28/01/2025
Rev.	Description.	Date.

ROLLINS GROUP
The Current Buildings, Jarvis Gate,
Sutton St James, Spalding,
Lincolnshire
PE12 0ER
ENGLAND
Tel. +44 (0) 1945 440779
www.rollinsgroup.uk

Client: Pilgrims Europe		
Project: Proposed Shift Change Car Park at Pilgrims Europe Fulney Lane, Spalding PE12 6EP		
Title: Proposed Block Plan		
Edition: A	P - Preliminary T - Tender A - Approval C - Construction I - Information B - As Built	
11/09/2025	Scale: 1/200	A1 Paper
Drawn By: AW	Drawing No. 0258/SC-02	
Checked By: DR	Revision No. 3	

PRODUCED IN AUTOCAD BY ROLLINS ELECTRICAL