

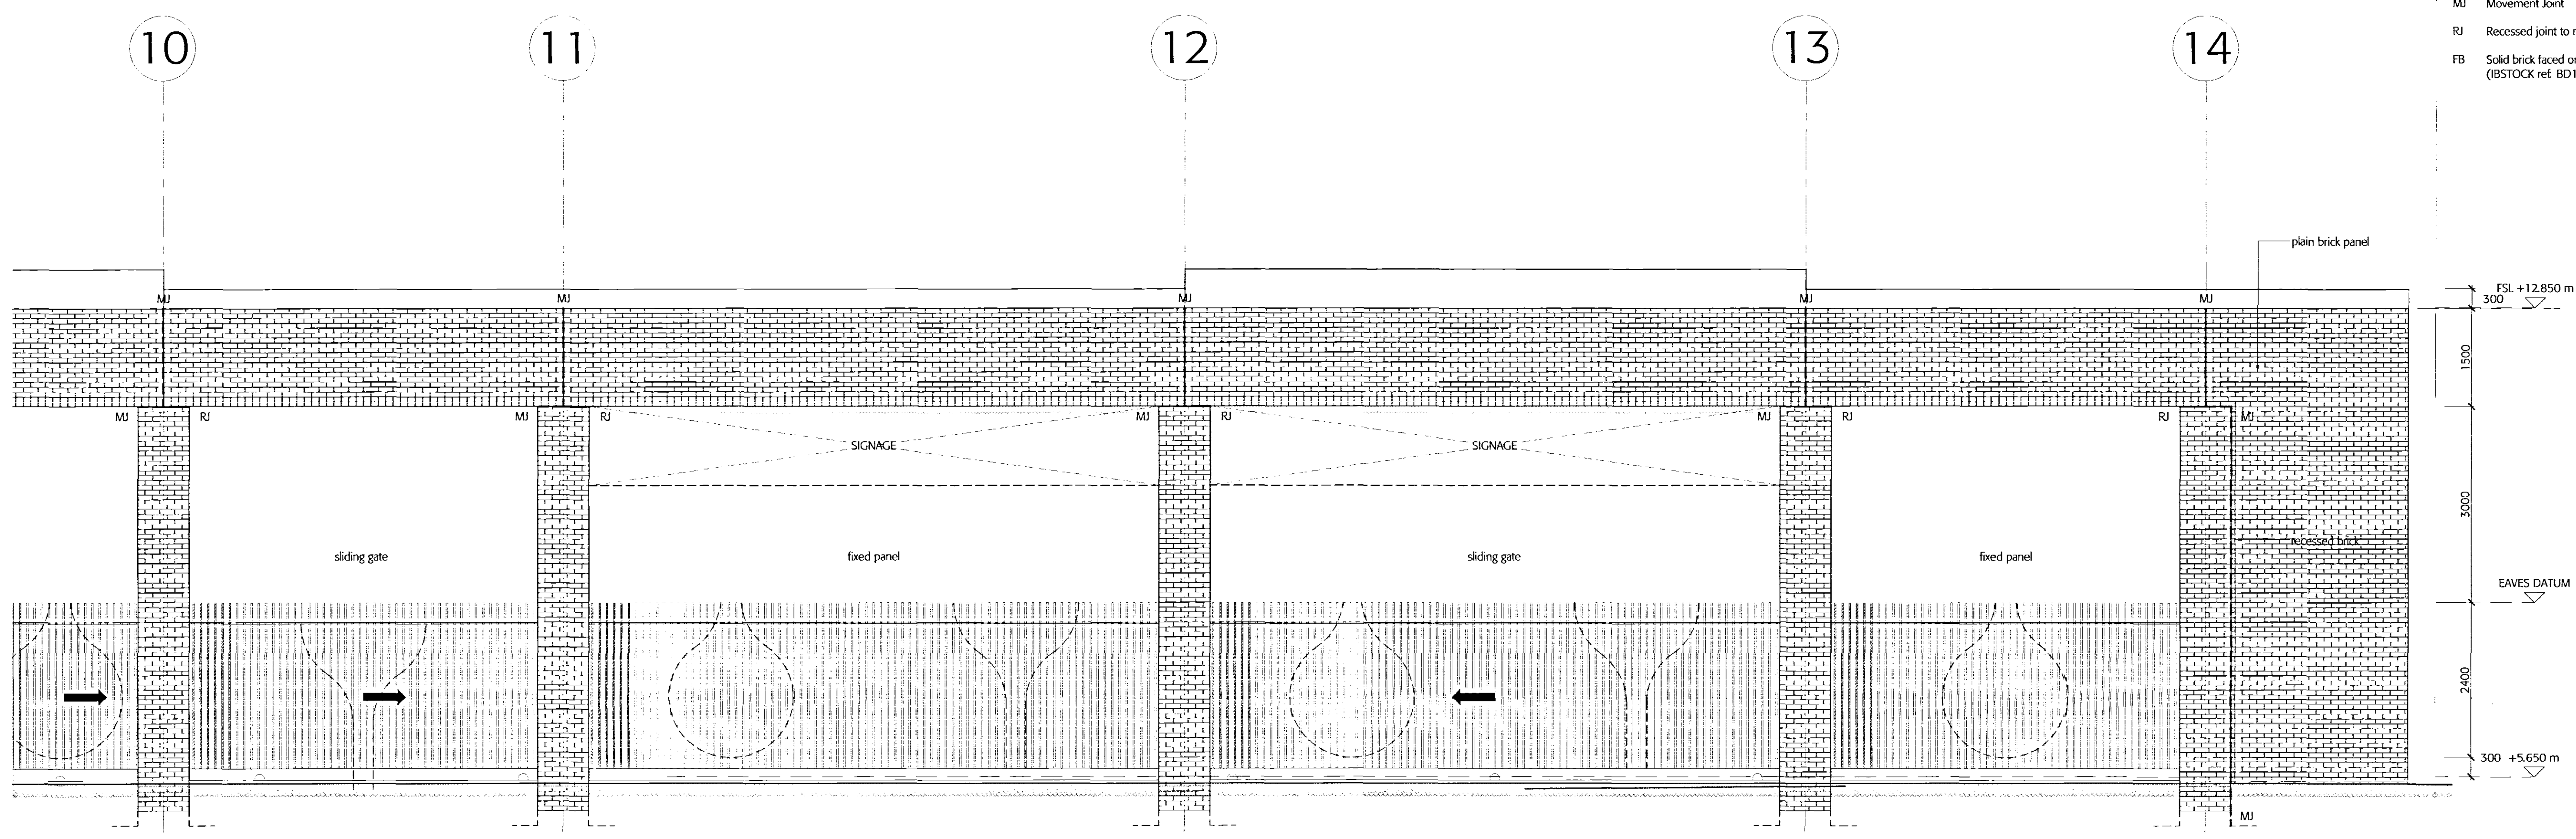


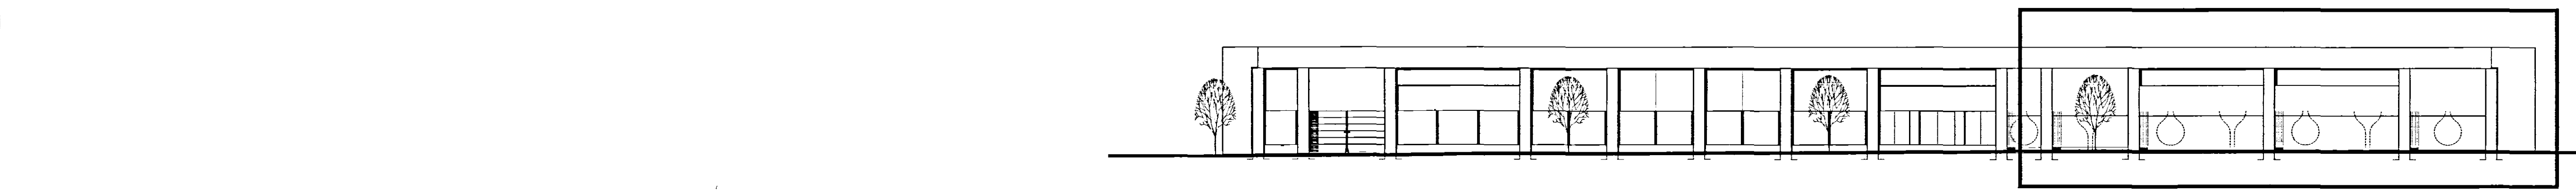

- NOTES
- 1) FOR ELEVATION DETAILS OF BRICKWORK REFER TO 0153 CO 221-223
 - 2) Refer to Structural Engineers' information regarding structural fixings and specification
 - 3) Metal coping detail subject to Planning Approval

- KEY
- DPC Damp proof course
 - MJ Movement Joint
 - RJ Recessed joint to match MJ
 - FB Solid brick faced on bed to form oil (IBSTOCK ref BD1.3)

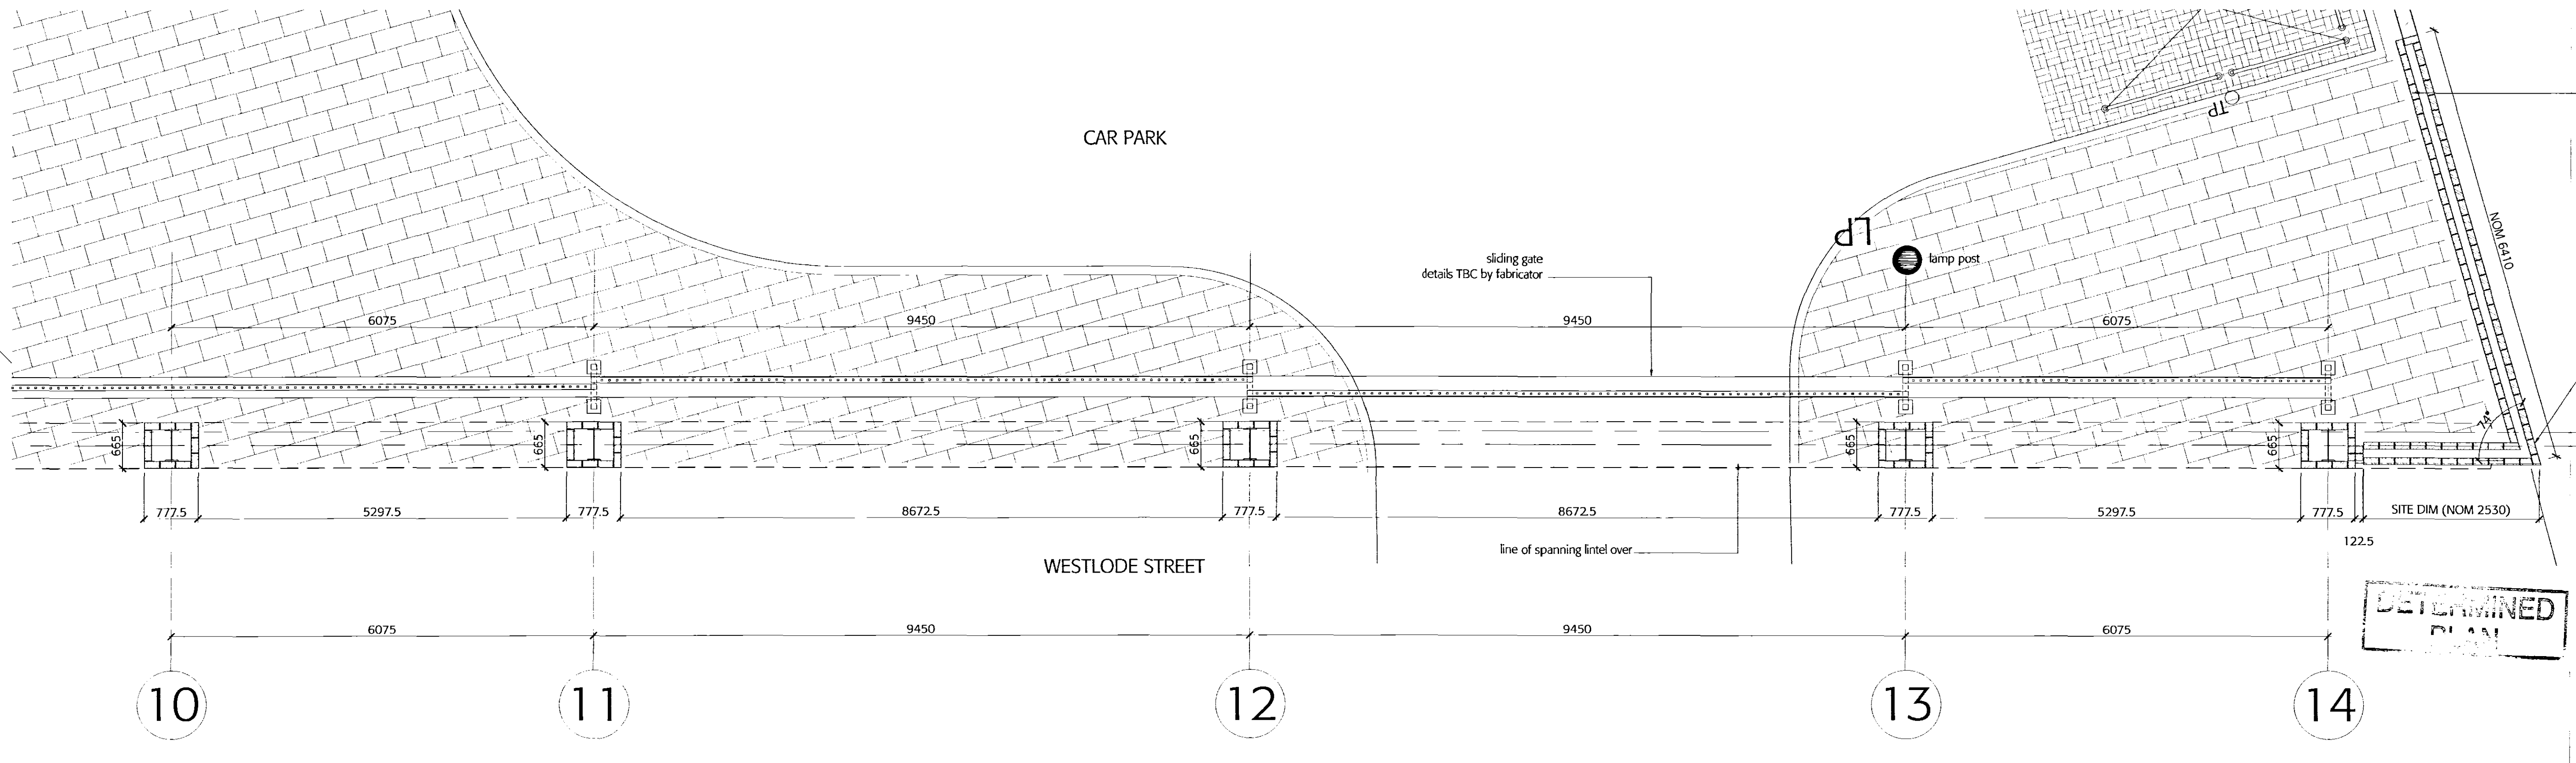

existing wall retained

SHDC
PLANNING & DEVELOPMENT
- 2 AUG 2006
Ref. 1070/06

brick special to form corner

DESIGN INTENT

Revision	Date	Details
This drawing is not to be scaled. Any errors or discrepancies should be reported to the architect as soon as they are discovered. All information © 2005 Black Architecture Limited. Subject to Statutory Approval.		
Black 70 Westlode Street Spalding		
Enlarged Elevation & Plan Westlode Street - Feature Wall Sheet 3		
Drawn RCC	Checked TD	Date 14.06.06
Project 153	Interim CO	Number 223
		Scale 1:50 @A1
		Sheet A