
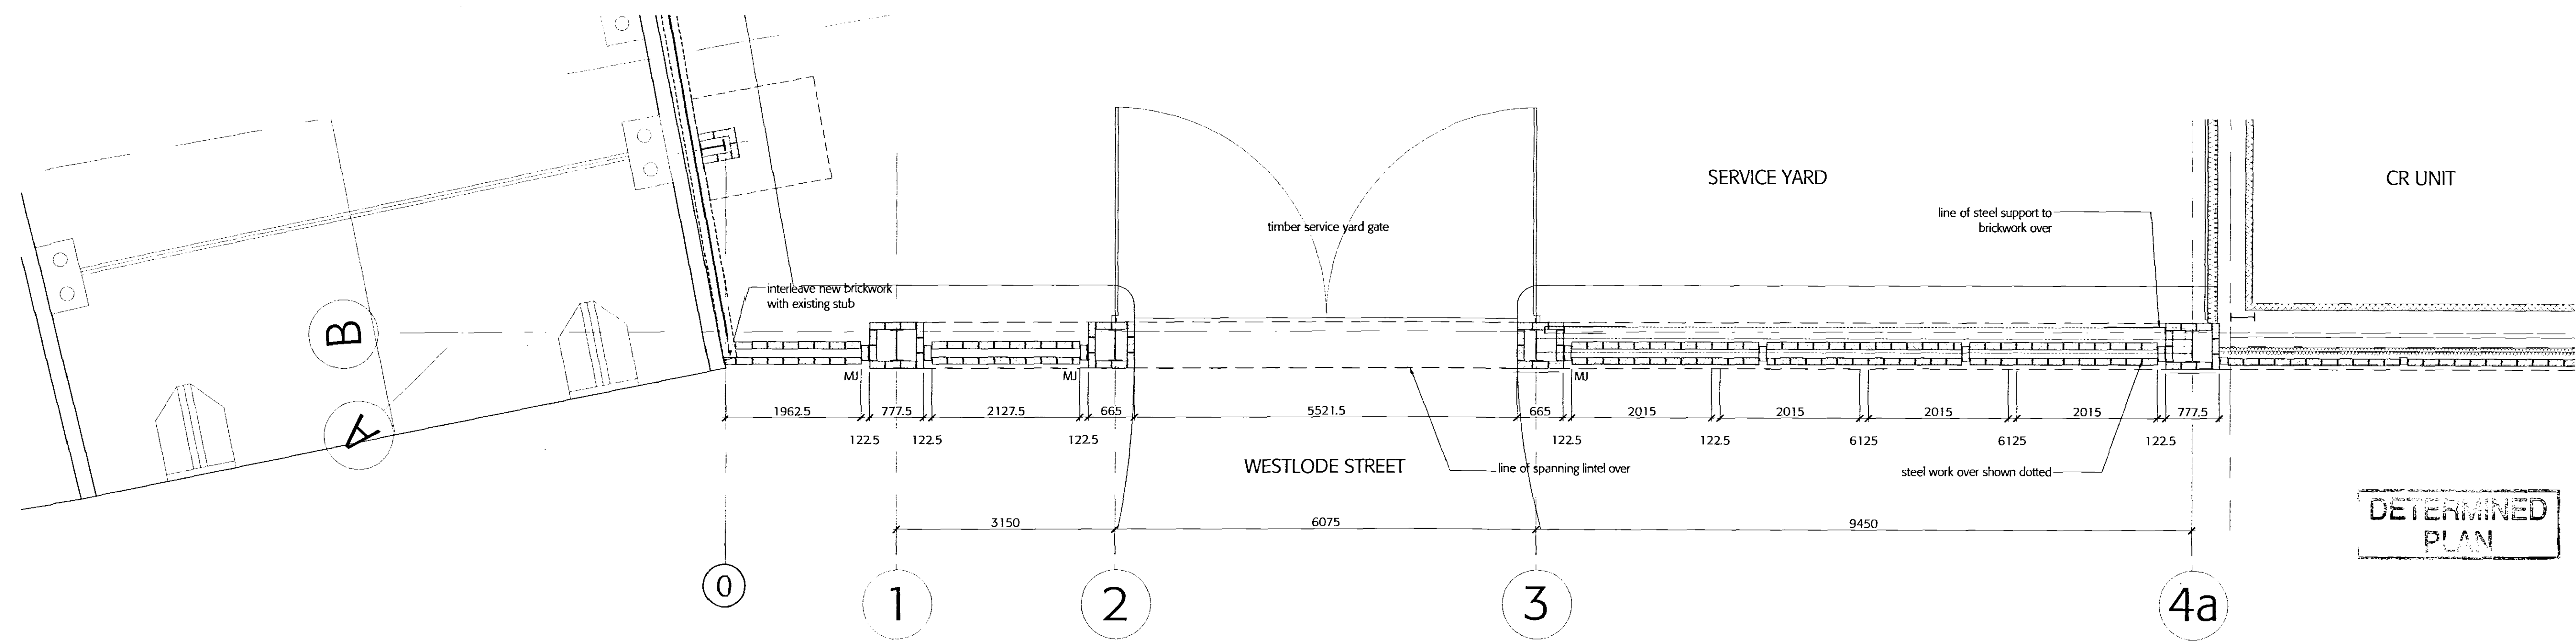
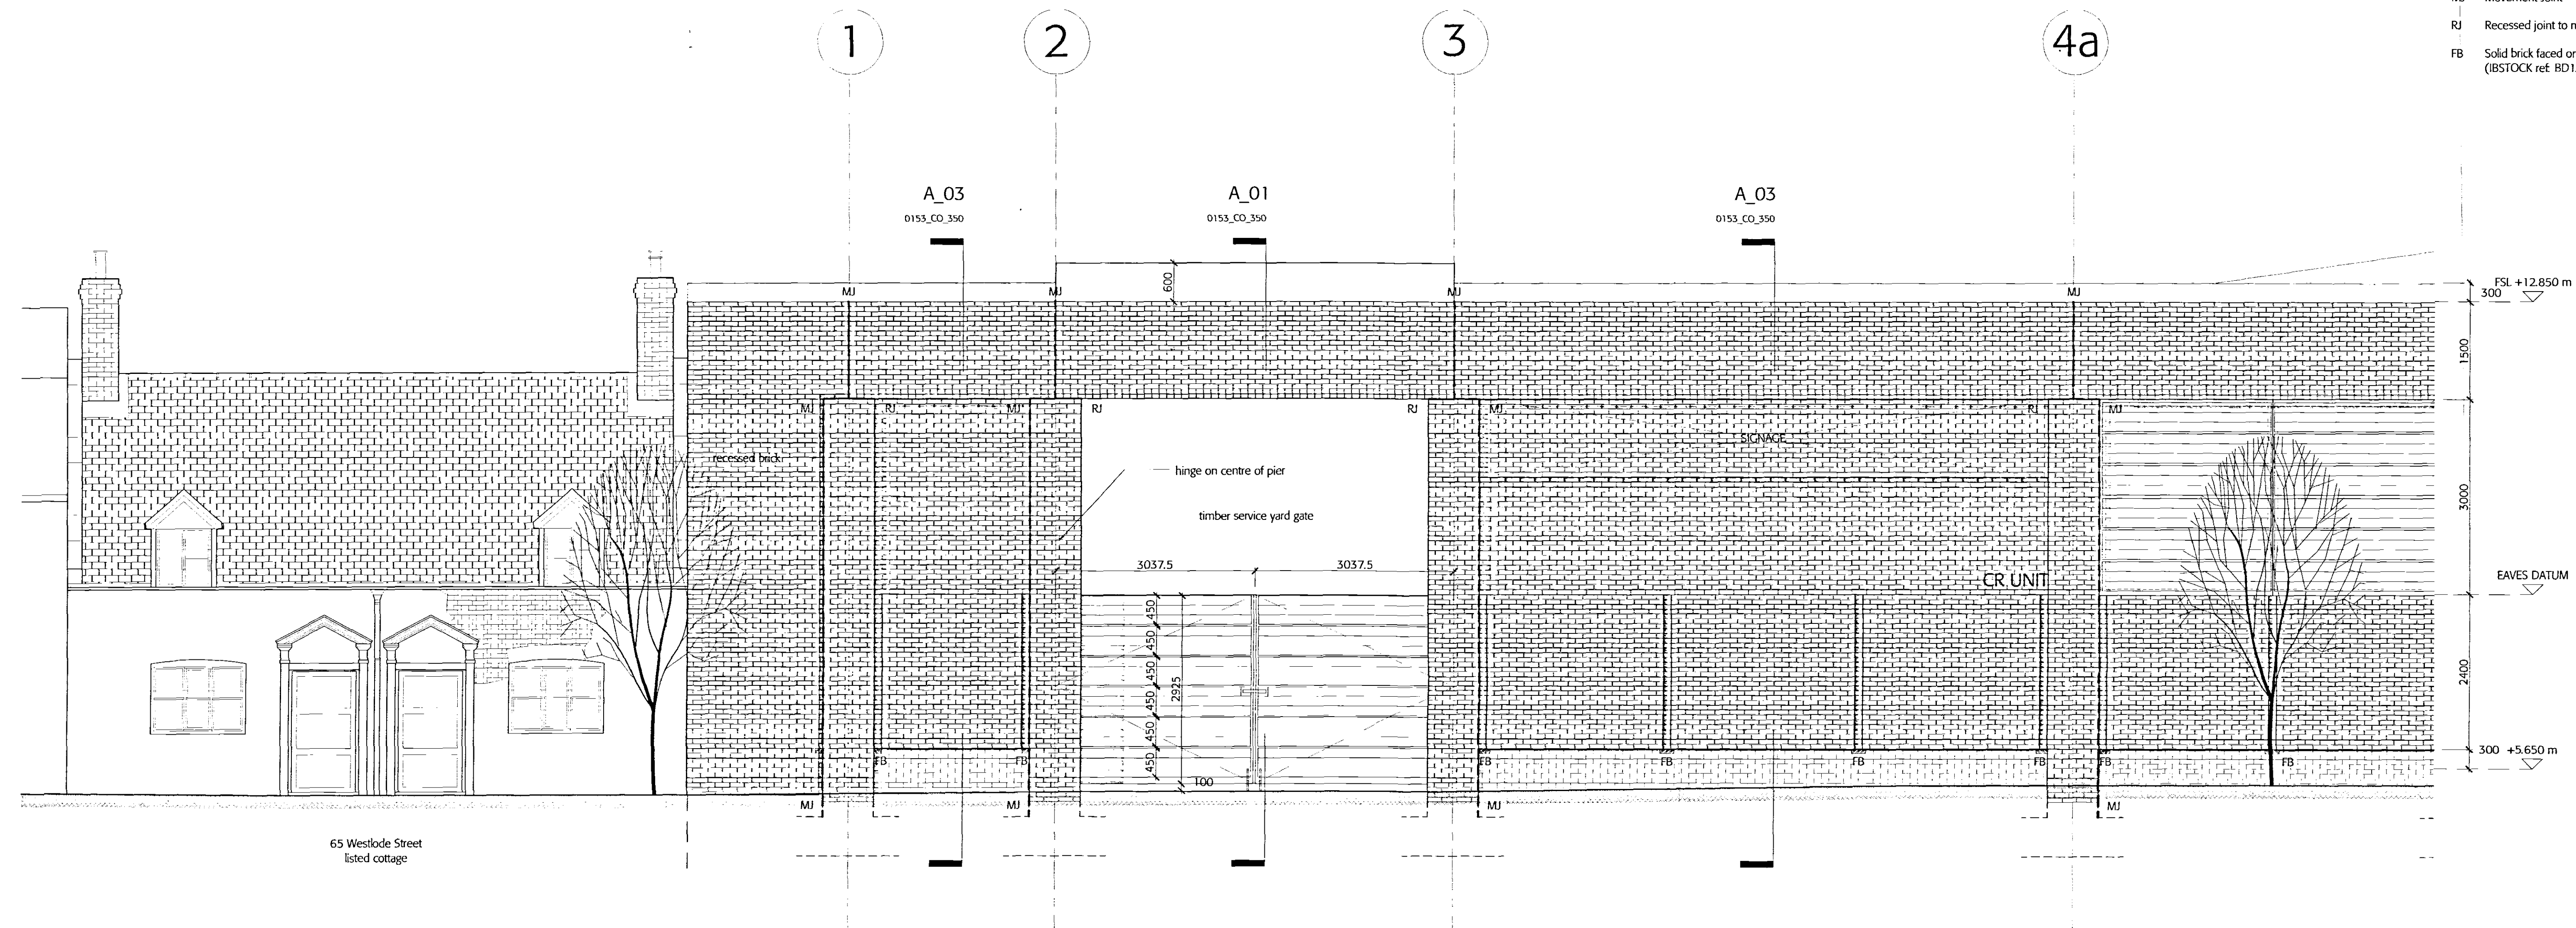


NOTES

- 1) FOR ELEVATION DETAILS OF BRICKWORK REFER TO 0153 CO 221-223
- 2) Refer to Structural Engineers' information regarding structural fixings and specification
- 3) Metal coping detail subject to Planning Approval

KEY

- DPC Damp proof course
- MJ Movement Joint
- RJ Recessed joint to match MJ
- FB Solid brick faced on bed to form sill (IBSTOCK ref: BD1.3)

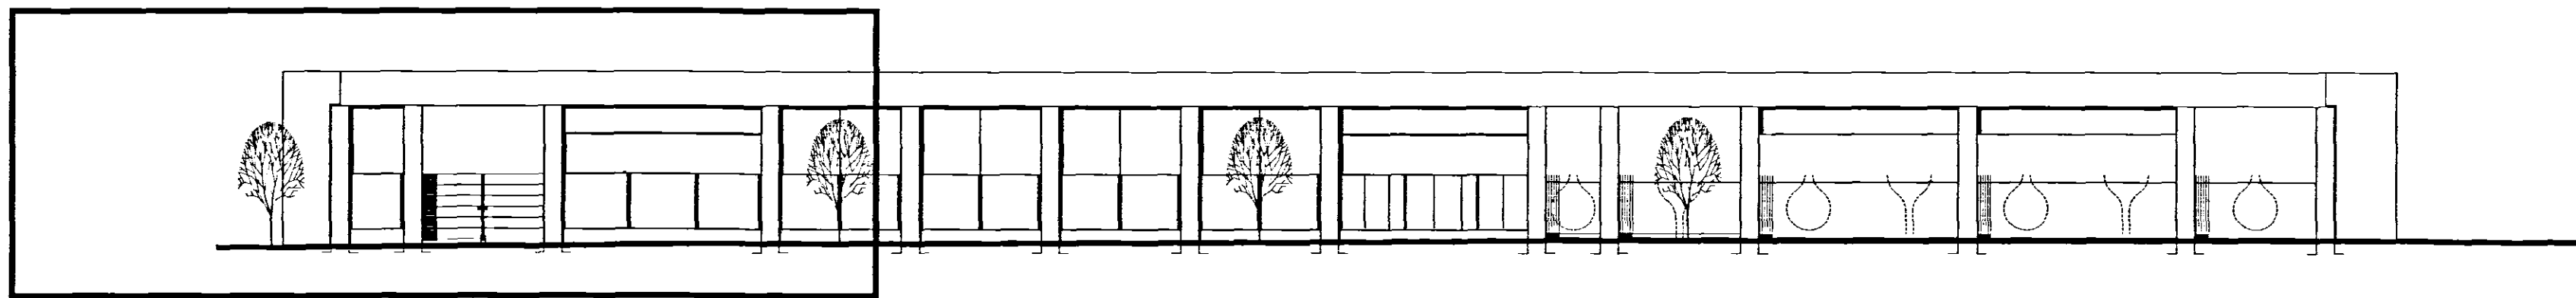

SHDC
PLANNING & DEVELOPMENT
- 2 AUG 2006
Ref. 1070/06

DESIGN INTENT

28.07.06 General update to site details. Notes added.

This drawing is not to be scaled. Any errors or discrepancies should be reported to the architect as soon as they are discovered. All information © 2006 Black Architects Limited. Subject to Statutory Approval.

Black
107 112 London Street
London EC4A 3DF
T +44 (0) 20 7891 2515
F +44 (0) 20 7891 2516
W www.black-architects.com

70 Westlode Street
Spalding

Enlarged Elevation & Plan
Feature Wall
Westlode Street

Drawn: RCC
Checked: RCC
Date: 11.01.06
Scale: 1:50 @A1

Project: 153
Reference: CO
Number: 221
Revision: A

DETERMINED
PLAN