




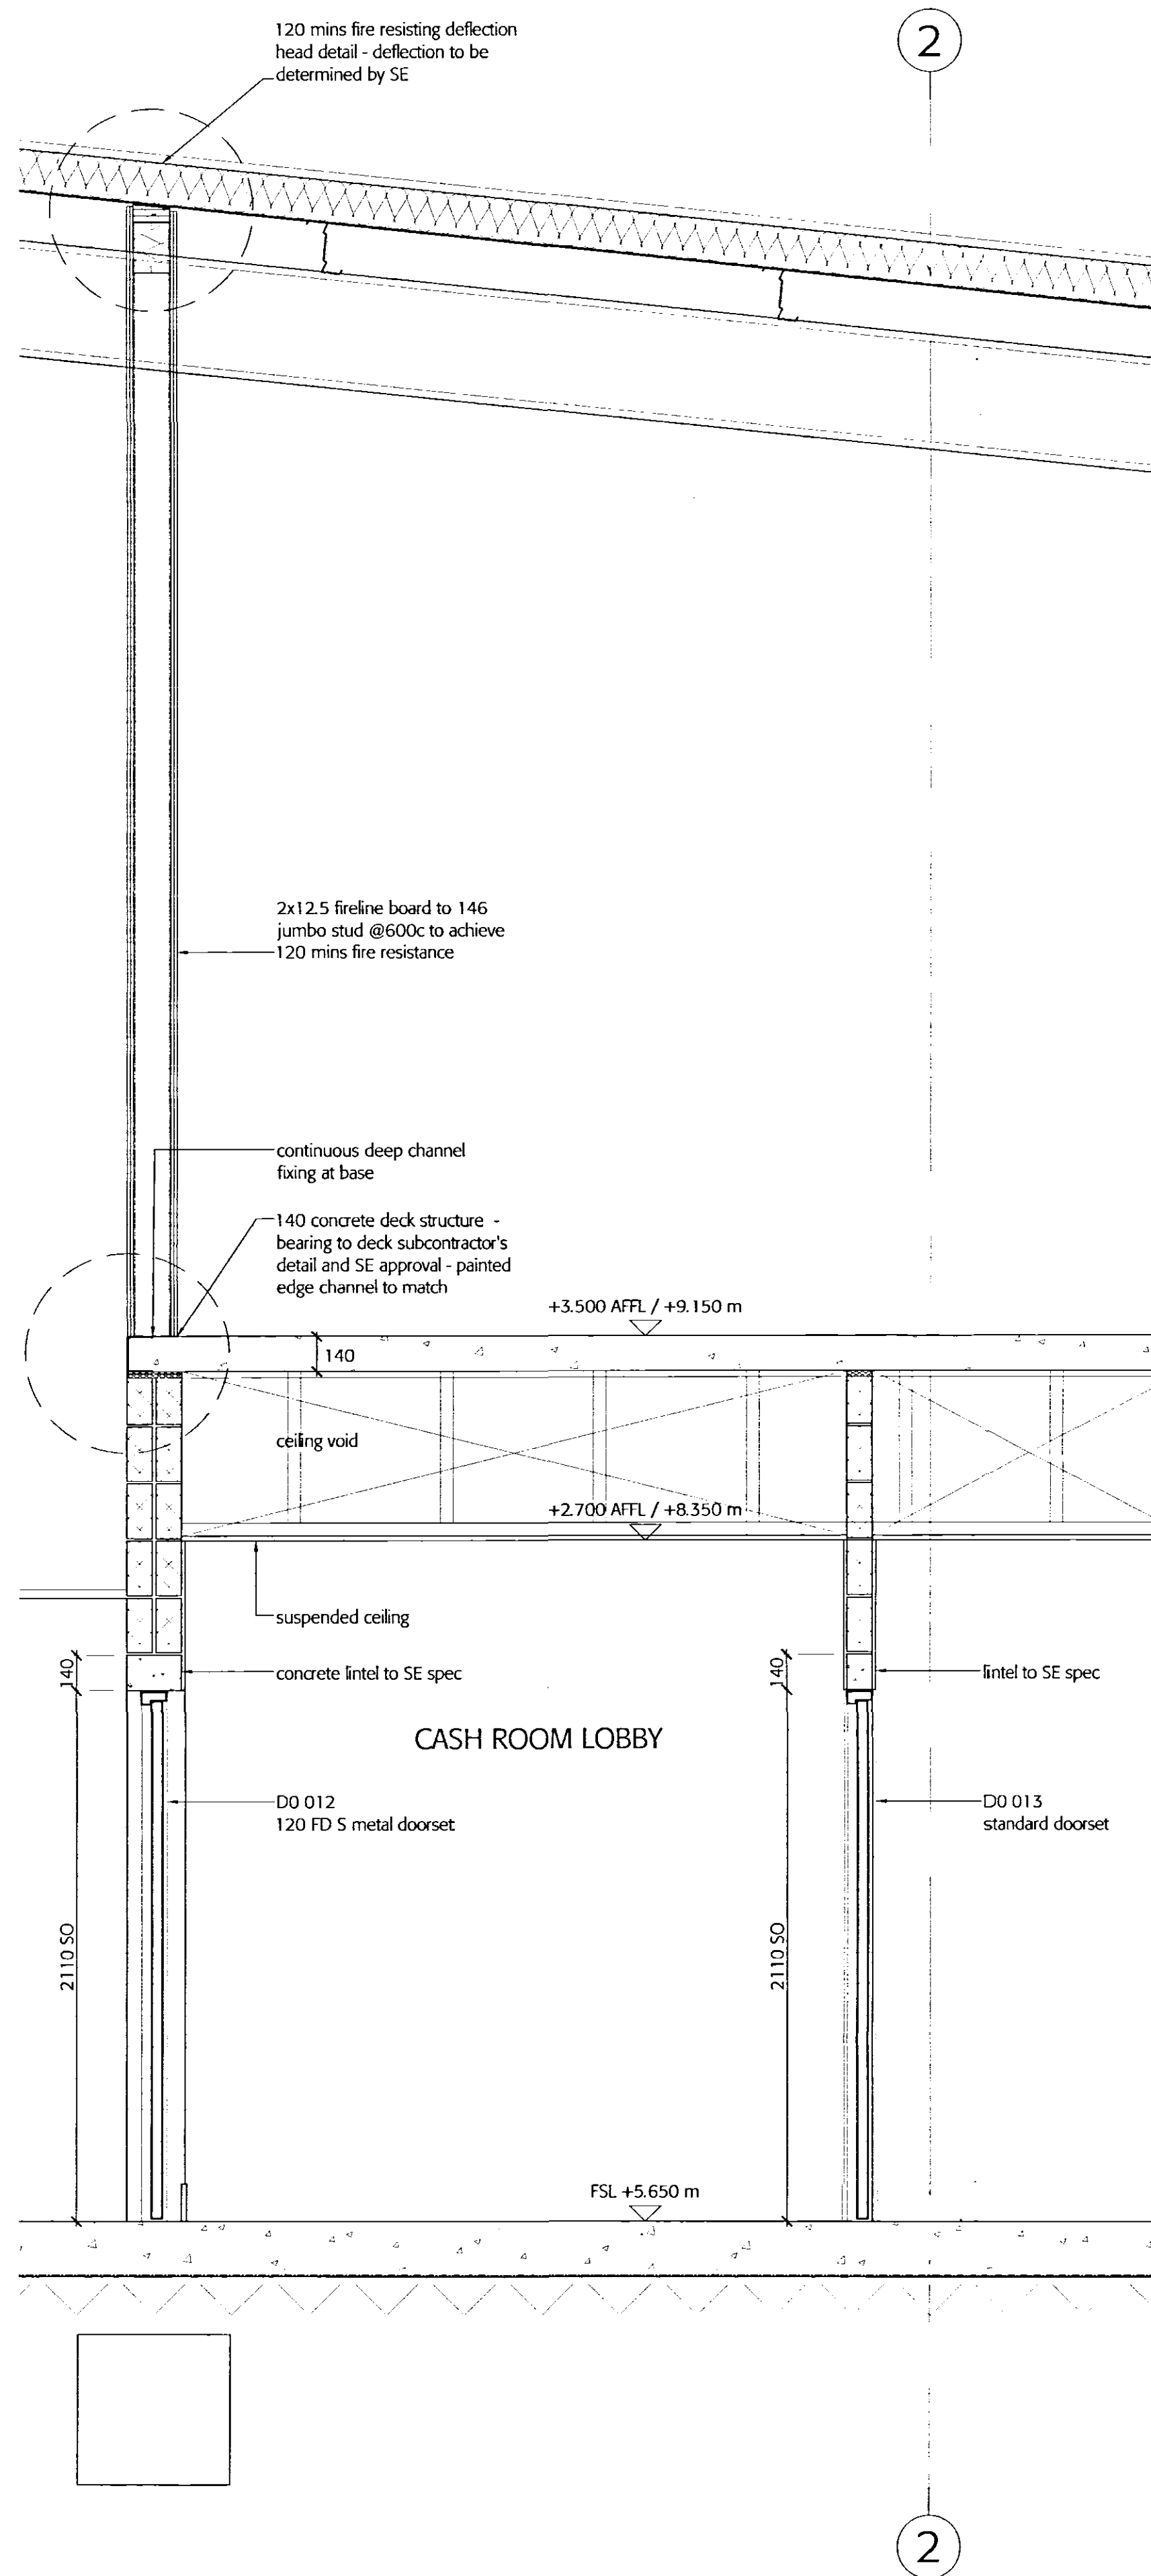

C_04 section through office - showing typical door conditions

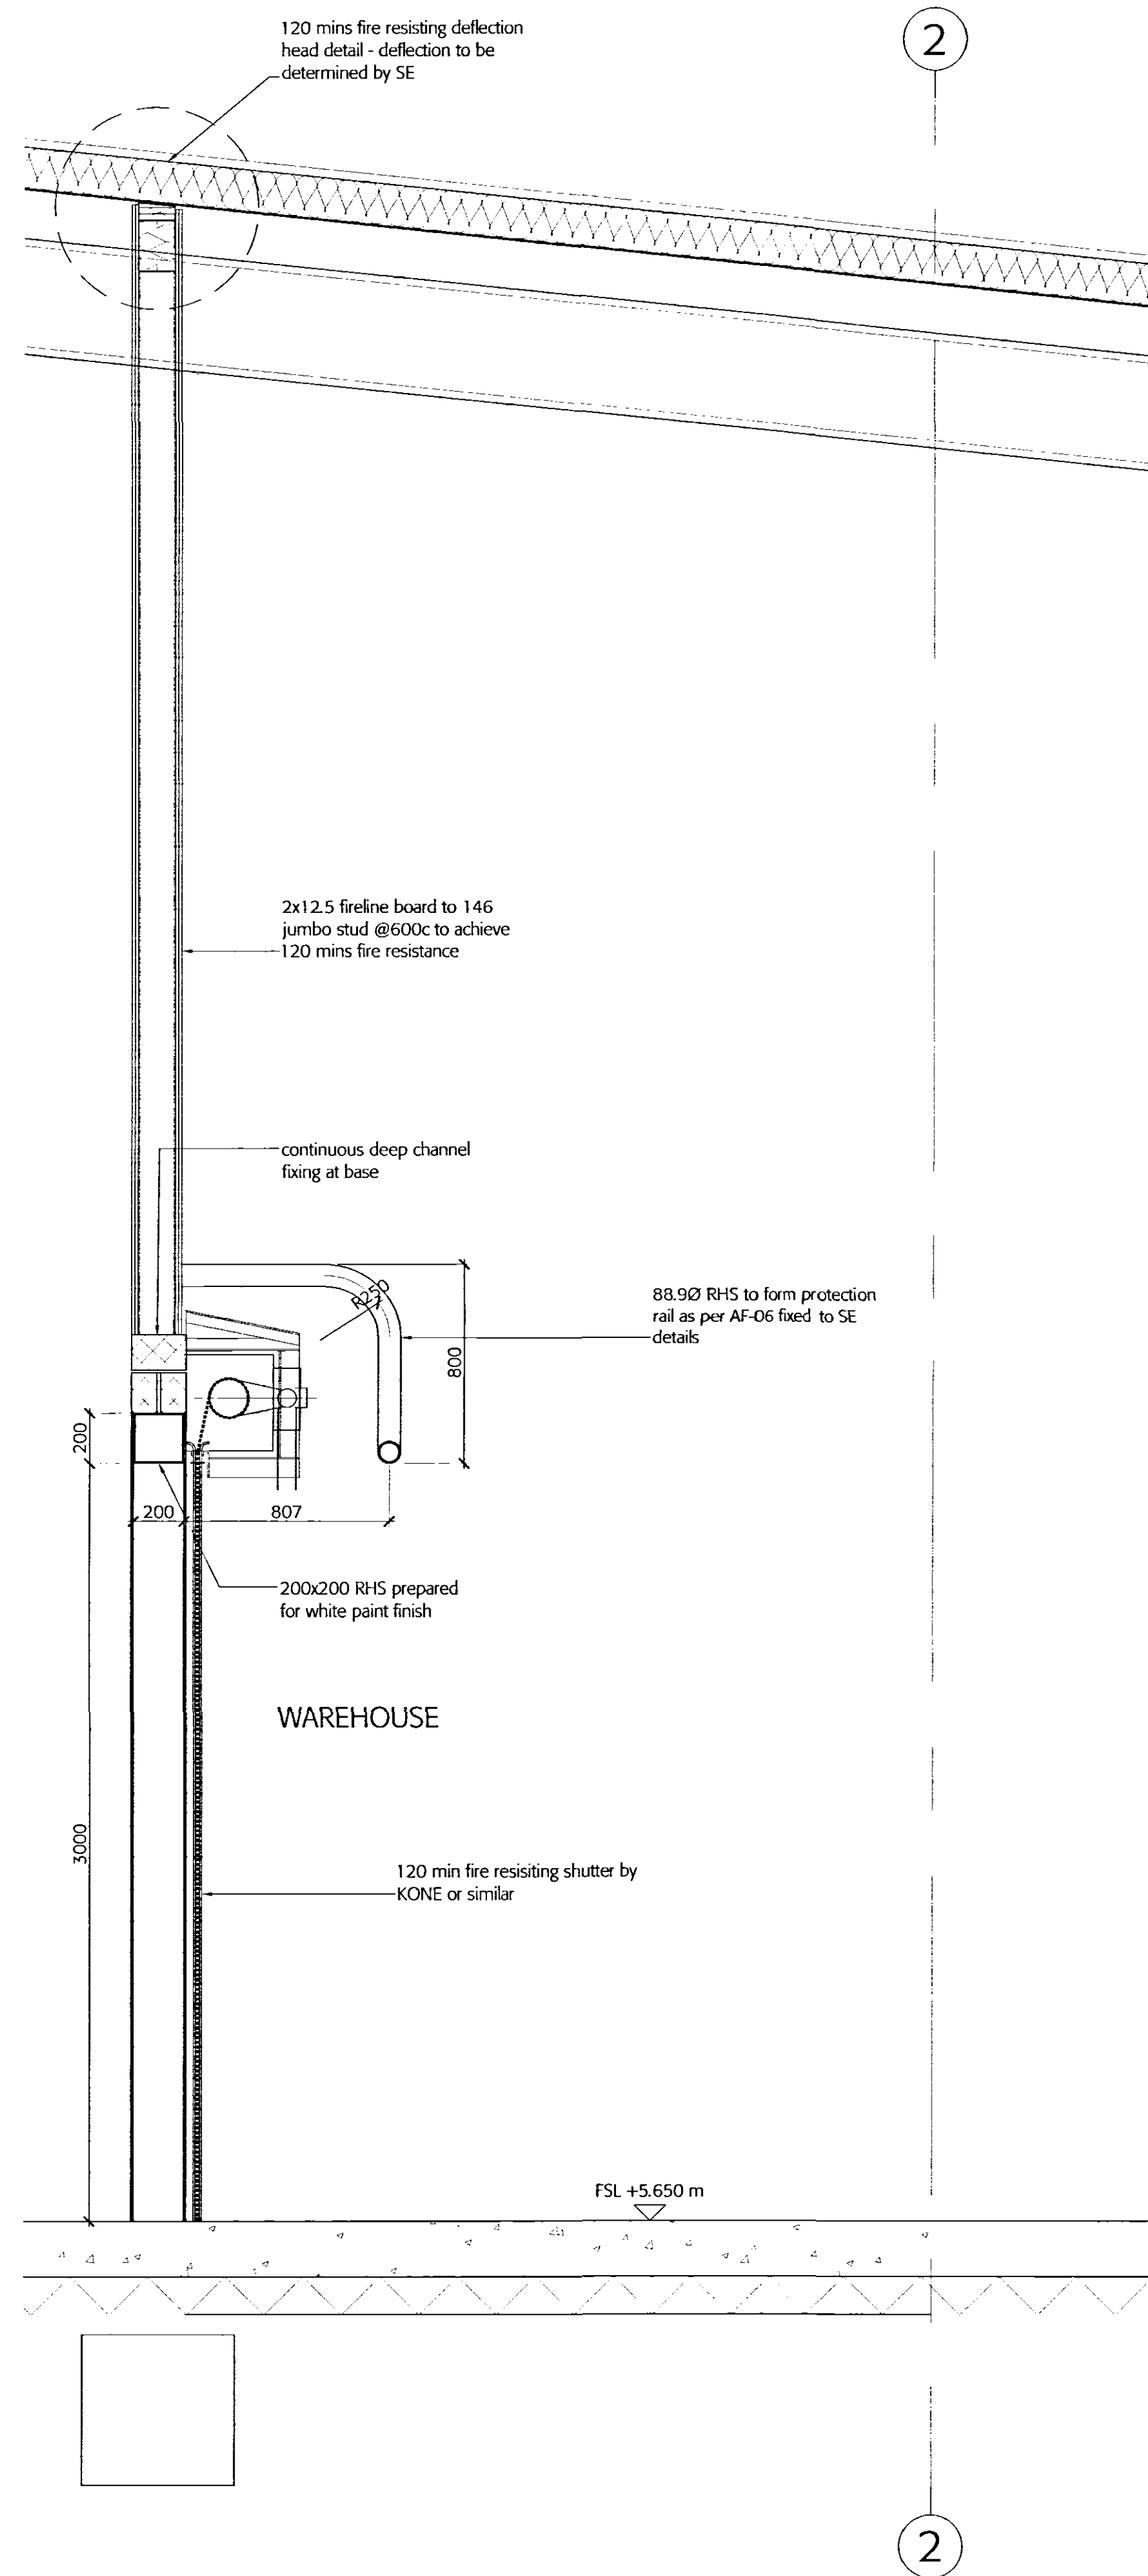

C_05 section through fire shutter

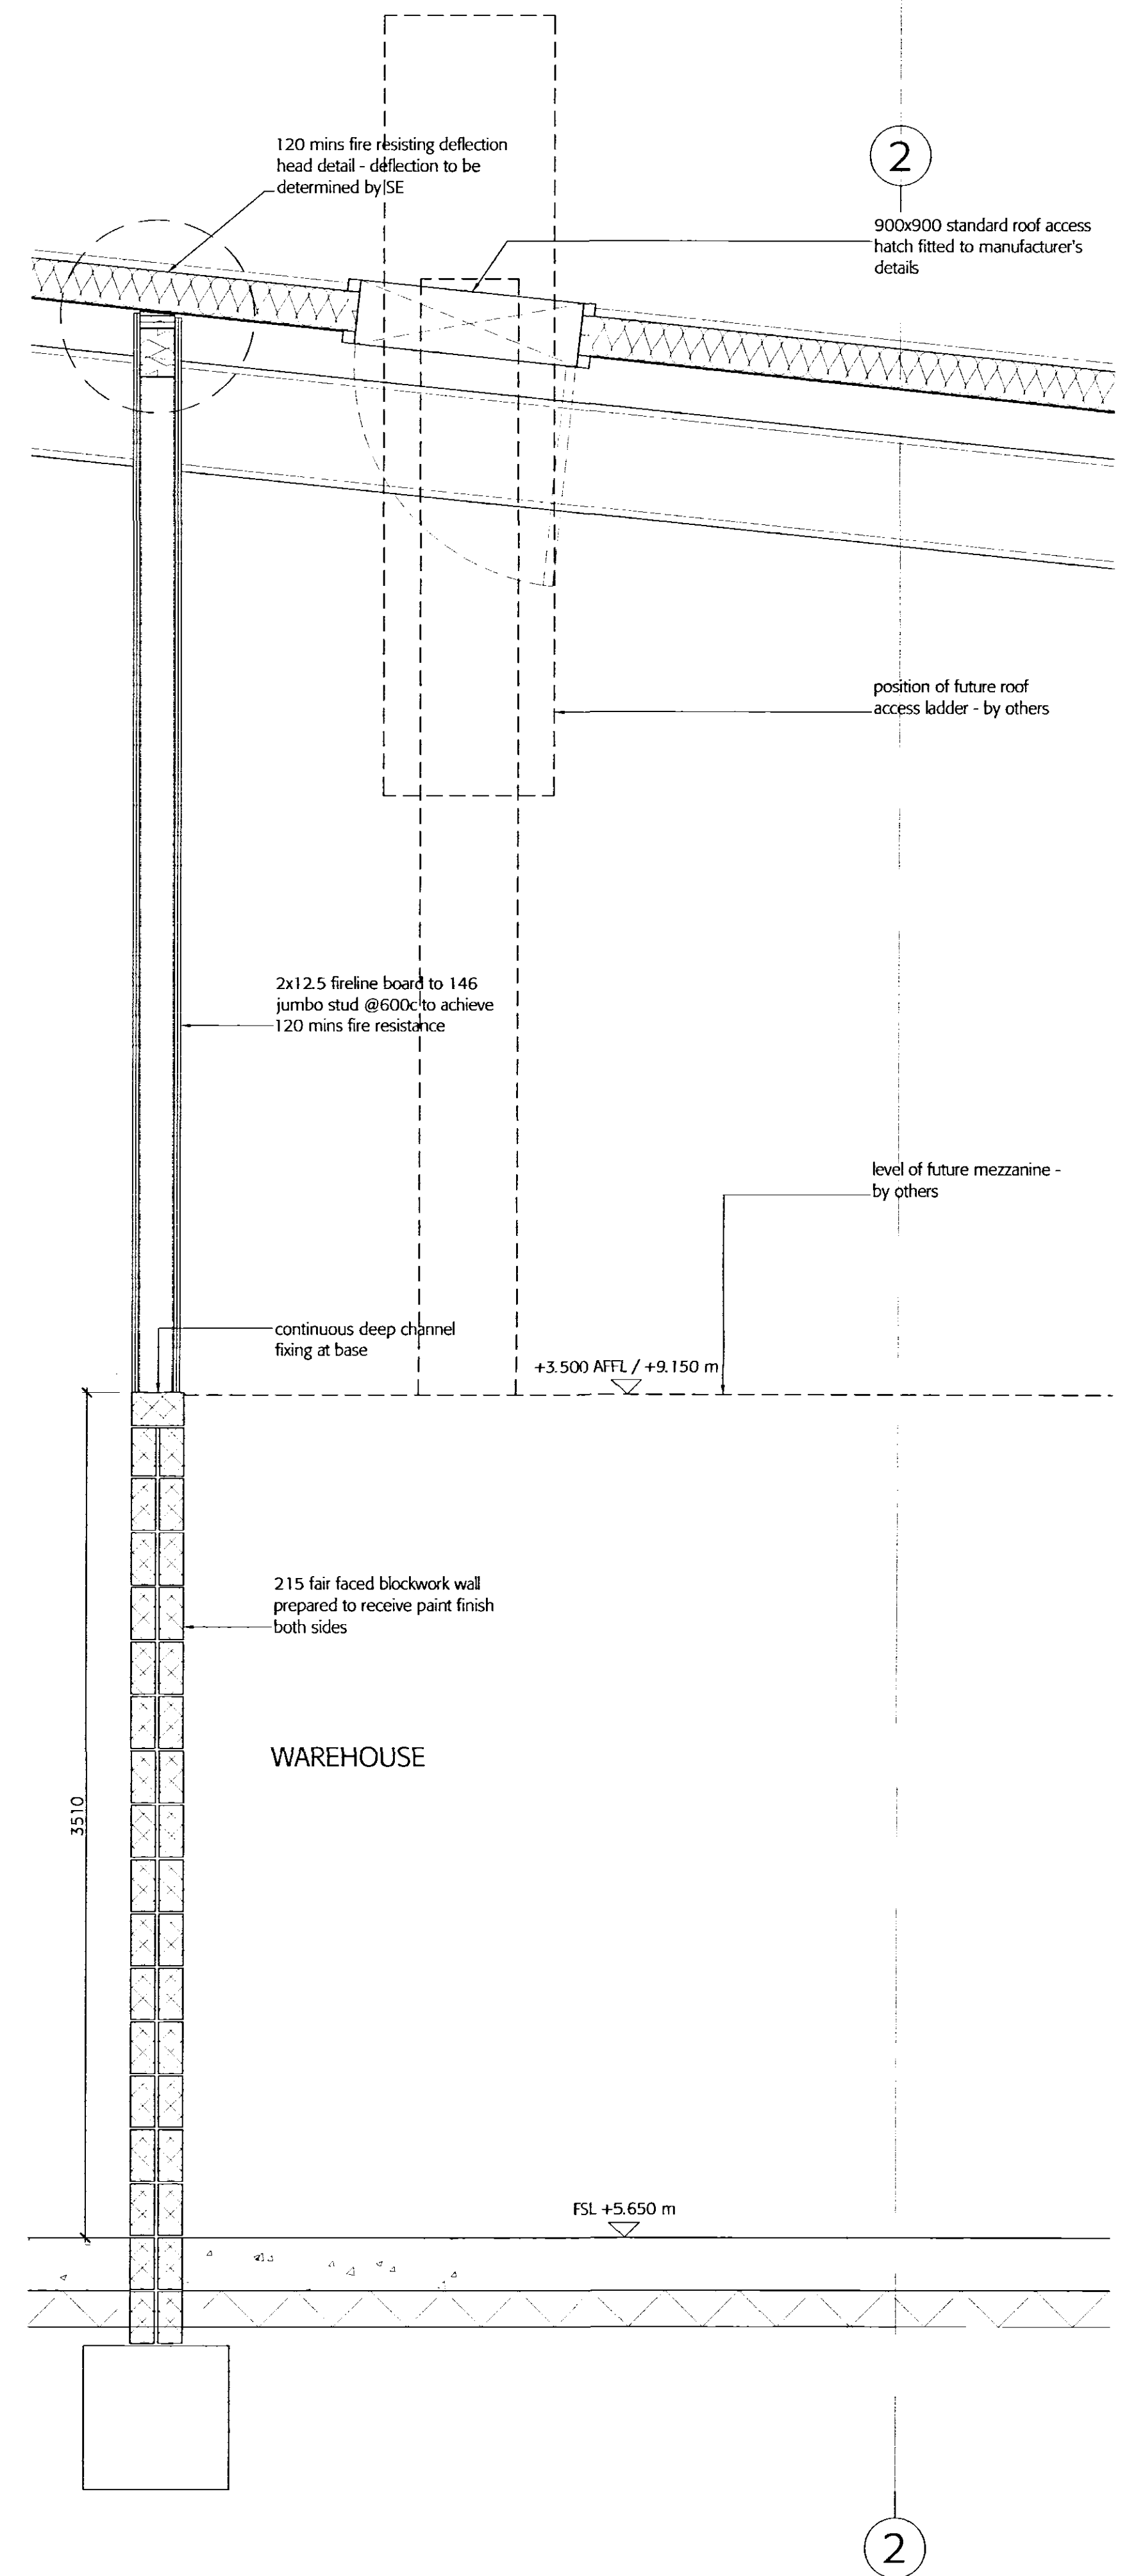

C_06 section through fire wall



DESIGN INTENT			
A	06.07.06	C_04 adapted to show typ. door condition	
Revision	Date	Details	
This drawing is not to be scaled. Any errors or discrepancies should be reported to the architect as soon as they are discovered. All information ©2005 Black Architecture Limited. Subject to Statutory Approval.			
		Riverside House 107-111 Leadenhall Street London EC3A 4AP T +44 (0) 20 7861 2515 F +44 (0) 20 7861 2516 www.black-architects.com	
70 Westside Street Spalding Bride Hall Developments Ltd			
Detail Sections Fire Wall HOMEBASE Unit			
Drawn RC	Checked TD	Date 30.06.06	Scale 1:20
Project	Reference	Number	Revision
0153	CO	372	A

DETERMINED PLAN