



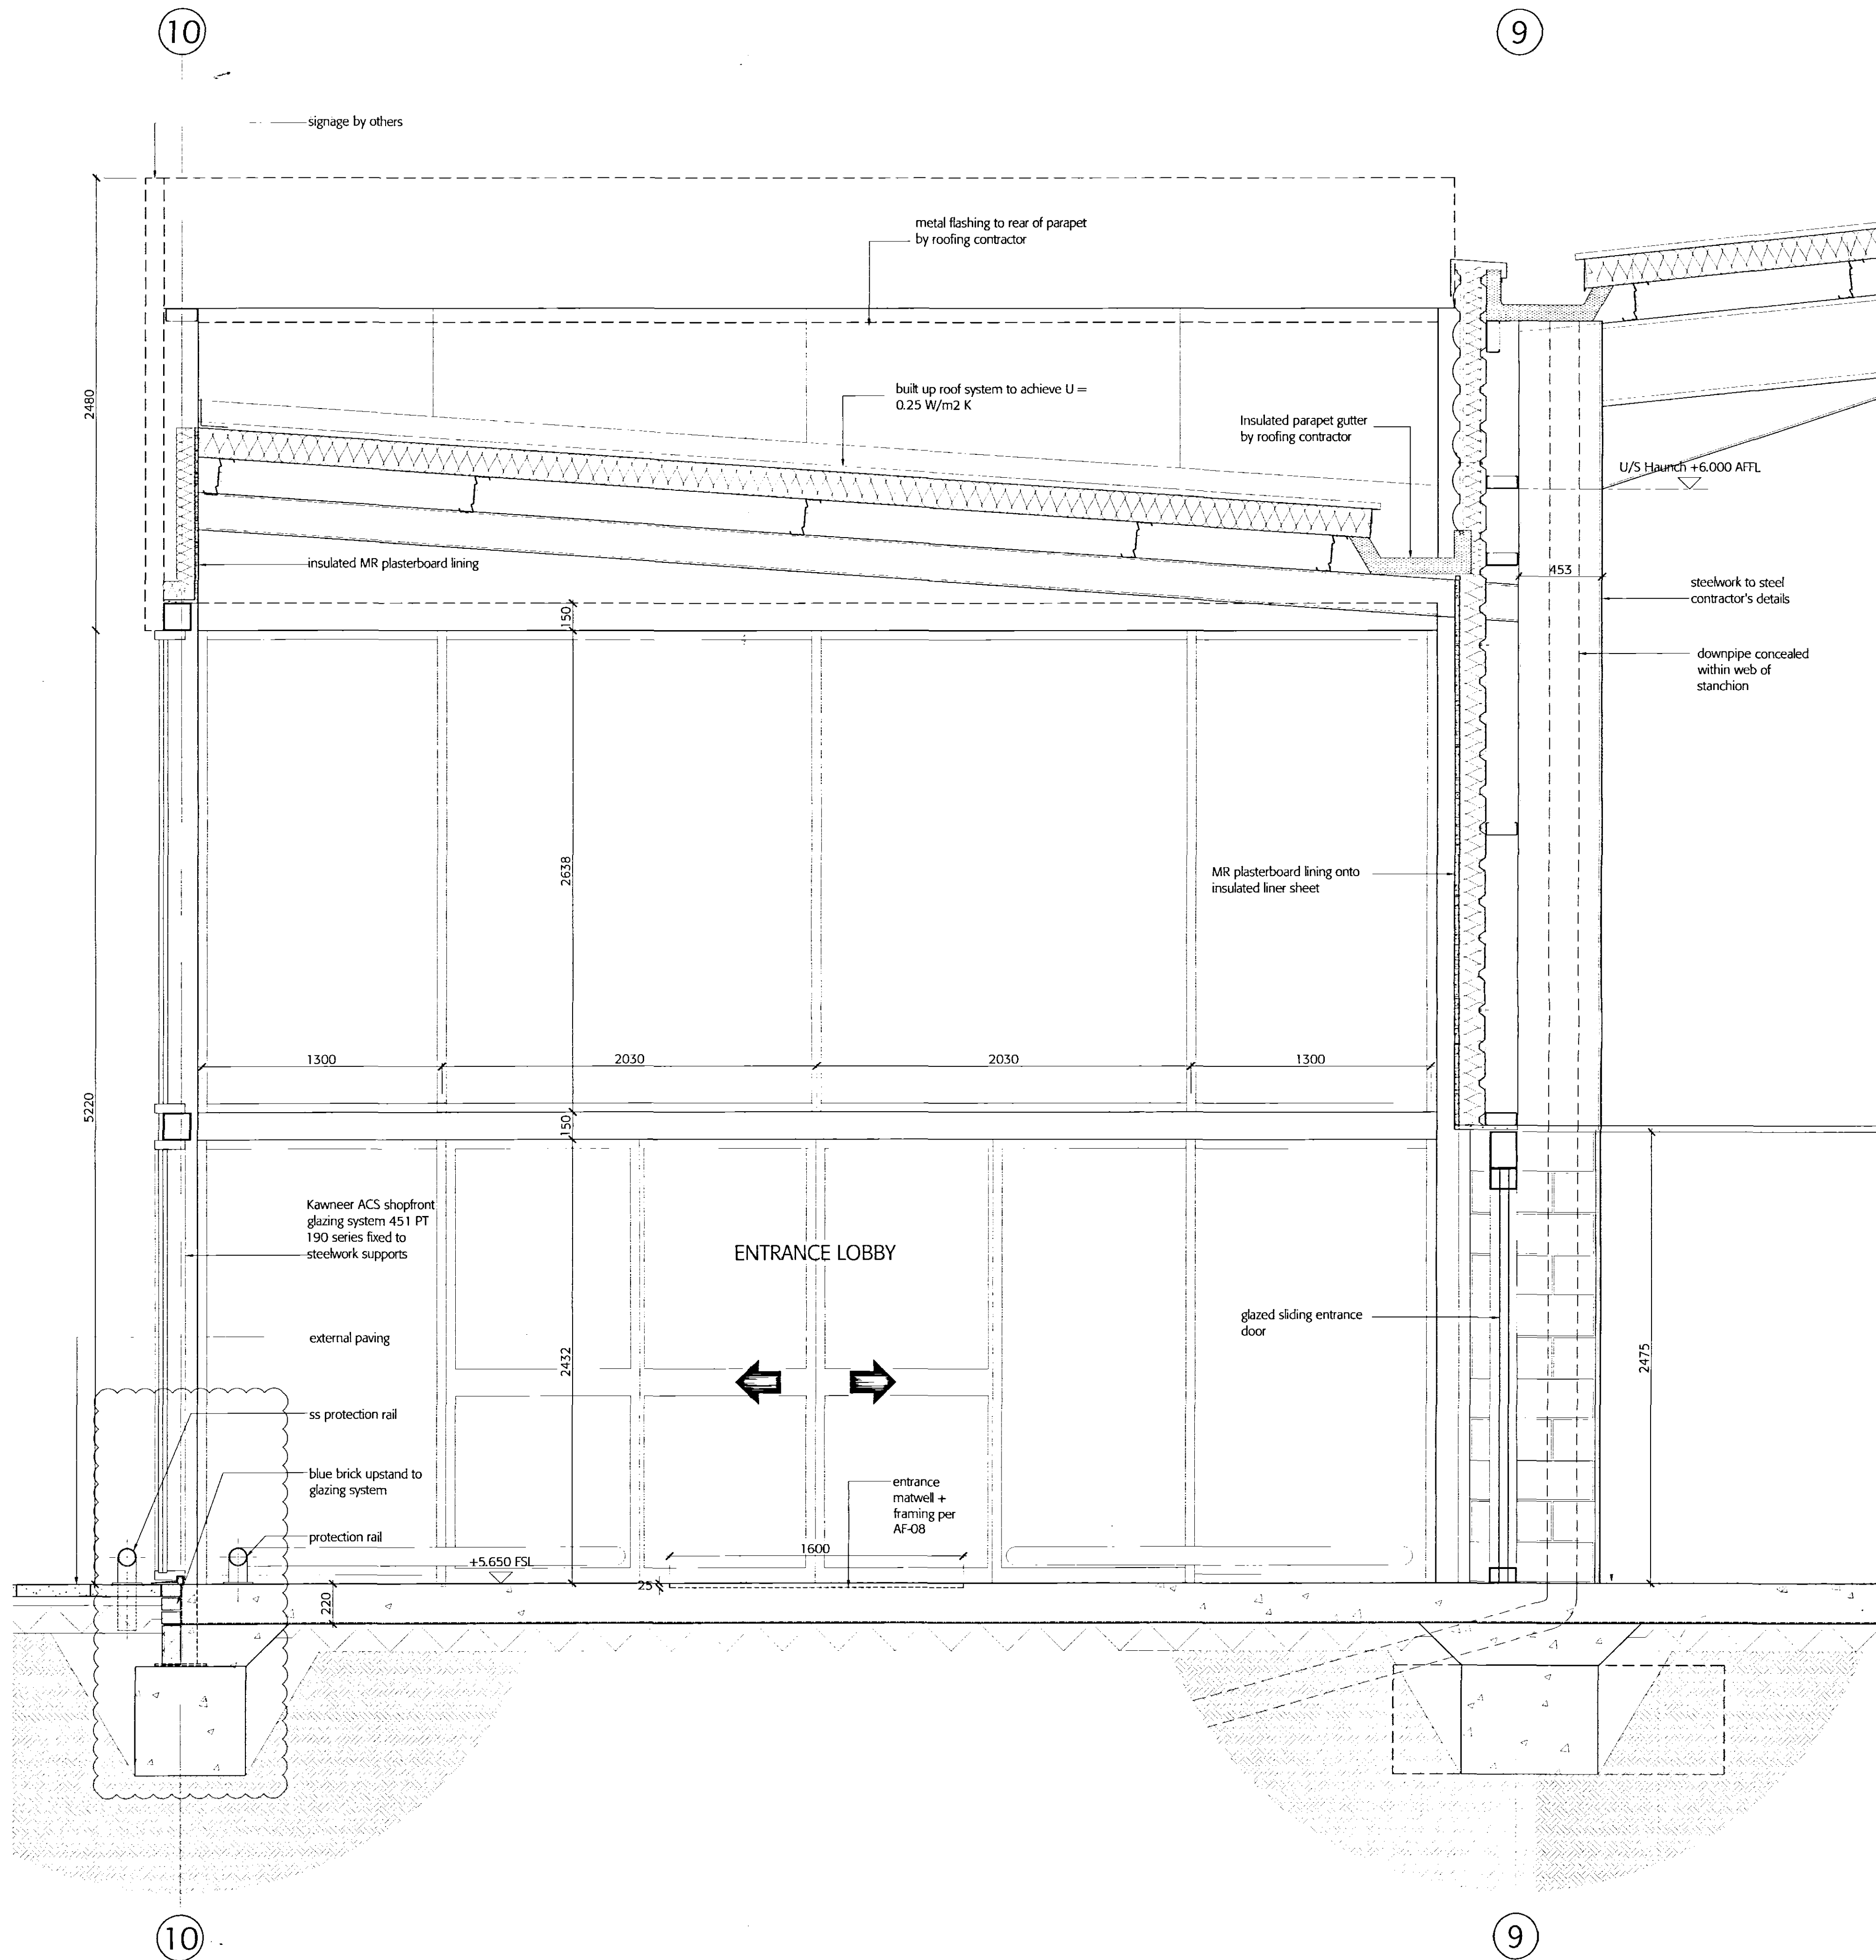

C_04 section through glazed entrance lobby

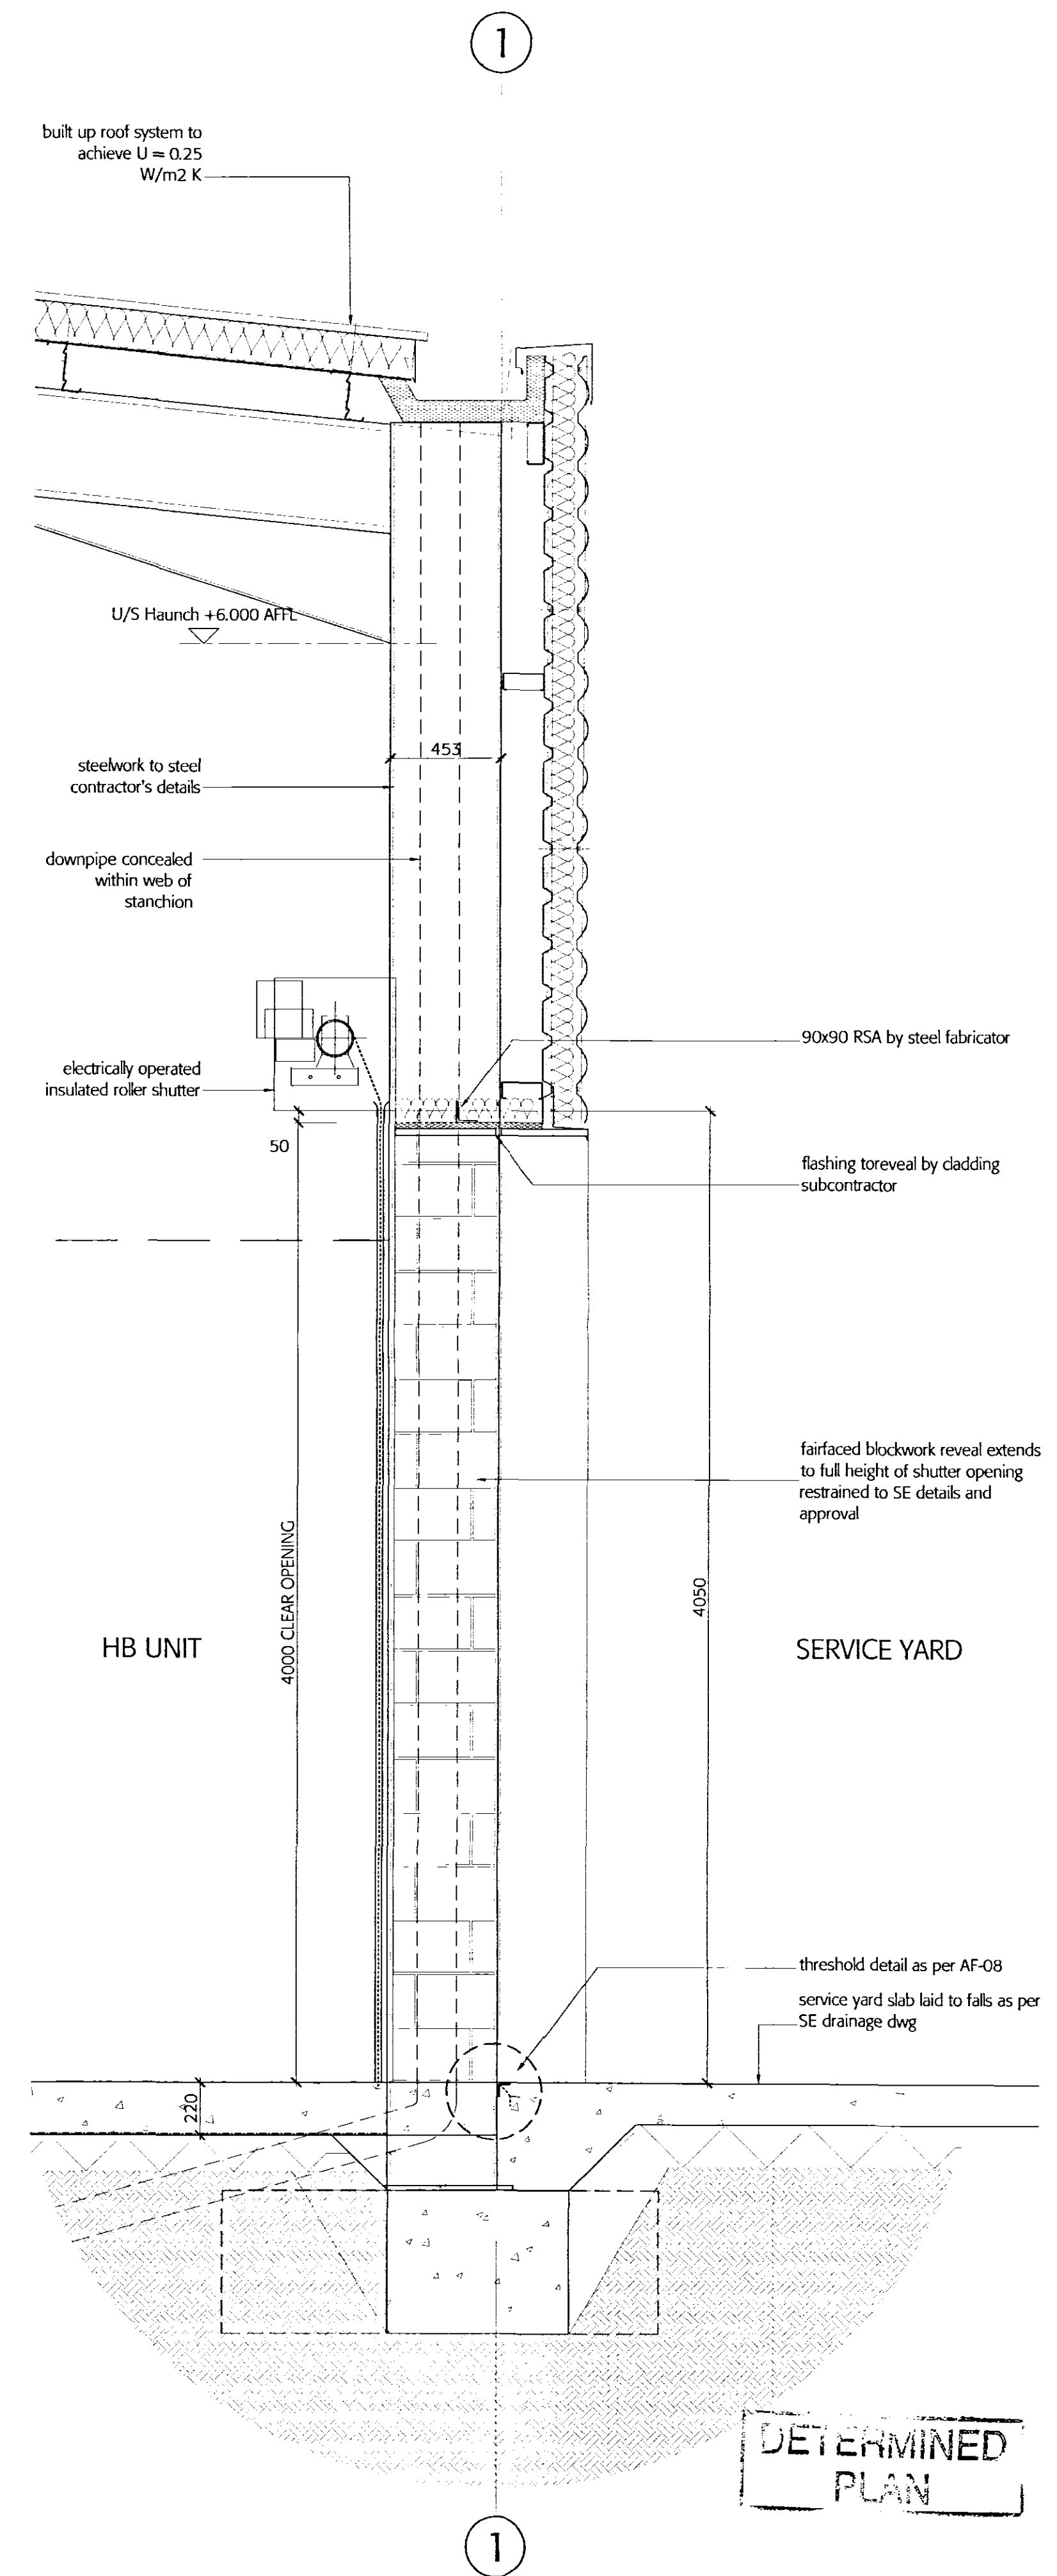

C_05 section through loading bay door opening

SHDC
PLANNING & DEVELOPMENT
~ 2 AUG 2006
Ref. 1070/06

DESIGN INTENT

issued
24.05.06
Cabling updated, edge detail added
Details added

This drawing is not to be scaled. Any errors or discrepancies should be reported to the architect as soon as they are discovered. All information ©2006 Black Architecture Limited. Subject to Statutory Approval.

Black
70 Westlode Street
Spalding
Bride Hall Developments Ltd

Detail Sections
Wall / Foundation
HOMEBASE Unit

Drawn
RC
Checked
RC
Date
06.04.06
Scale
1:20

Project
0153
Reference
CO
Number
371
Revision
B

DETERMINED
PLAN