



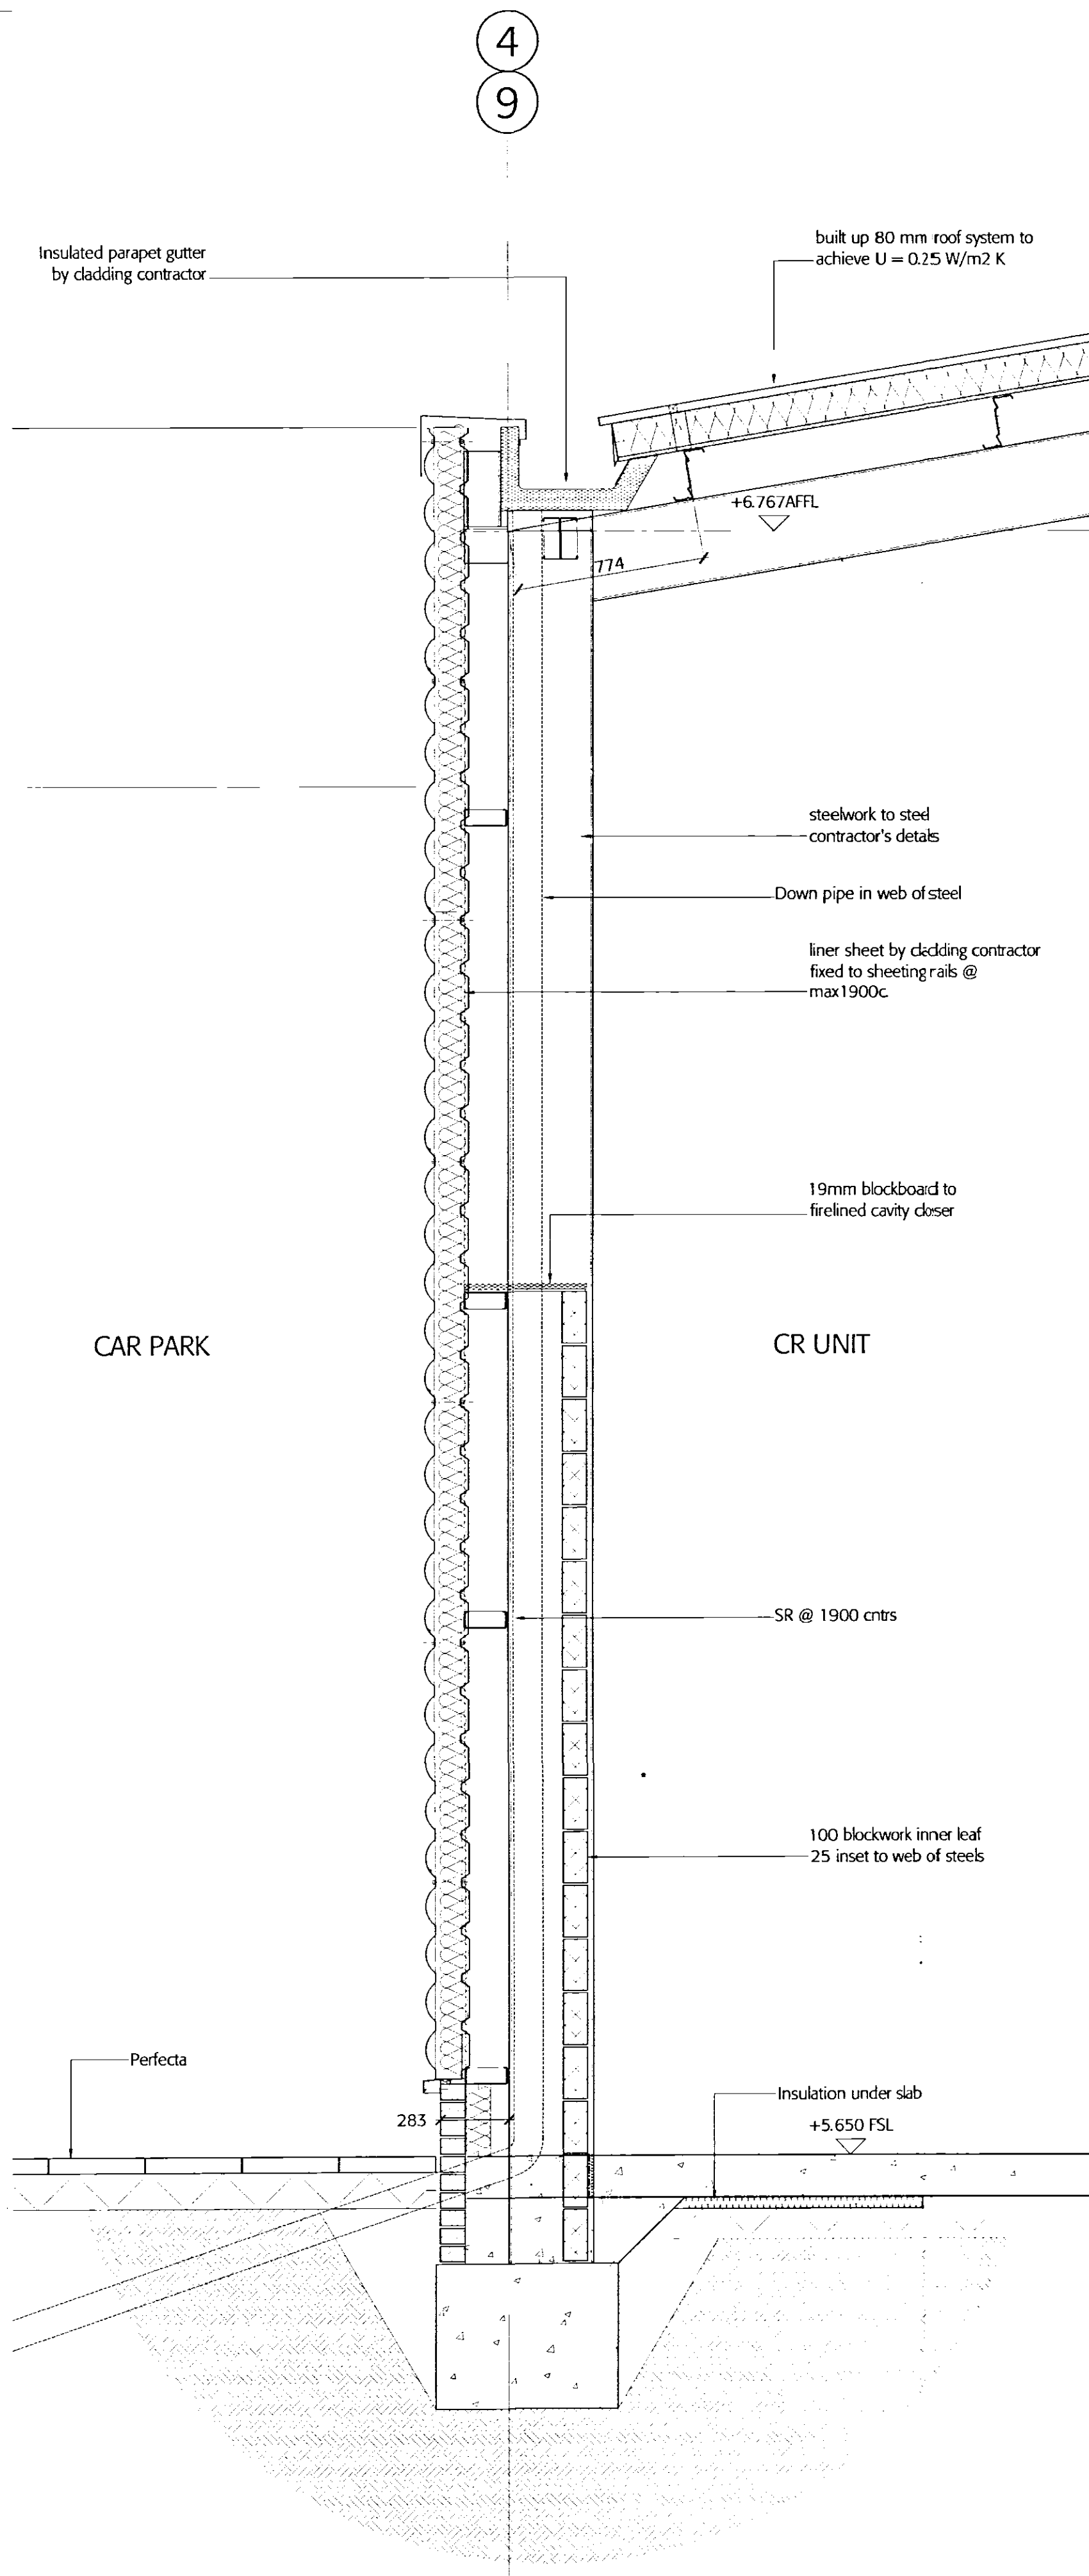

B_01 section through typical wall construction to CR unit

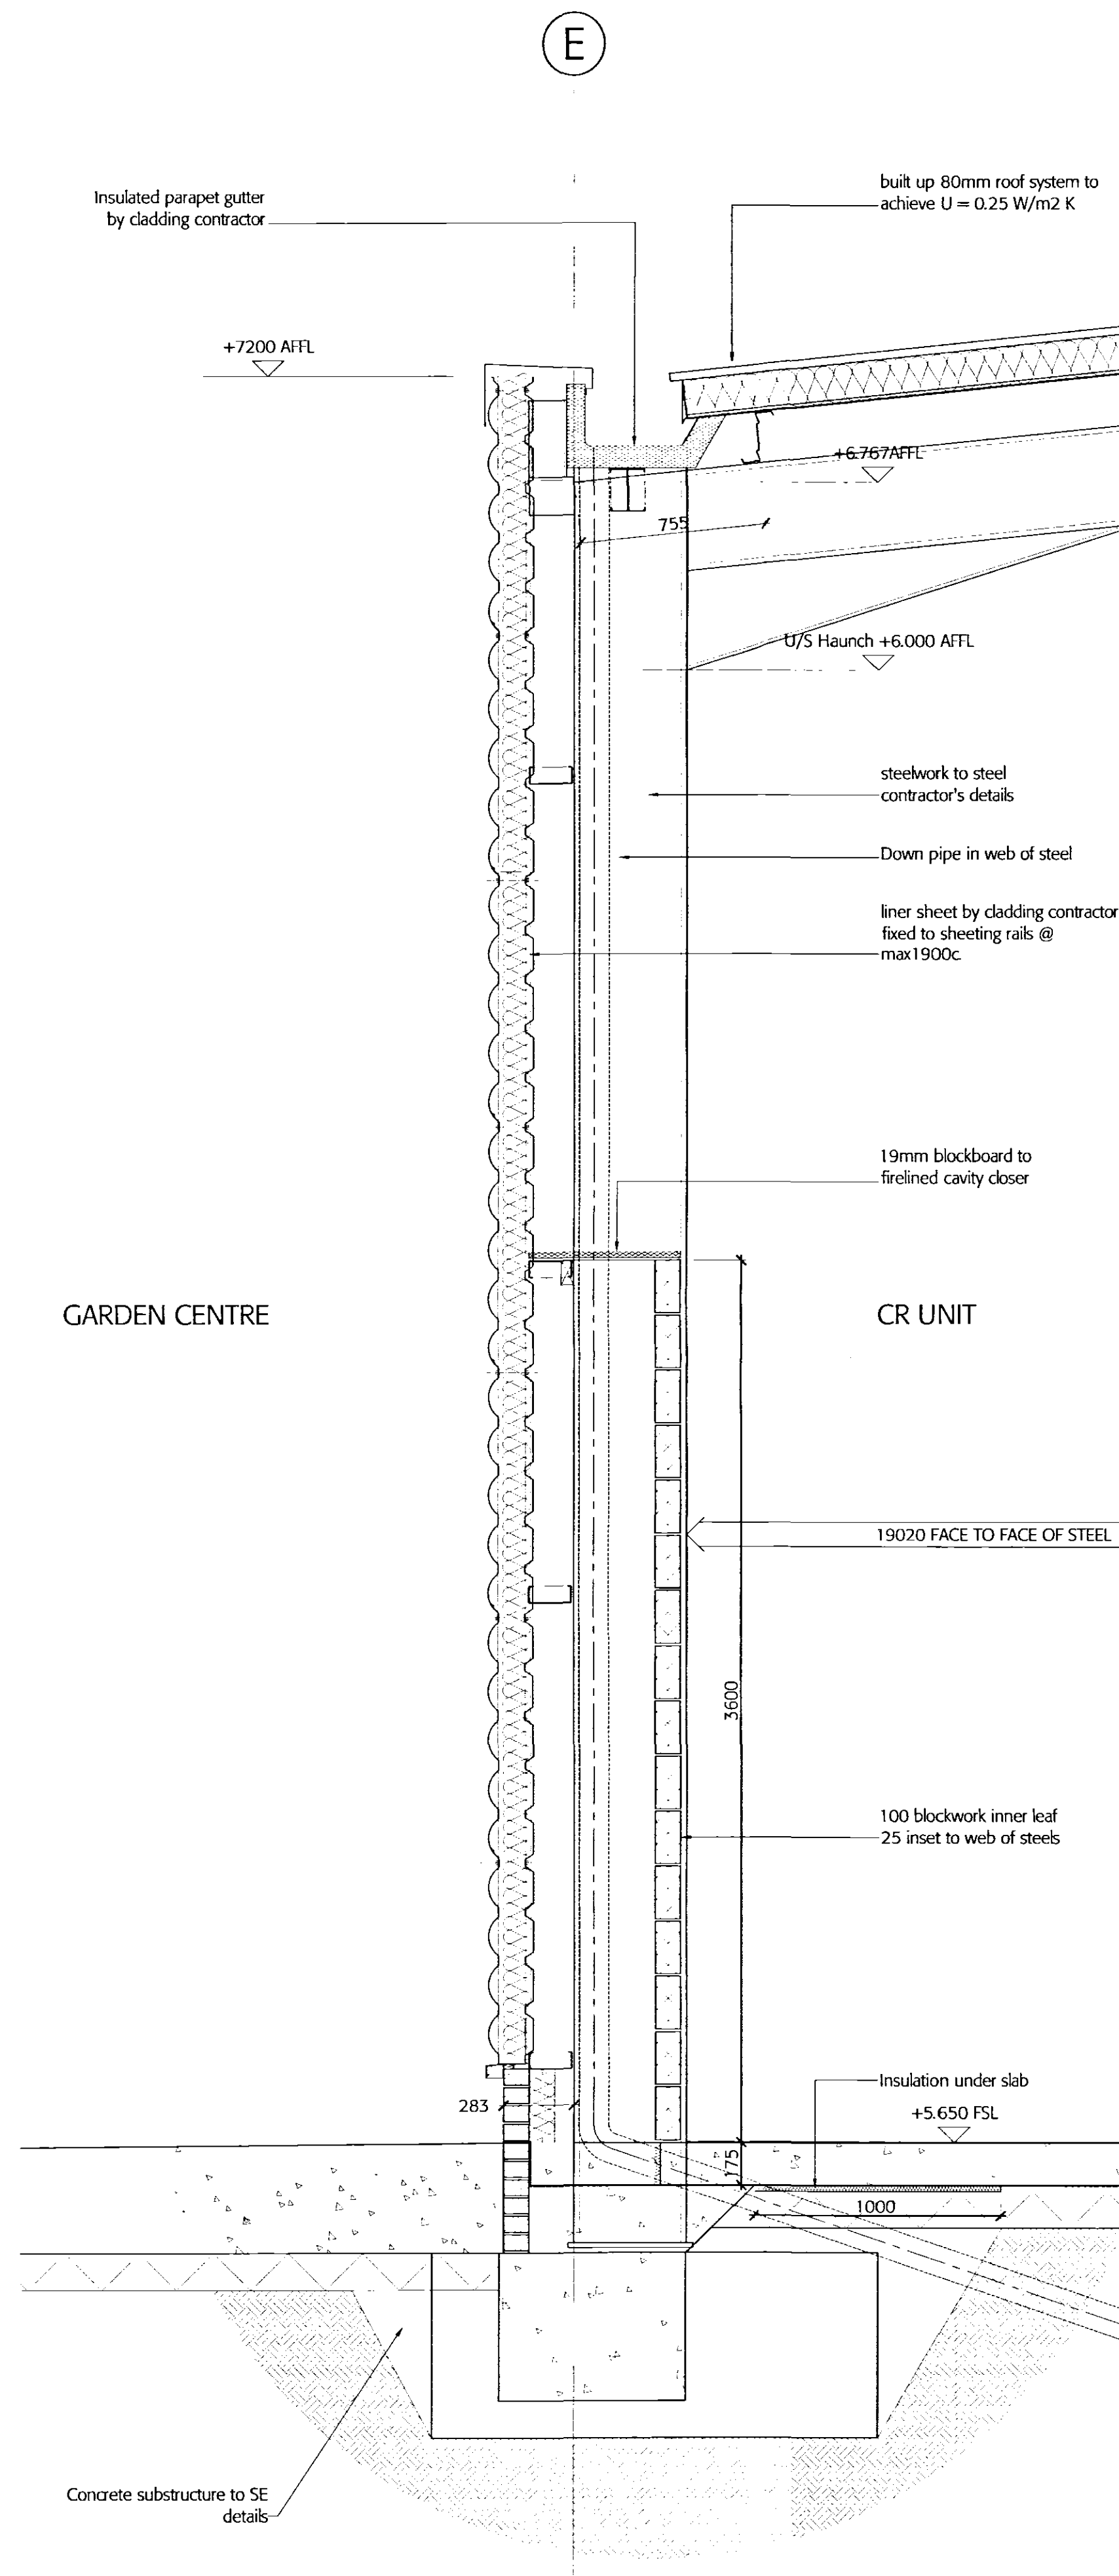

B_02 section through typical wall to garden centre

SHDC
PLANNING & DEVELOPMENT
- 2 AUG 2006
Ref. 1070/06

DETERMINED
PLAN

DESIGN INTENT

B	28.07.06	Redrawn and updated
A	05.04.06	Redrawn and updated

Author: [] Date: [] Drawn: []

This drawing is not to be scaled. Any errors or discrepancies should be reported to the architect as soon as they are discovered. All information © 2005 Black Architecture Limited. Subject to Statutory Approval.

Black
Architects
107-113 Spalding Street
London EC3A 4AA
T +44 (0) 20 7961 2515
F +44 (0) 20 7961 2516
W www.black-architects.com

70 Westlode Street
Spalding
Bride Hall Developments Ltd

Detail
Wall / Foundation
CARPETRIGHT Unit

Drawn RC	Checked RC	Date 10.01.06	Scale 1:20
-------------	---------------	------------------	---------------

Project 0153	Reference CO	Number 360	Revision B
-----------------	-----------------	---------------	---------------