


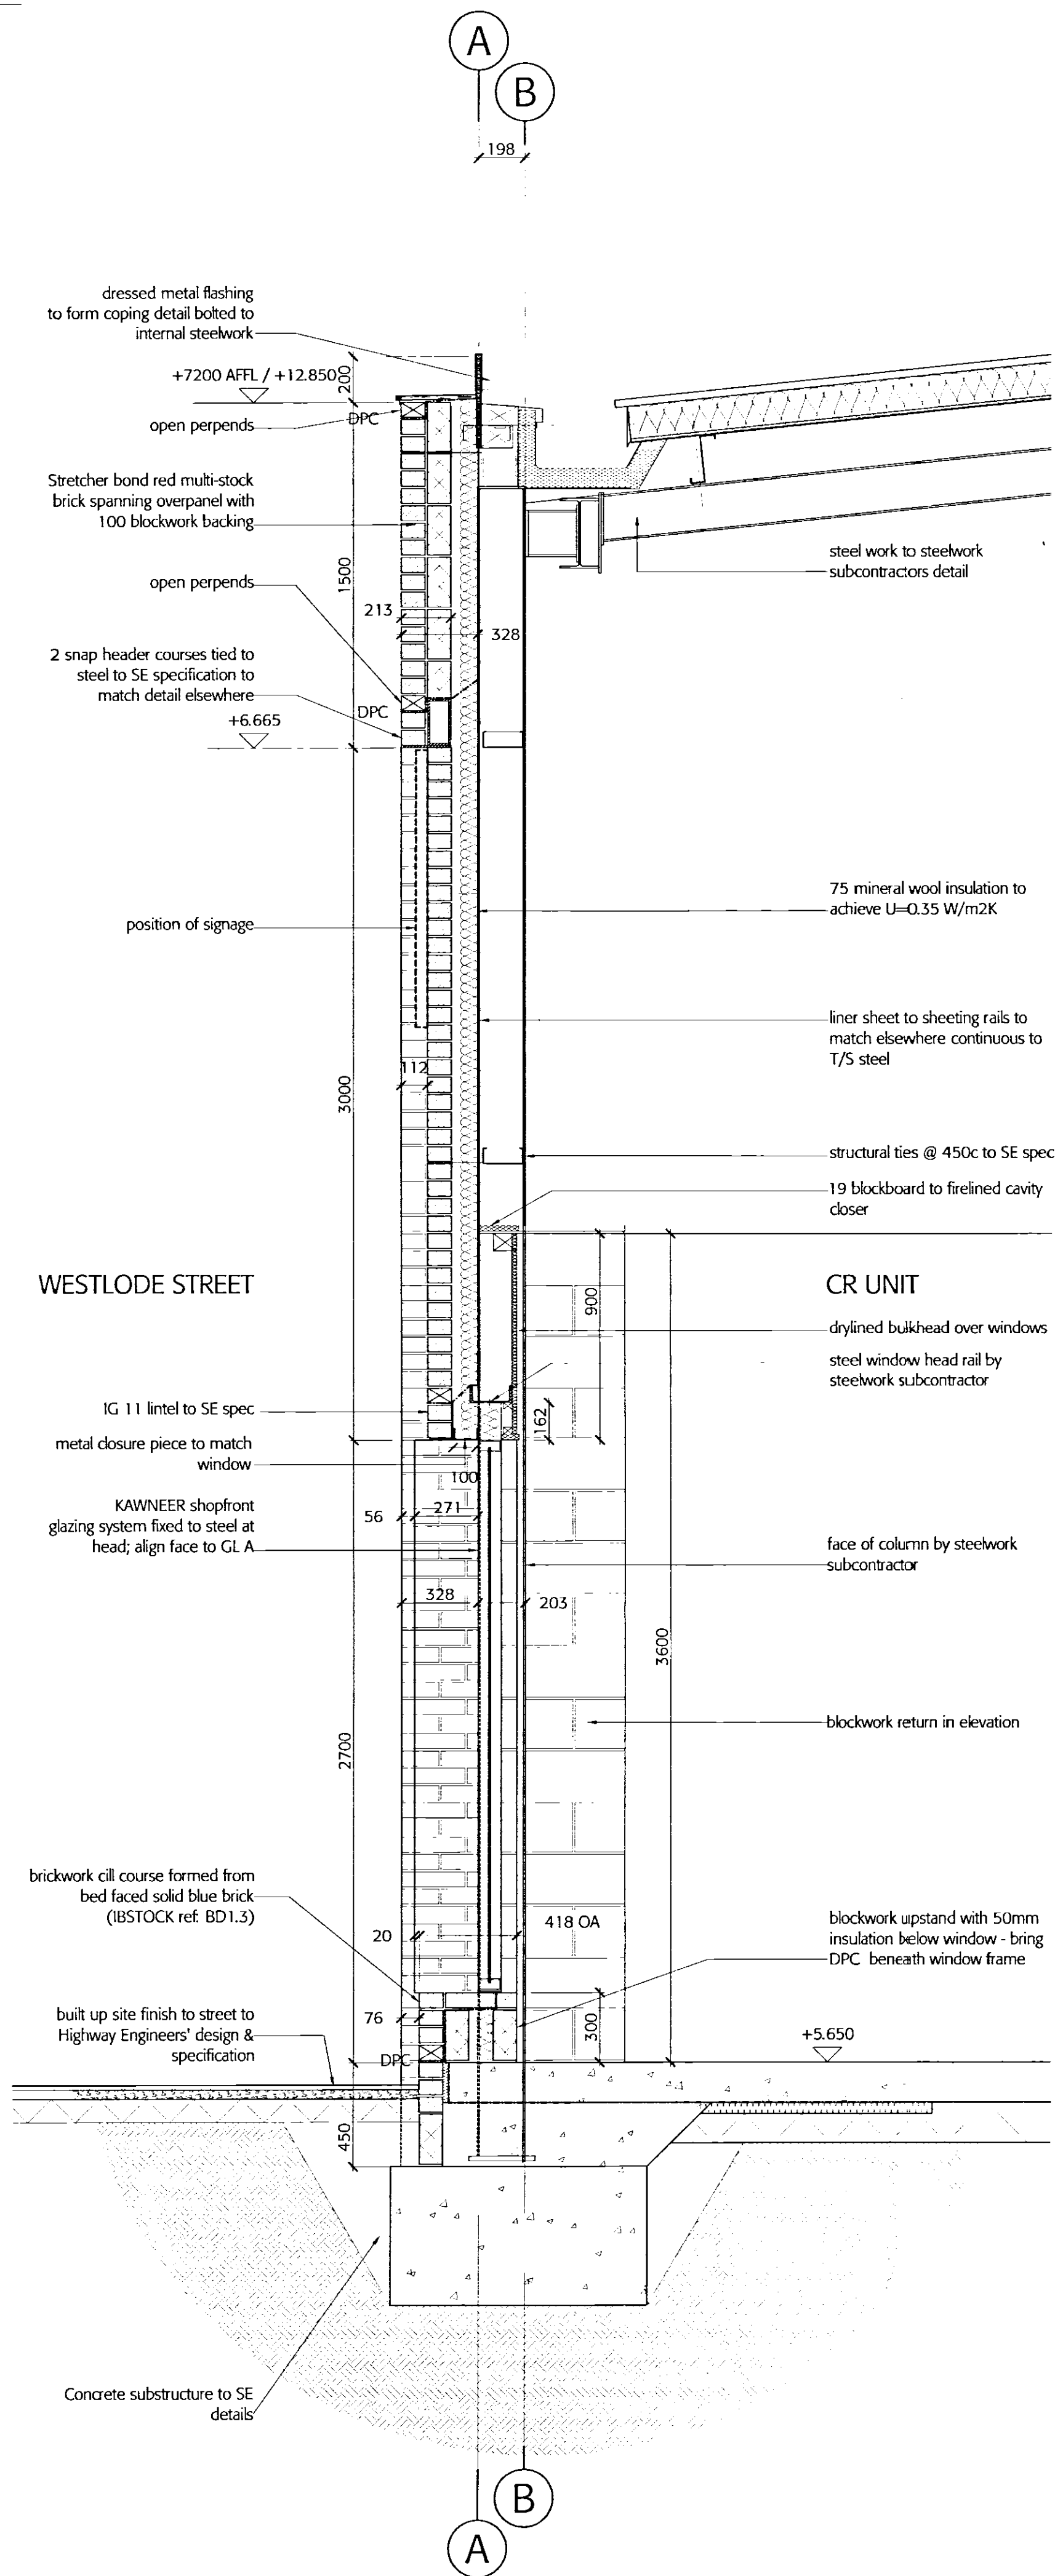

A_04 section through display window

- NOTES
- 1) FOR ELEVATION DETAILS OF BRICKWORK REFER TO 0153 CO 221-223
 - 2) Refer to Structural Engineers' information regarding structural fixings and specification
 - 3) Metal coping detail subject to Planning Approval

- KEY
- DPC Damp proof course
- MJ Movement Joint
- RJ Recessed joint to match MJ
- FB Solid brick faced on bed to form cill (IBSTOCK ref. BD1.3)

SHDC
PLANNING & DEVELOPMENT
- 2 AUG 2006
Ref. 1070106

DESIGN INTENT

DETERMINED
PLAN

A		06/07/06		Grid discrepancy accommodated	
Revision		Date		Details	
This drawing is not to be scaled. Any errors or discrepancies should be reported to the architect as soon as they are discovered. All information © 2005 Black Architecture Limited. Subject to Statutory Approval.					
		Black Removal House 100-110 Ludlow Street London E16 4AA T +44 (0) 20 7891 2115 F +44 (0) 20 7891 2116 W www.black-architect.com			
70 Westlode Street Spalding Bride Hall Developments Ltd					
Detail Sections Sheet 2 CARPETRIGHT Unit					
Drawn RC	Checked TD	Date 14.06.06	Scale 1:20		
Project 0153	Reference CO	Number 351	Revision A		