




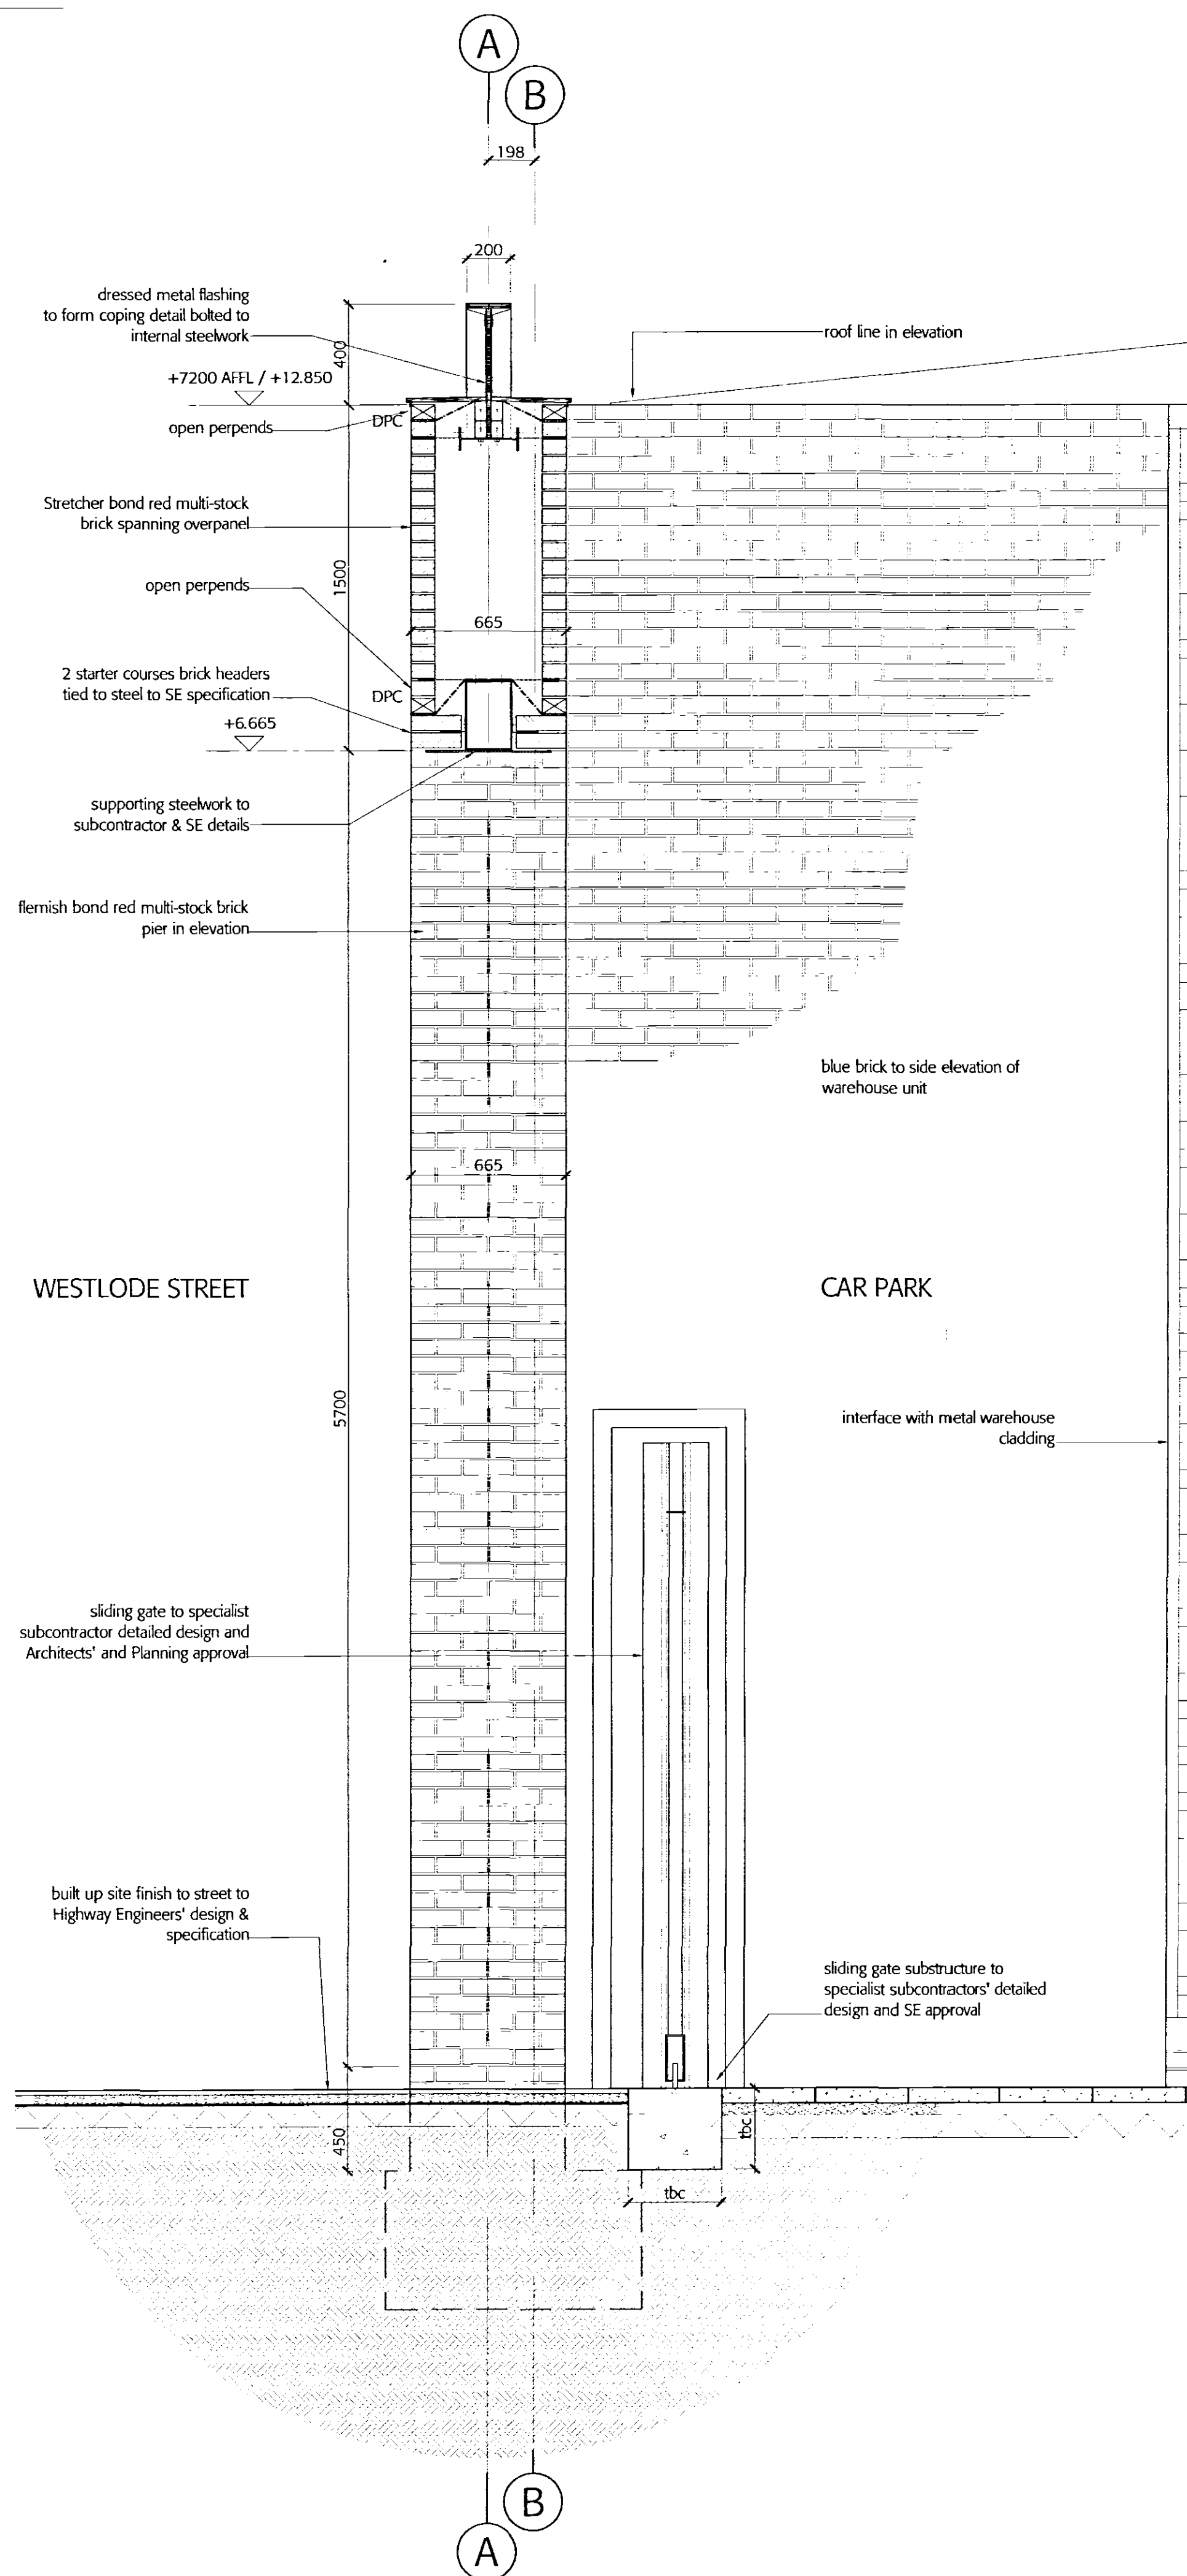

A_01 section through brick feature wall spanning lintel & sliding gate

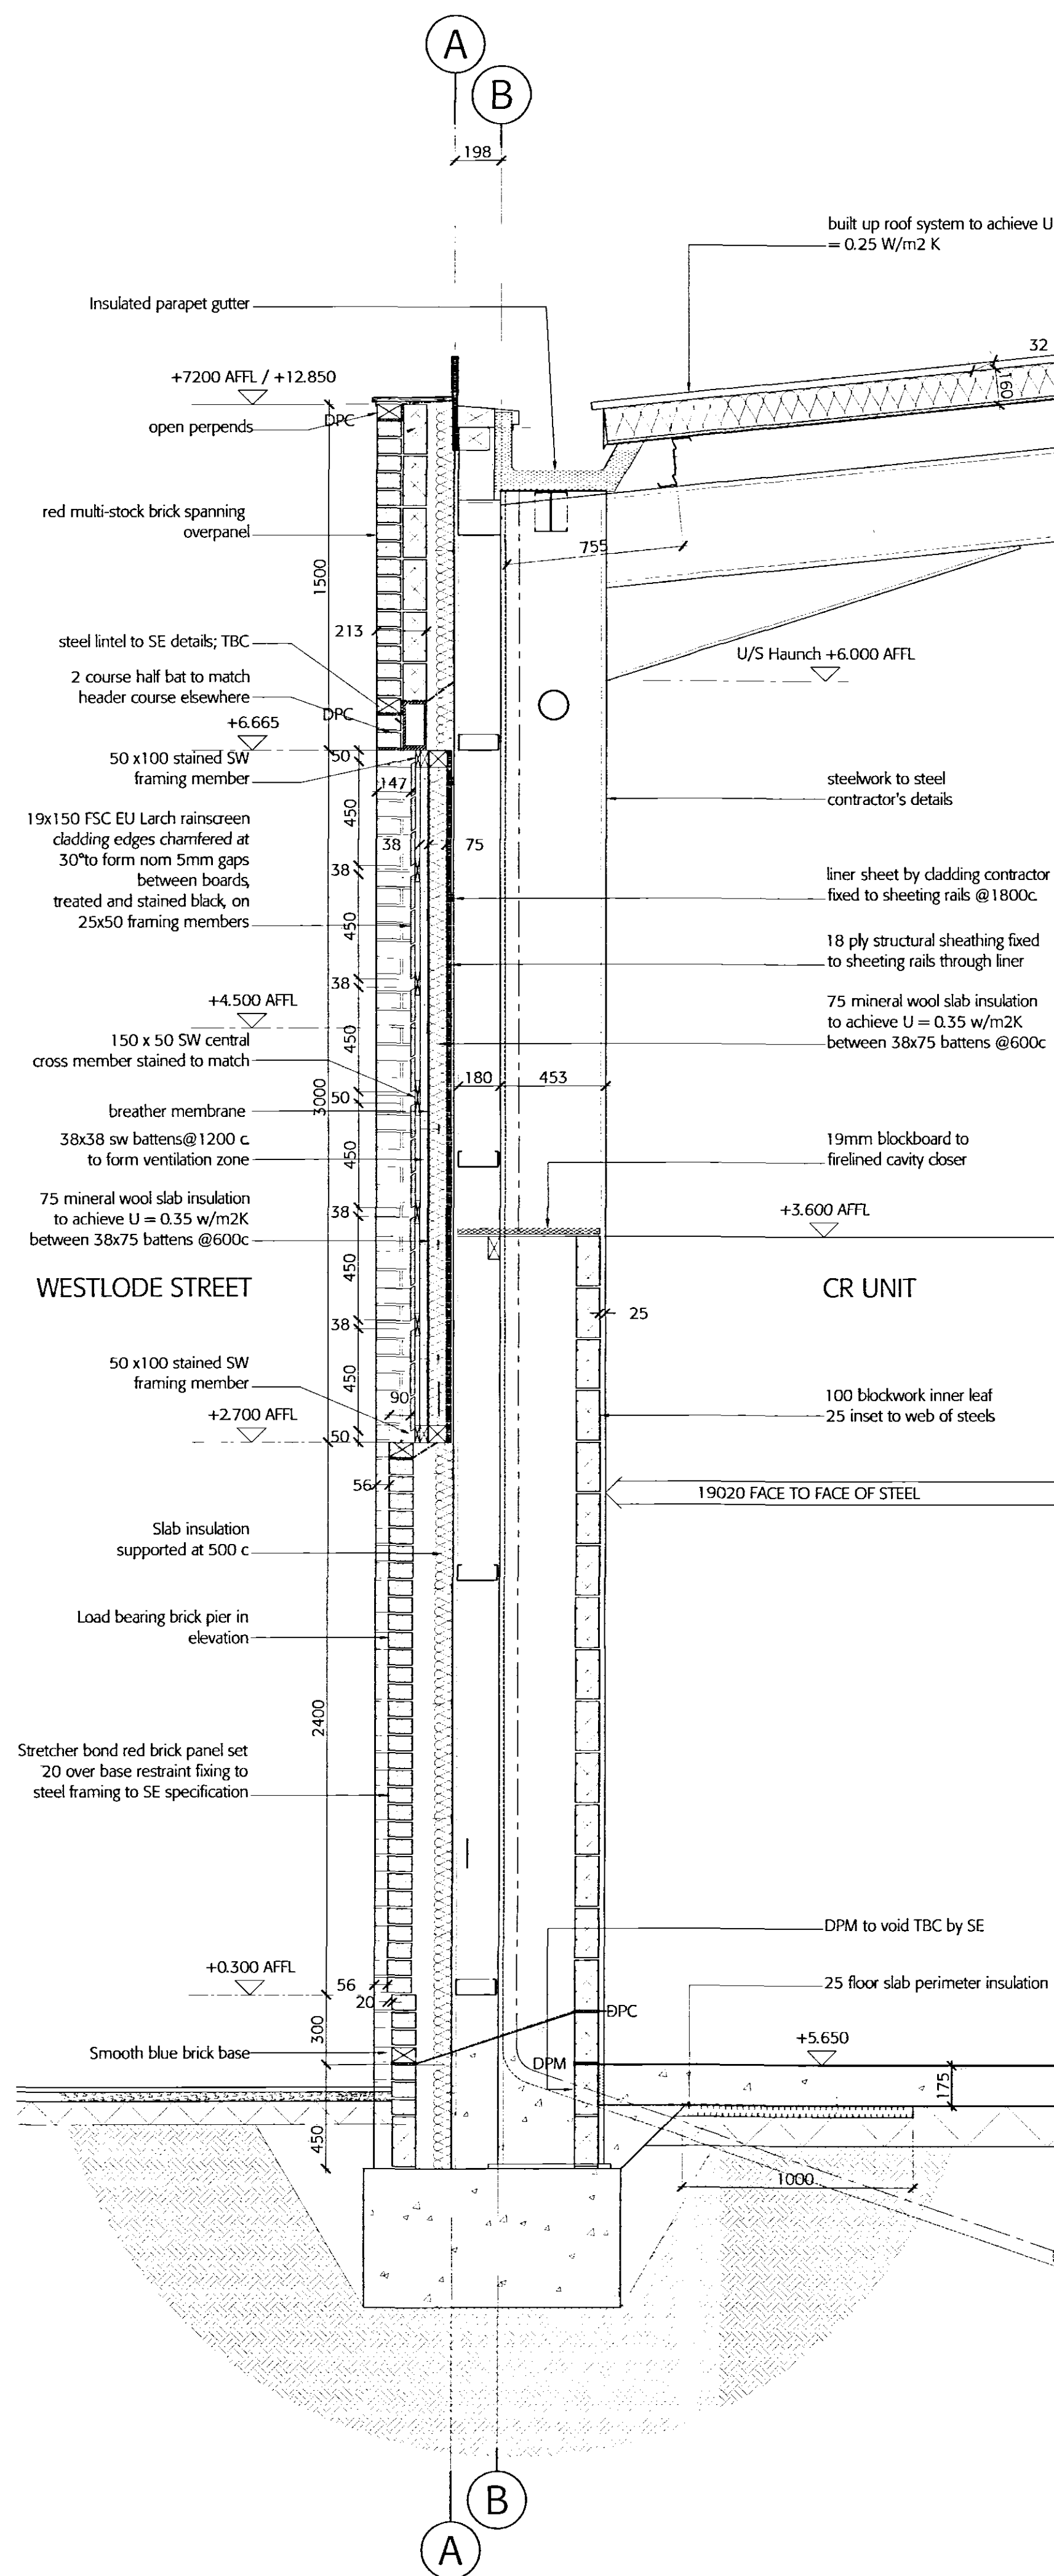

A_02 section through rainscreen cladding to CR unit

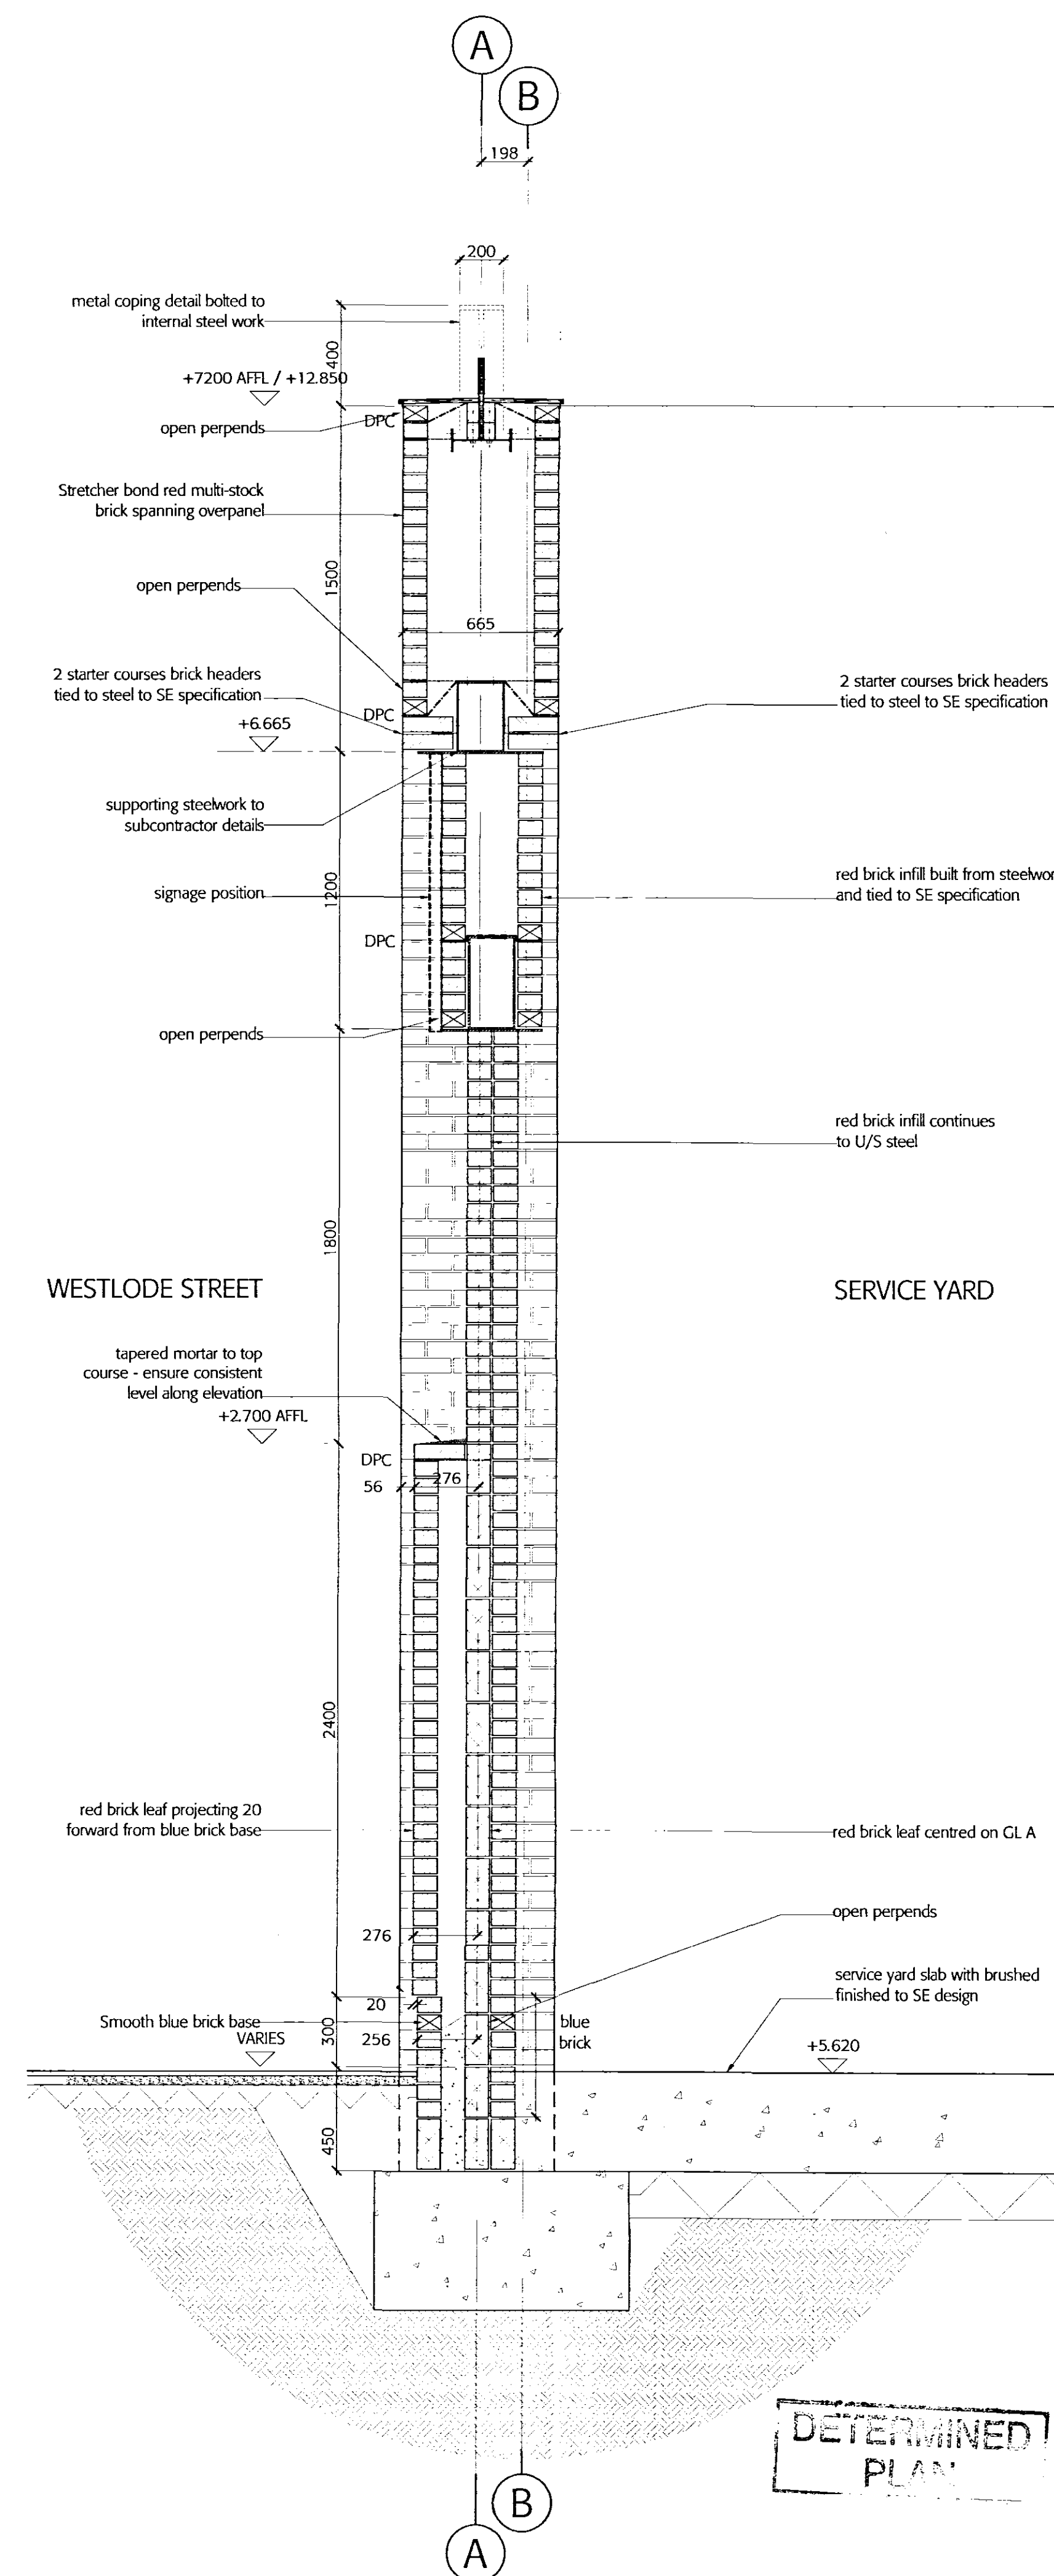

A_03 section through freestanding brick feature wall beyond CR unit

- NOTES
- FOR ELEVATION DETAILS OF BRICKWORK REFER TO 0153 CO 221-223
 - Refer to Structural Engineers' information regarding structural fixings and specification
 - Metal coping detail subject to Planning Approval

- KEY
- DPC Damp proof course
- MJ Movement Joint
- RJ Recessed joint to match MJ
- FB Solid brick faced on bed to form cill (IBSTOCK ref. BD1.3)

SHDC
PLANNING & DEVELOPMENT
- 2 AUG 2006
Ref. 1070/06

DESIGN INTENT

Revision	Date	Details
D	28.07.06	Rainscreen updated
C	13.06.06	Design Team comments incorporated
B	08.06.06	Redrawn to Planning Approved Scheme
A	05.04.06	Redrawn and updated

Black

70 Westlode Street
Spalding
Bride Hall Developments Ltd

Detail Sections
Wall / Foundation
CARPETRIGHT Unit

Drawn RC	Checked RAC	Date 10.01.06	Scale 1:20
Project 0153	Reference CO	Number 350	Revision D