


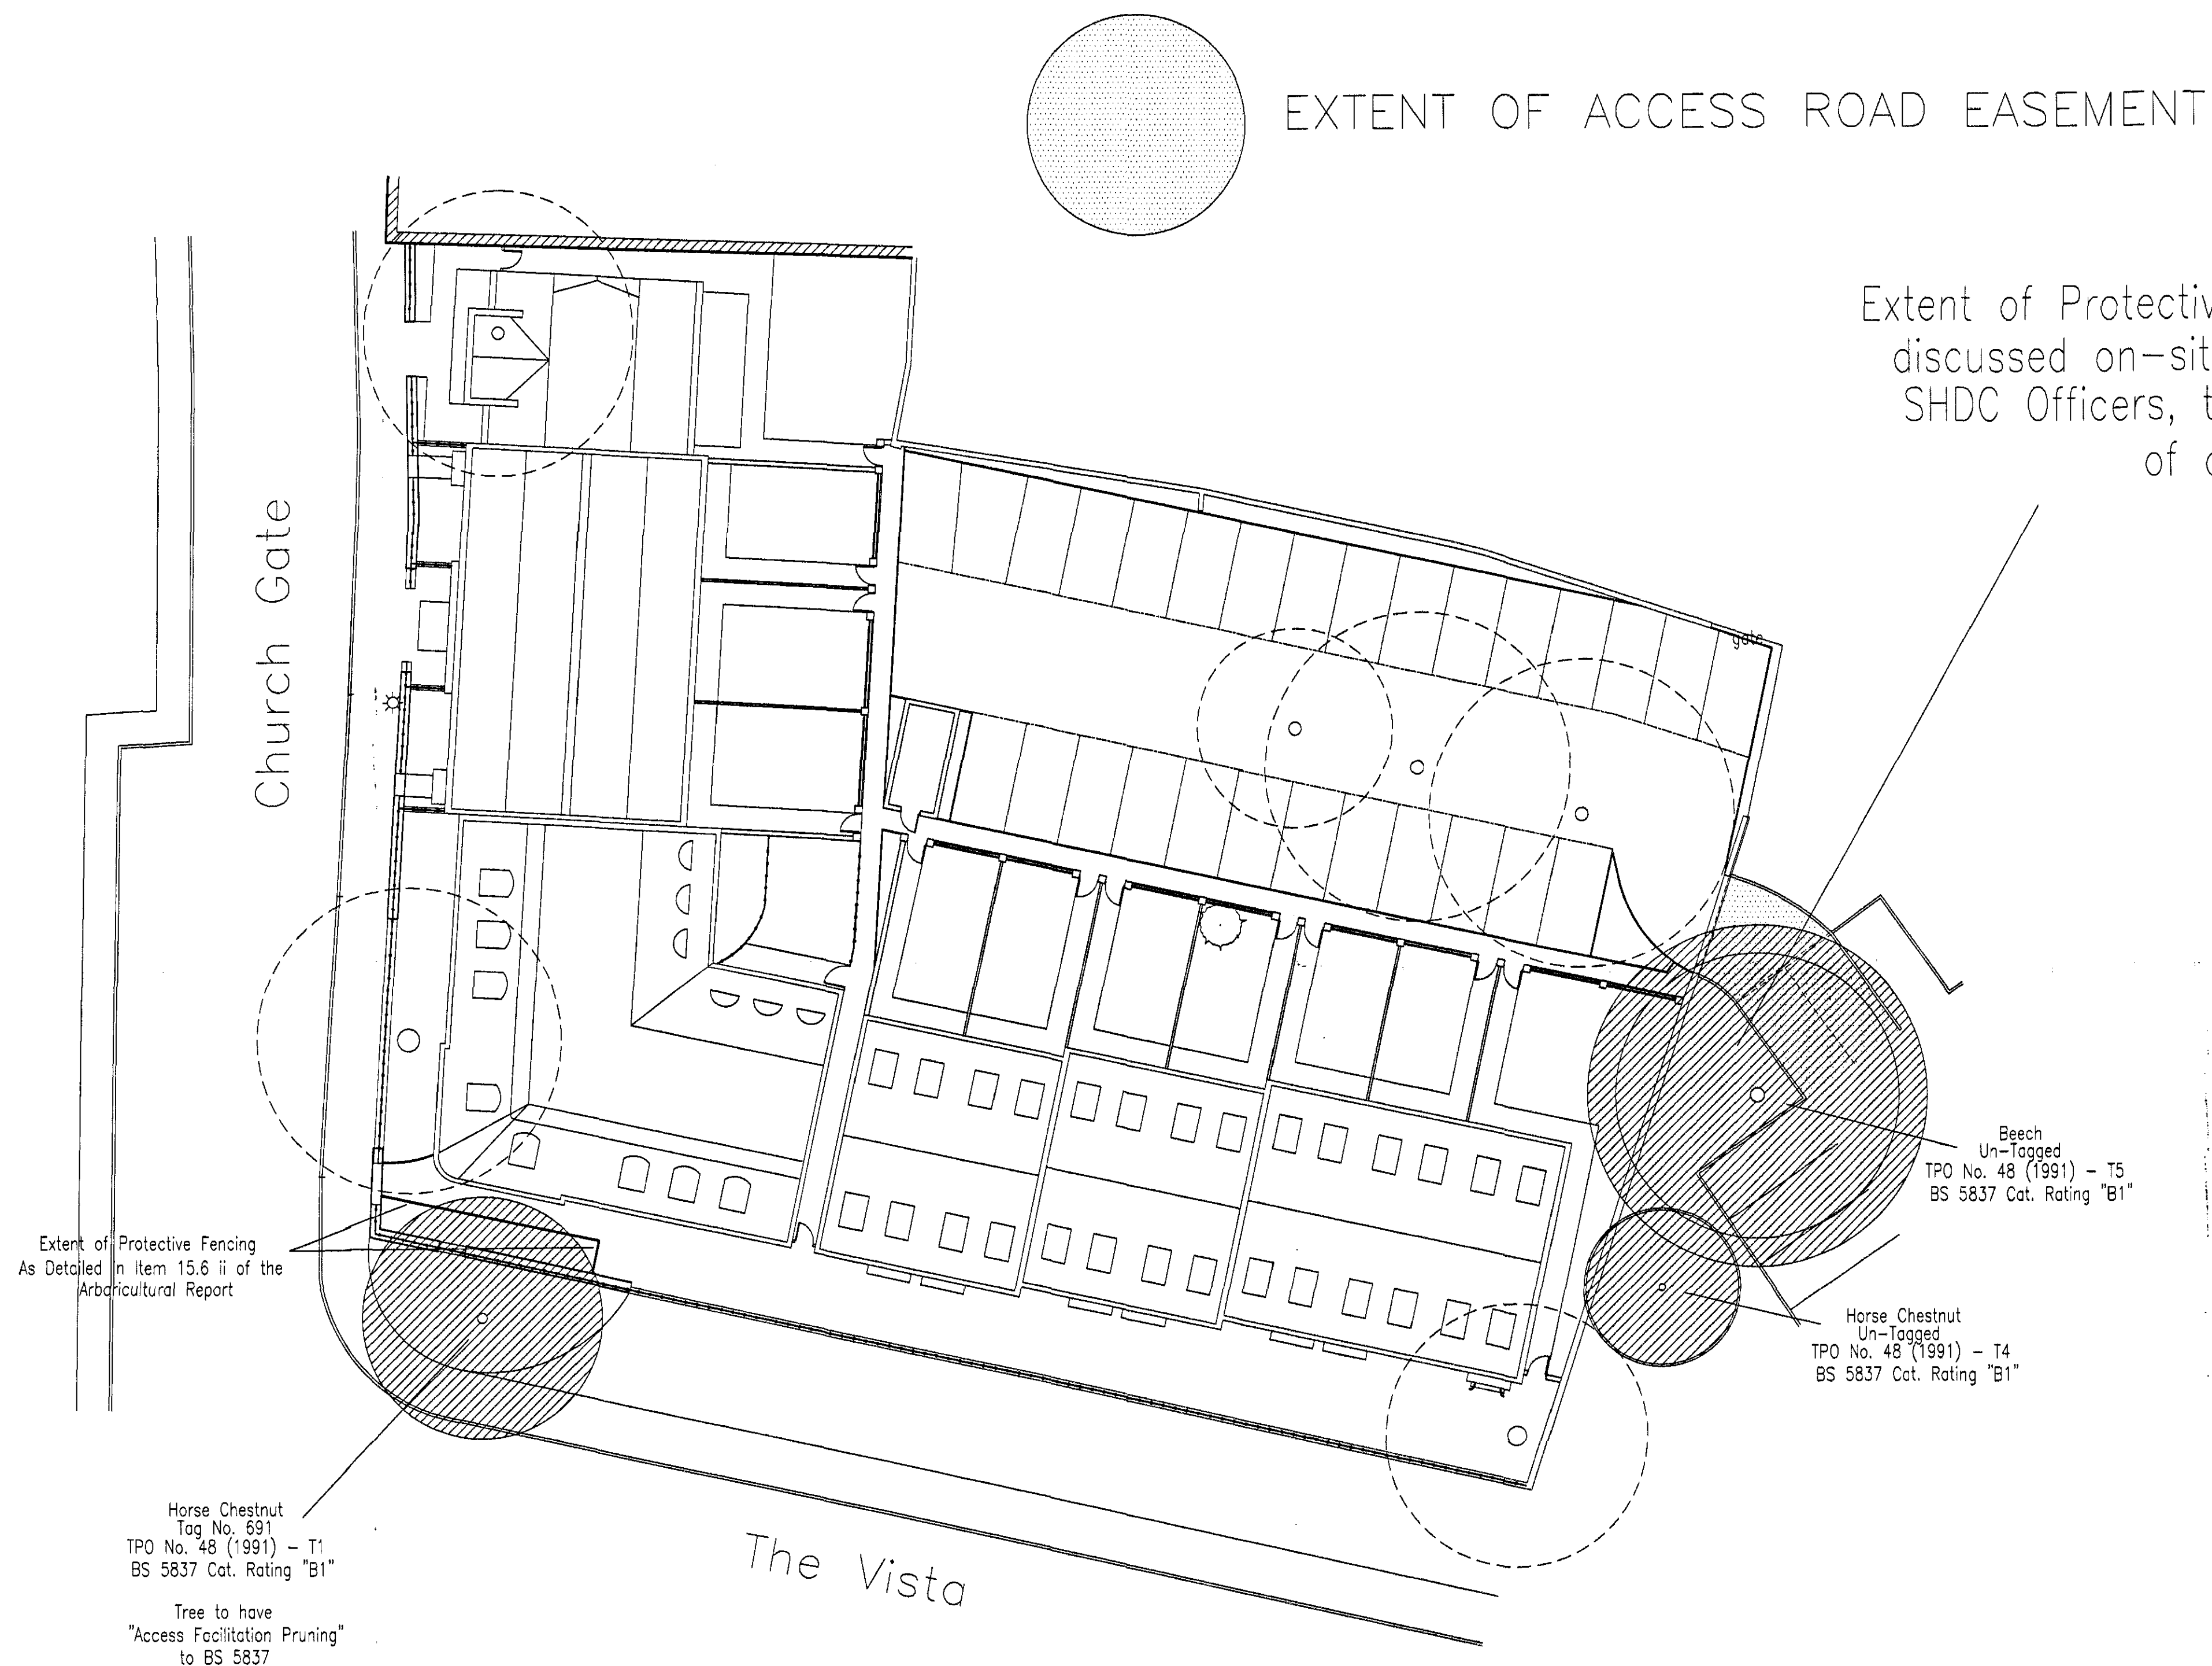

B PERMISSION GRANTED TO P.L.L. NOV 2006		OCT 2006
A VARIATION NO. 1 (TPO 48) RESUBMITTED TO G		AUG 2006
Rev	Revision	Date
G. R. MERCHANT I. ENG AMICE FIWO ARCHITECTURAL, STRUCTURAL AND LAND DRAINAGE CONSULTANTS Unit 4, Wrights Mews 12A Park Road, Holbeach, Spalding, Lincs. PE12 7XE Tel: 01406 490800 Fax: 01406 425744 E-Mail: G. R. Merchant @ Merchant. F9. Co. UK		
Project RESIDENTIAL DEVELOPMENT AT BULL & MONKEY P.H. SPALDING LINES		
Client DGM PROPERTIES LTD.		
Drawing ARBORICULTURAL REPORT APPENDIX D DRAWING PROPOSED LAYOUT & PROTECTIVE FENCE		
Job Ref.	1049/04	Drawing No. 103 B
Date	MAR 2006	Drawn TG
Scales 1/200		
DO NOT SCALE FROM THIS DRAWING This drawing is copyright and may not be shared, copied, photographed or used for any other purpose other than that for which it is issued. The General Contractor is to ensure all dimensions on site and report any discrepancies to the Architect. All details shown on this drawing including foundations are based upon typical site conditions related to the area. No responsibility can be accepted for abnormal conditions which may be discovered during construction unless reported to the Architect so that design amendments may be considered. Site and survey are recommended in respect of foundations to establish specific site conditions before foundation work is undertaken. This drawing is limited in the amount of information contained and does not purport to contain a full specification of the works. It is a guide for the purpose of obtaining Planning / Building Regulation approval. This drawing must not be used as a contract document alone. The works will not be supervised or inspected on site by G.R. Merchant or any representative thereof. It is the client or their appointed agents responsibility to ensure the correct installation, supervision and inspection of the works. Materials to be used must be of the appropriate British standard specification or BS certificate or European certificate. The Employer / Client must ensure that the selected contractor is competent with and accepts all measures necessary to achieve compliance with Health and Safety legislation for Building sites and Work places. The Employer / Client is advised that should the works need to comply with the Construction Design and Management Regulations an independent Planning Supervisor will be required. The works shall comprise of all that is shown on the drawing and details. Work that may not specifically be shown but may be reasonably inferred as necessary to carry out the works shall be deemed to be included. In the job and covers responsibility to be aware of the Party Wall etc. Act 1996 when building in close proximity to adjoining neighbours boundaries.		