
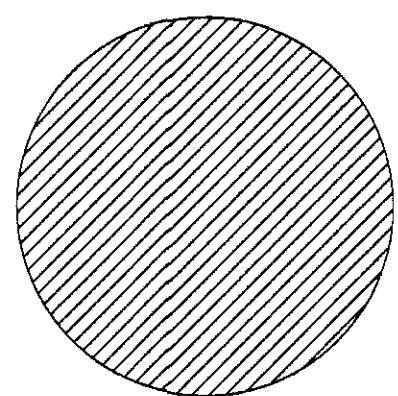


Norway Maple
Tag No. 1681
BS 5837 Cct. Rating "B1"

Rev. A. Re-Classified On 22/08/06
BS 5837 Cct. Rating "C1"

Rev. B. Permission To Fell Granted 06/10/06
Application No. H16/331/2006/6

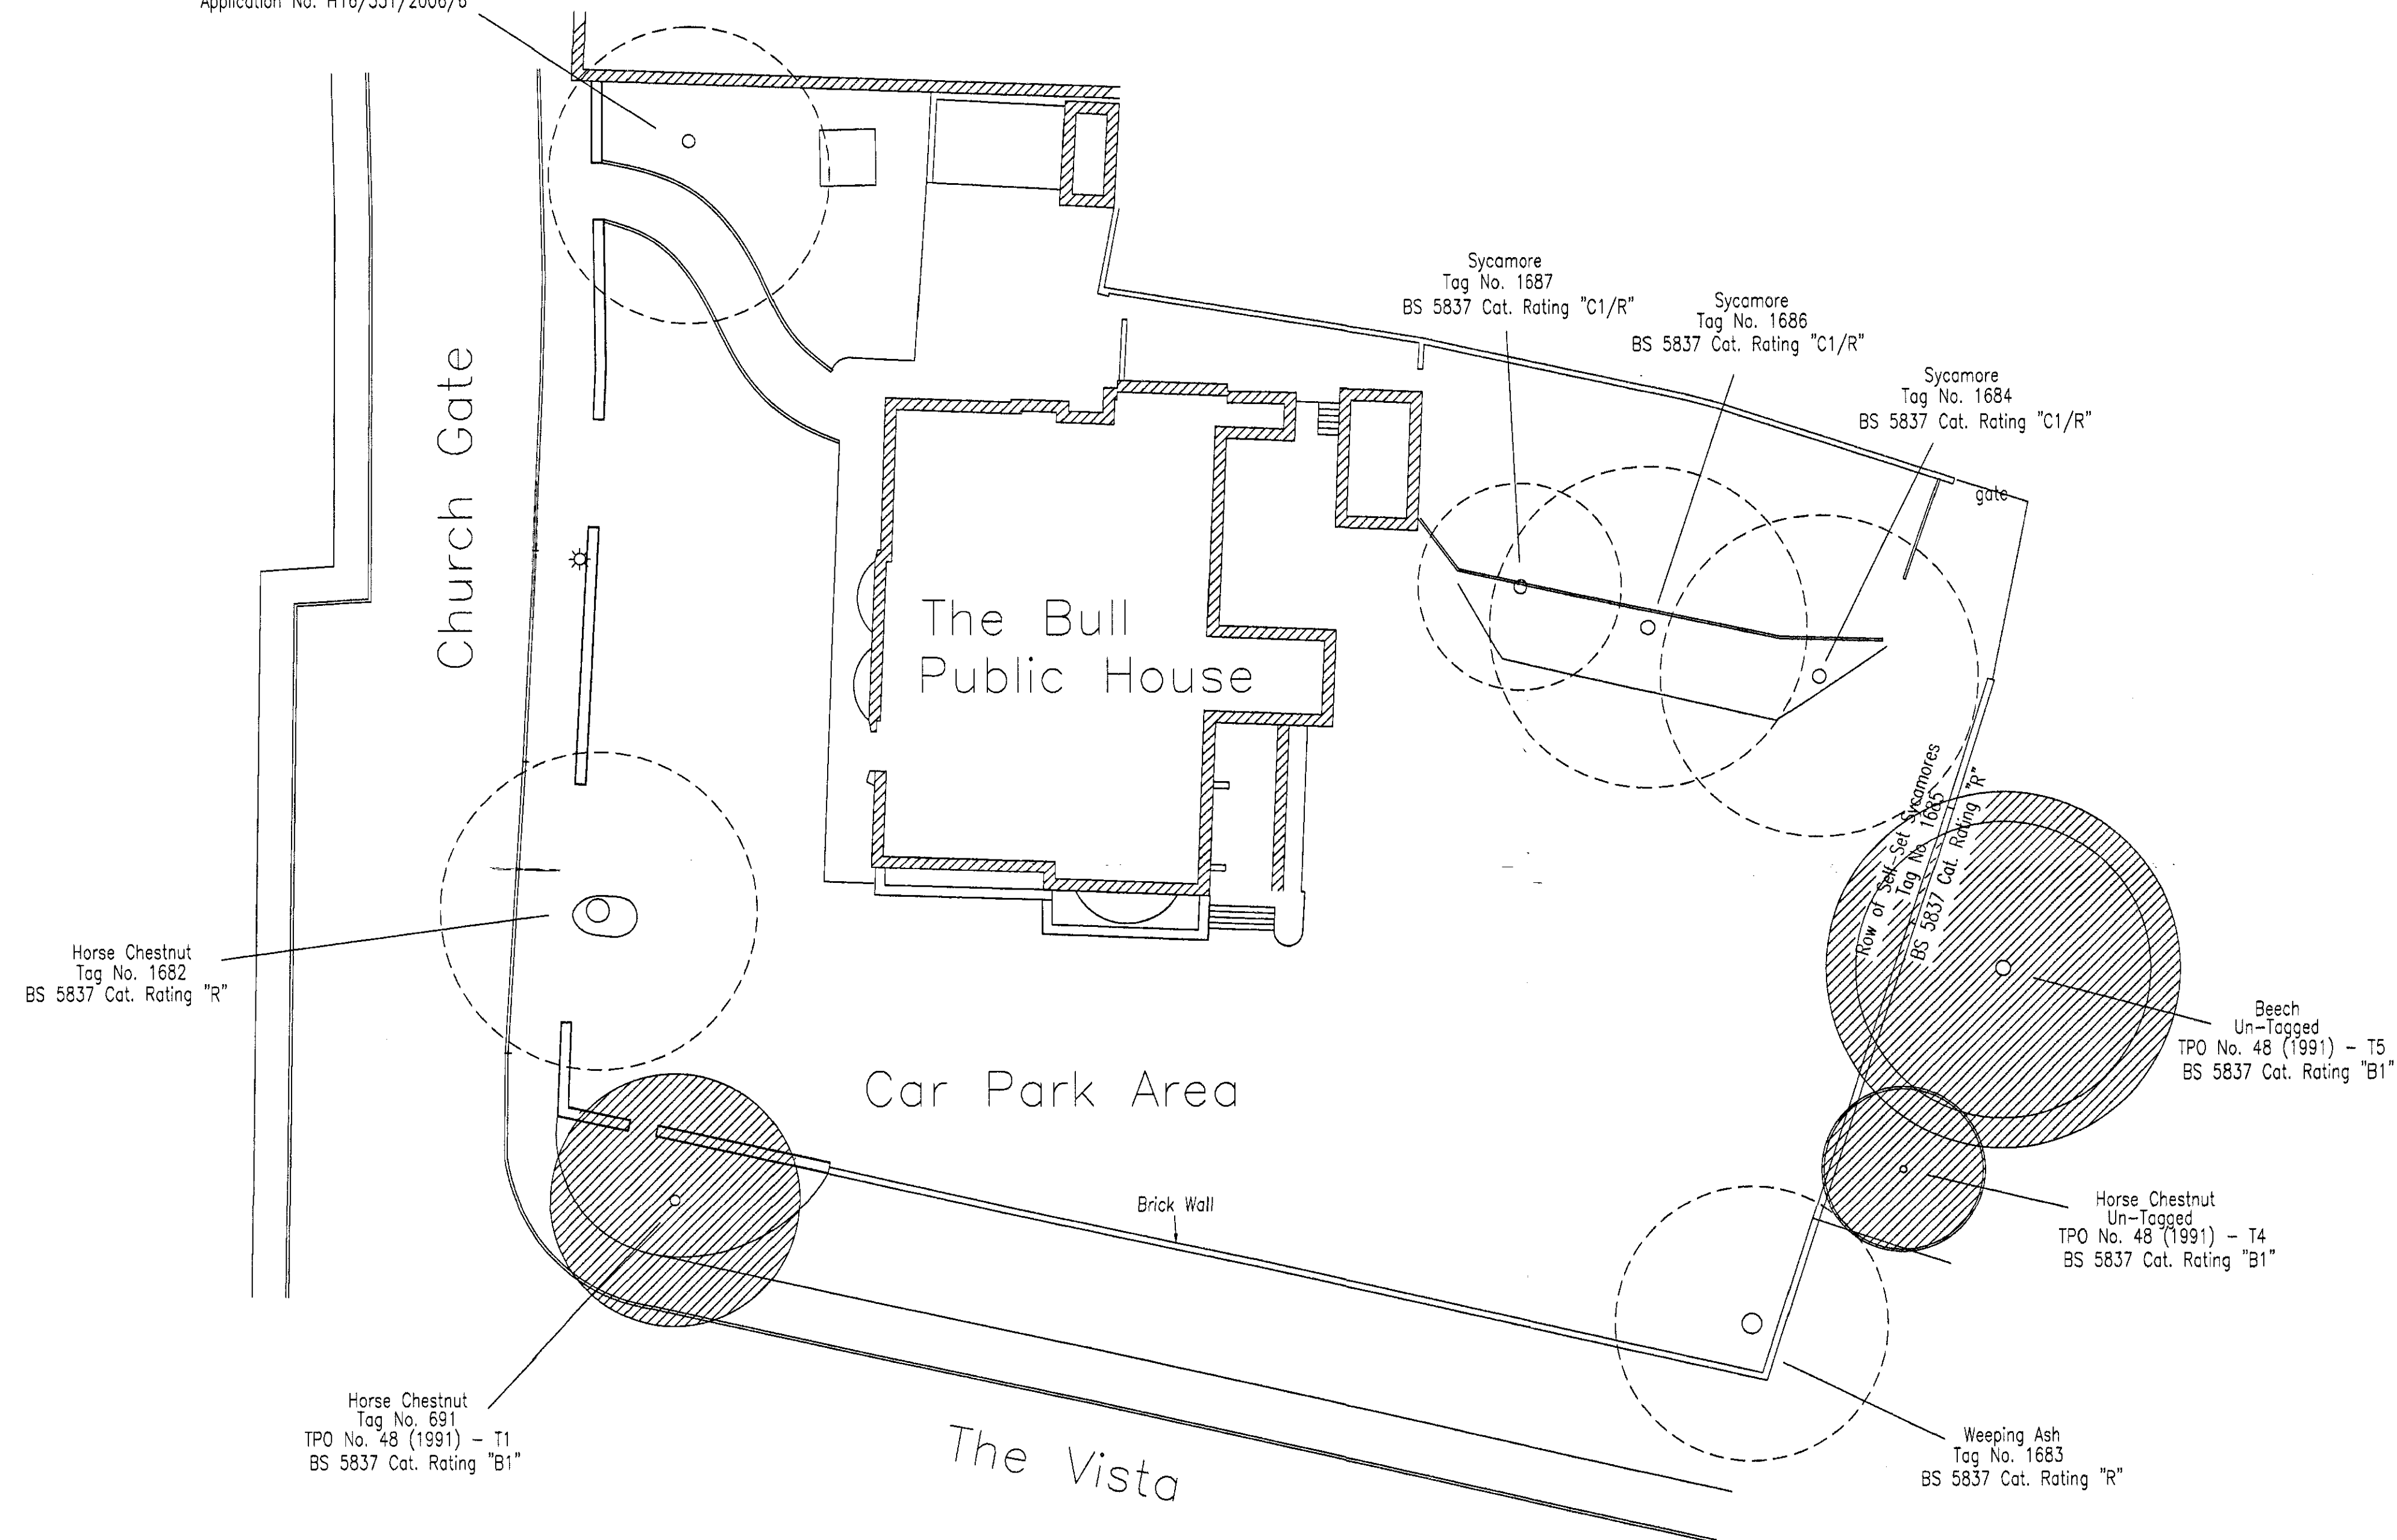

ROOT PROTECTION AREAS TO BS 5837 FOR RETAINED/ADJACENT TREES

B	REVISION SKIPPED TO PSL, NORWAY MAPS	OCT 2006
A	NORWAY MAPS (76) ENG. RECLASSIFIED TO C	AUG 2006
REF	revised	draft

G. R. MERCHANT



I.E.N.O AMFICO F.W.I.O

ARCHITECTURAL, STRUCTURAL AND LAND DRAINAGE CONSULTANTS

**Unit 4, Wrights Mews
12A Park Road, Holbeach,
Spalding, Lincs. PE12 7ZE
Tel: 01408 498080
Fax: 01408 428744
E-Mail: G. R. Merchant@psl.co.uk @ Merchant, Ft.S.
Co. UK**

Project

**RESIDENTIAL DEVELOPMENT AT
BULL & MONKEY P.H.
SPALDING
LINES**

Client

DGM, PROPERTIES LTD.

Drawing

**ARBOCULTURAL REPORT
APPENDIX C DRAWING
TREE CONSTRAINTS**

Job Ref.	Drawing No.
1049 / 04	102 B

Date	Drawn
JAN 2007	TG

Scales

1 / 200

DO NOT SCALE FROM THIS DRAWING

This drawing is prepared and used as stated, revised, photographed or used for any other purpose other than that for which it is issued. The General Contractor is to check all dimensions on site and report any discrepancies to the Architect. All details shown on this drawing including foundations are based upon typical site conditions related to the area. No responsibility can be accepted for abnormal conditions which may be discovered during construction unless reported to the Architect as they appear on a corrected document issue. Site and surveys are recommended in respect of foundations to establish specific site conditions before foundation work is undertaken. This drawing is limited in the amount of information contained and does not purport to contain a full specification of the works. It is solely for the purpose of obtaining Planning, Building Regulation approval. This drawing must not be used as a contract document. The works will not be supervised or inspected on site by G.R.M. Merchant or any employee thereof. It is the Client's and their appointed agents responsibility to control, supervise, authorisation of materials, attendance at specification, instruction to correct etc. All materials shall conform to appropriate British standards and all components and materials are to be used and installed etc. in strict accordance with manufacturers literature and relevant code of practice. Materials shall conform to appropriate British standards and all components and materials are to be used and installed etc. The Employer / Client must ensure that the selected contractor is competent with and capable of measuring necessary to achieve compliance with Health and Safety legislation for building sites and work place. The Employer / Client is advised that should the works need to comply with the Construction Design and Management Regulations an independent Monitoring Supervisor will need to be employed. The works also comprises all that is shown on the drawings and details. Work that has not specifically been shown but may be reasonably inferred as necessary to carry out the work shall be deemed to be included in the said / plan / word over responsibility to be aware of the same. From Jan. 1998 onwards liability in civil contracts is subject to applicable statutory provisions.