


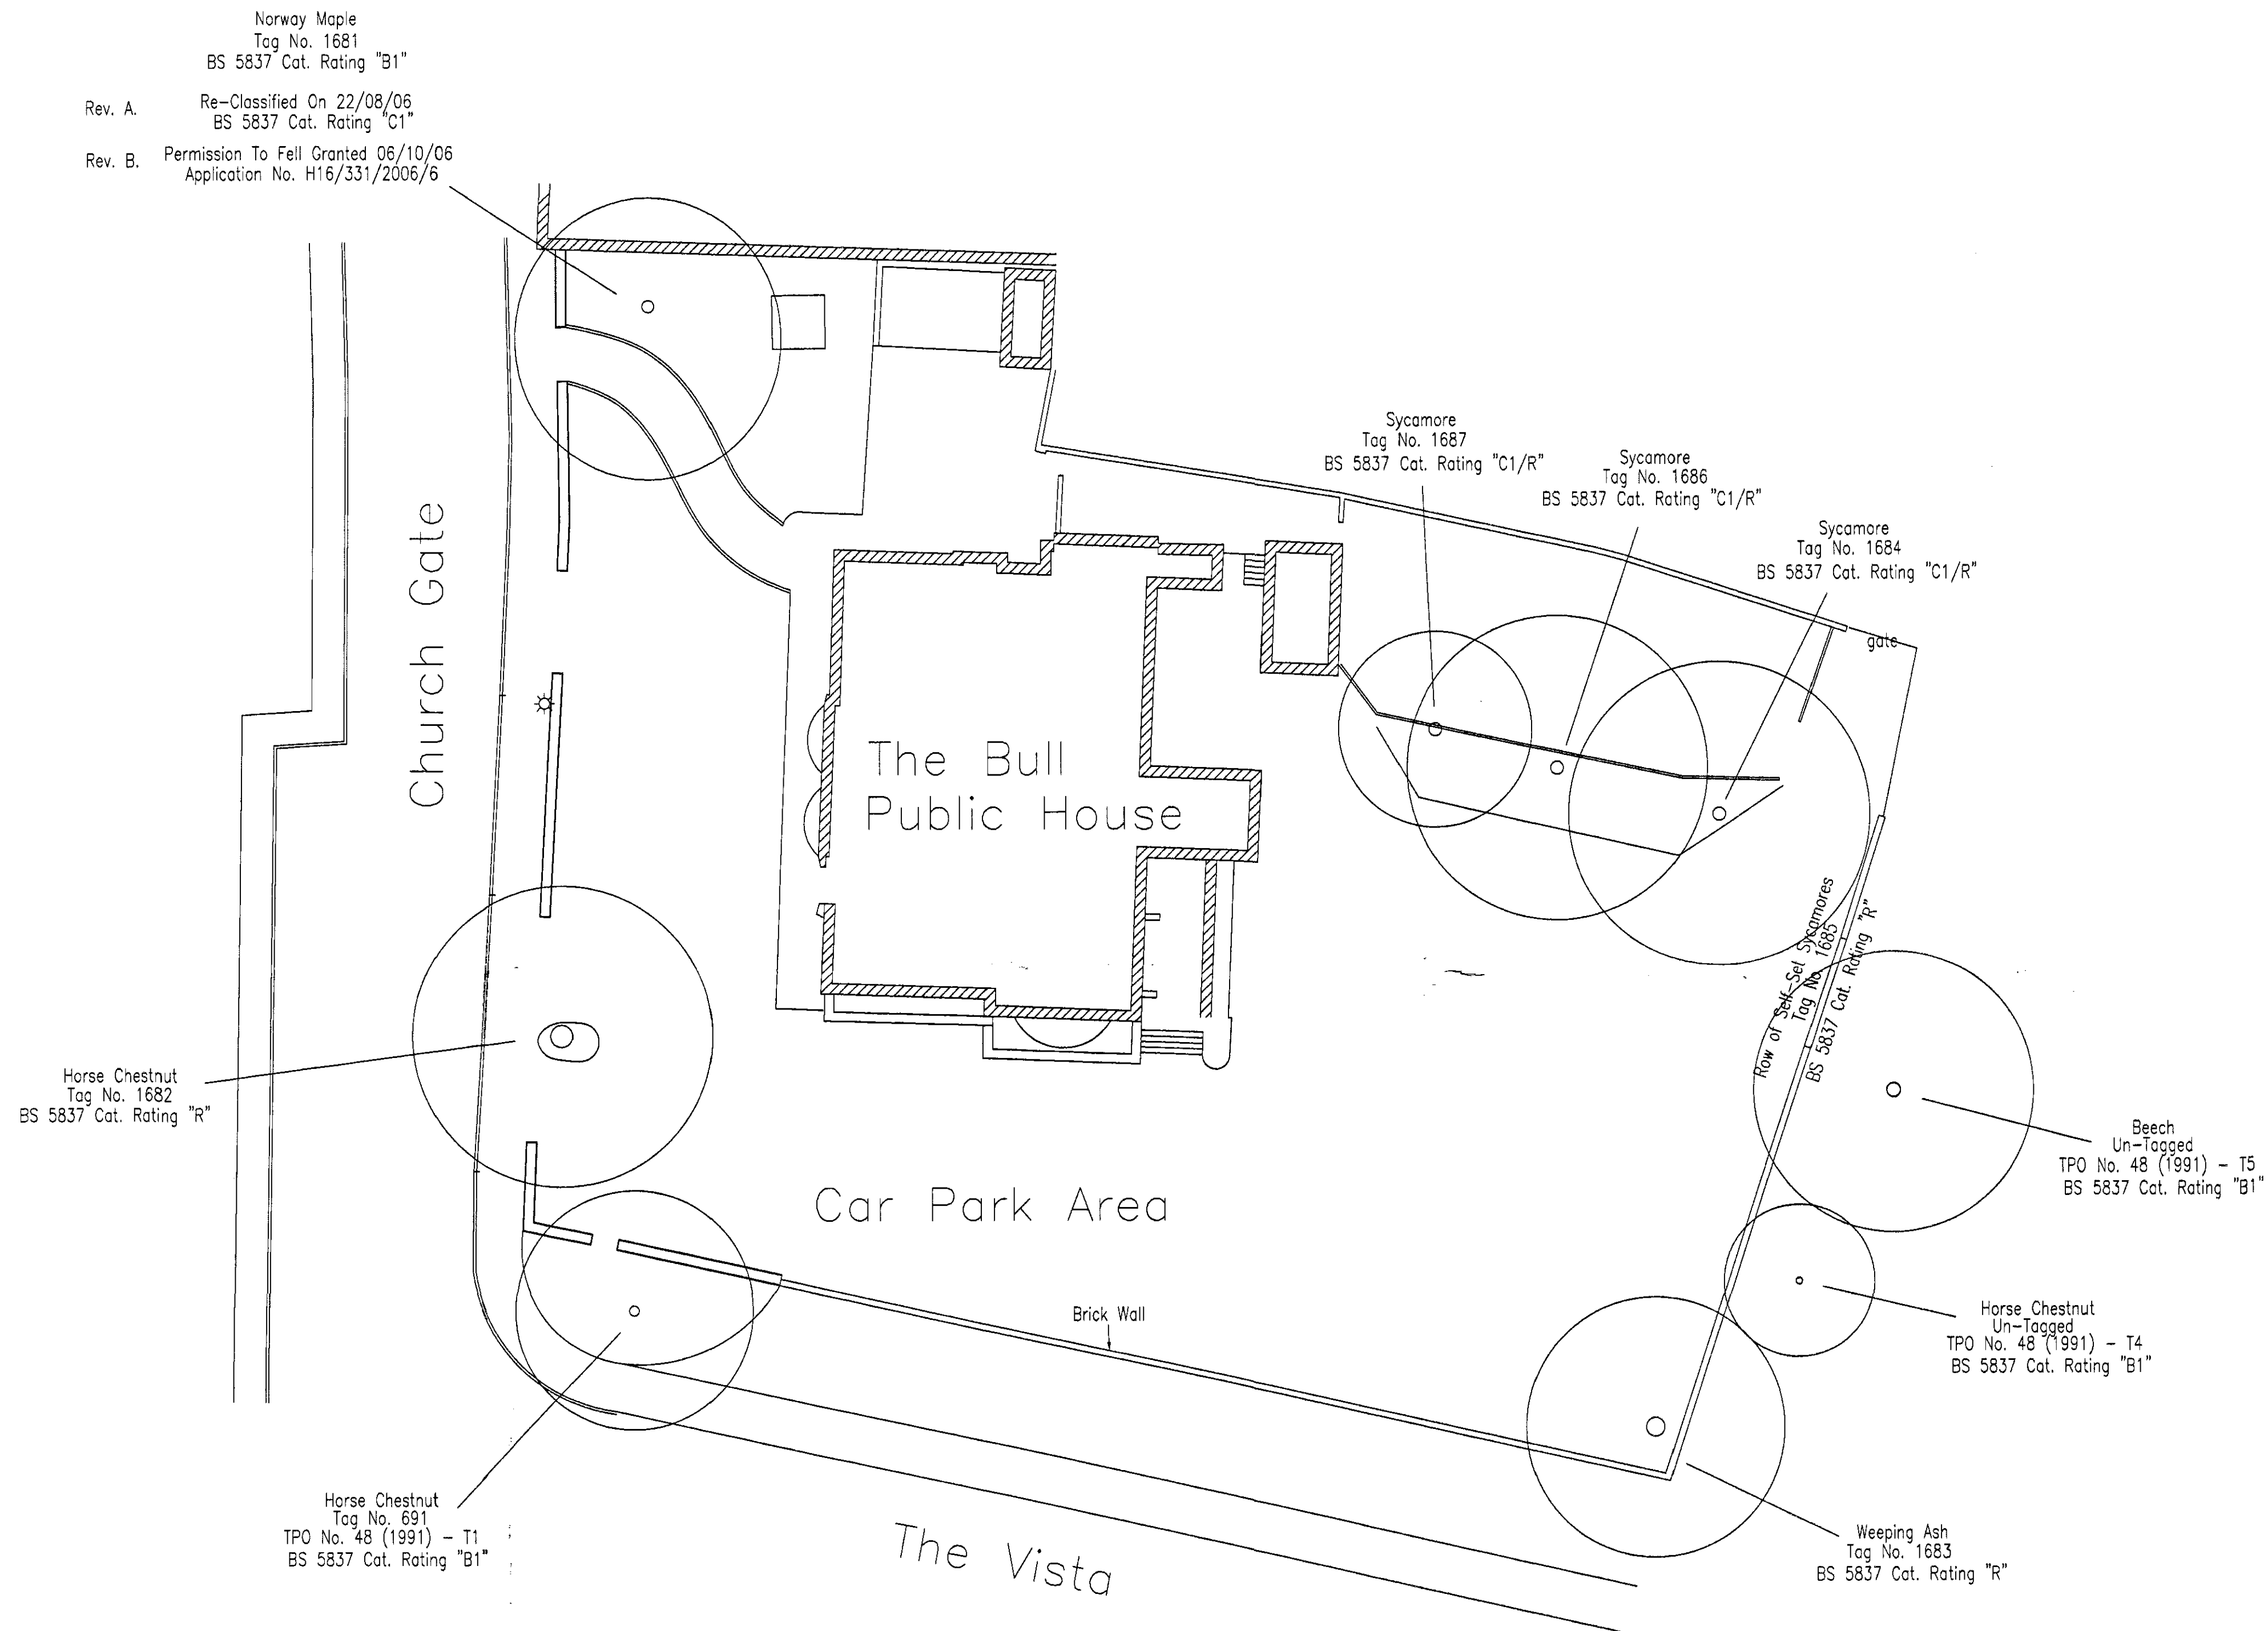

B. PERMISSION GRANTED TO FELL NORWAY MAPLE		OCT 2006
A. NORWAY MAPLE TAG 681 FELL REPORT TO C1		AUG 2006
ref	revision	date

G. R. MERCHANT
I. ENG AMICE FIWO

**ARCHITECTURAL, STRUCTURAL
AND LAND DRAINAGE
CONSULTANTS**

Unit 4, Wrights Mews
12A Park Road, Holbeach,
Spalding, Lincs. PE12 7EE
Tel: 01406 490800
Fax: 01406 425744
E-Mail: G. R. Merchant @ Merchant. F9.
Co. UK

Project
RESIDENTIAL DEVELOPMENT AT
BULL & MONKEY P.H.
SPALDING
Lincs

Client
DGM PROPERTIES LTD.

Drawing
ARBORICULTURAL REPORT
APPENDIX B DRAWING
TREE SURVEY

Job Ref. 1049/04	Drawing No. 101B
Date MAR 2006	Drawn TG

Scales
1/200

DO NOT SCALE FROM THIS DRAWING
This drawing is copyright and may not be altered, traced, photographed or used for any other purpose other than that for which it is issued. The General Contractor is to check all dimensions on site and report any discrepancies to the architect. All details shown on the drawing including foundations are based upon typical site conditions related to the area. No responsibility can be accepted for abnormal conditions which may be discovered during construction unless reported to the architect or that design amendments may be considered. Site soil surveys are recommended in respect of foundations to establish specific site conditions before foundation work is undertaken. This drawing is limited to the amount of information contained and does not purport to contain a full specification of the works. It is issued for the purpose of obtaining Planning / Building Regulation approval. This drawing must not be used as a contract document alone. The works will not be supervised or inspected on site by G.R. Merchant or any representative thereof. It is the client or their appointed agents responsibility to control workmanship, substitution of materials, adherence to specification, variations to contract etc. Materials to be new unless otherwise stated and all components and materials are to be used fixed and installed etc. in strict accordance with manufacturers instruction and relevant code of practice. Suppliers shall conform to appropriate British standard specification or EN standards or European code equivalent. The Employer / Client shall ensure that the selected contractor is conversant with and adopts all measures necessary to achieve compliance with Health and Safety legislation for Building sites and Work places. The Employer / Client is advised that should the works need to be carried out by the Contractor Design and Management Regulations an Independent Planning Supervisor will be required. The works shall comprise of all that is shown on the drawing and details shown that may not specifically be shown but may be reasonably inferred as necessary to carry out the works shall be deemed to be included. It is the client / and owners responsibility to be aware of the Party Wall etc. Act 1996 when building in close proximity to adjoining neighbours boundaries.