


[illegible]

SUPERSEDED
RETAIN

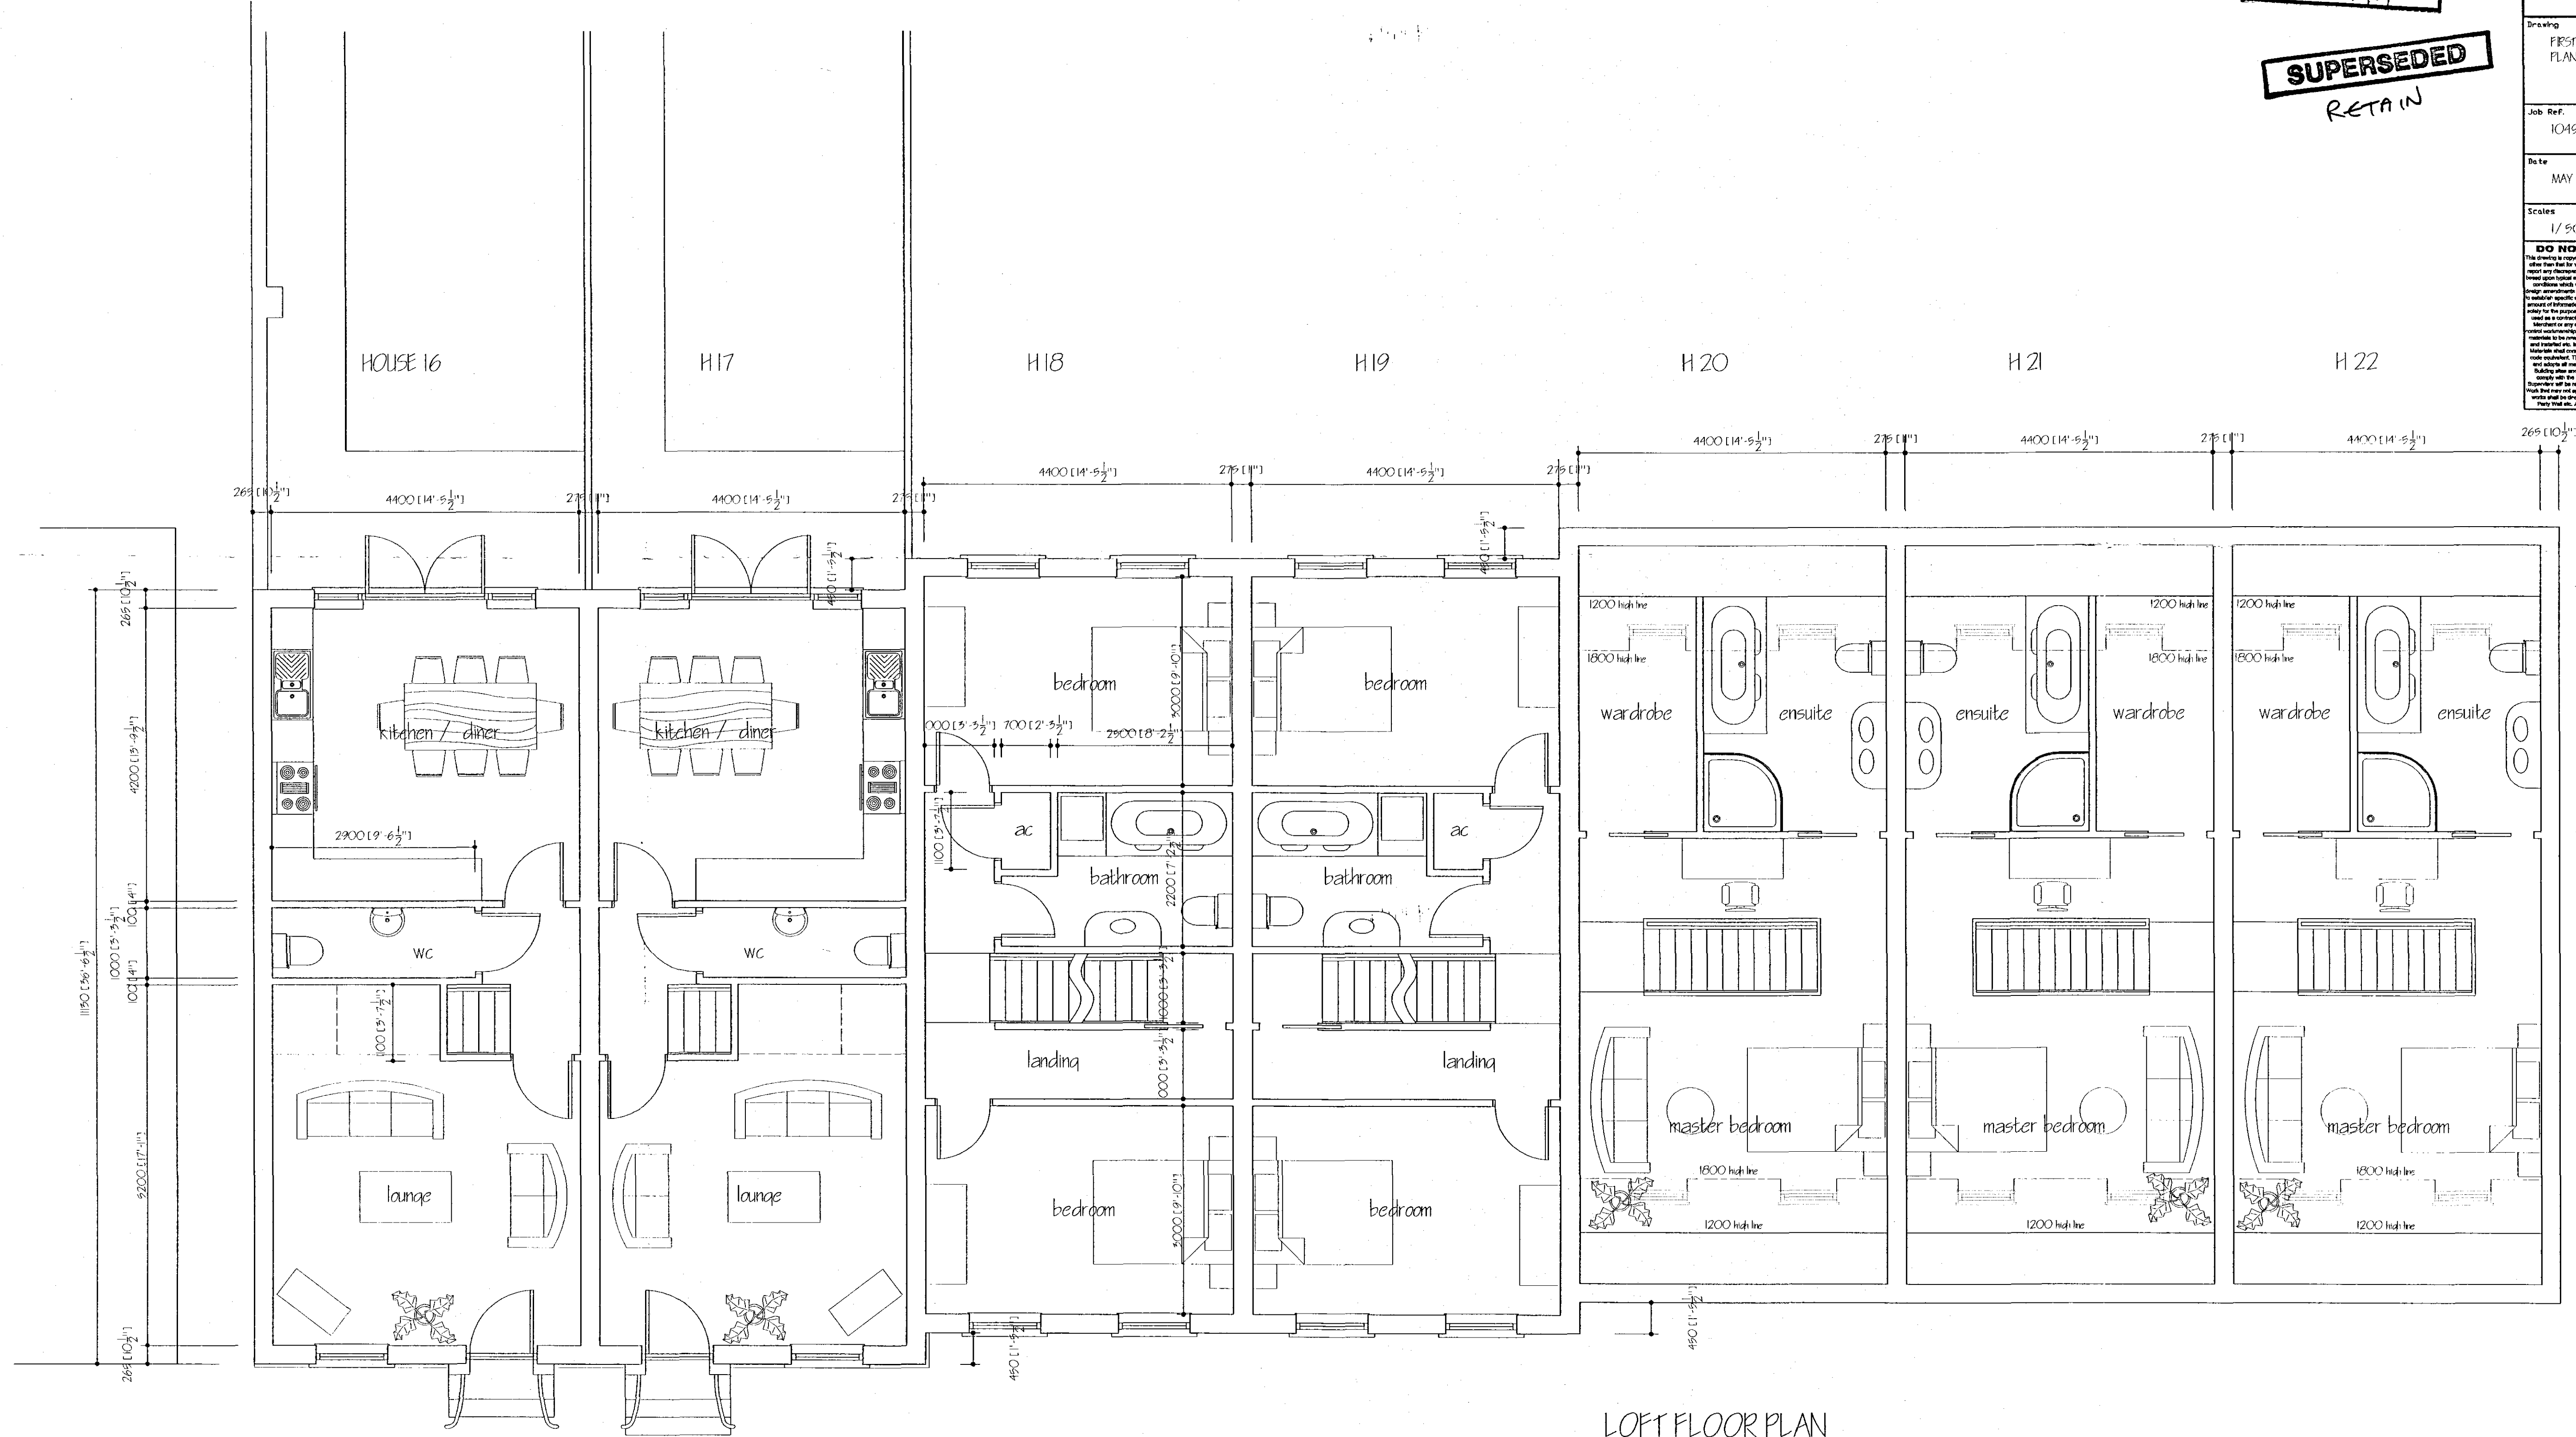

GROUND FLOOR PLAN

FIRST FLOOR PLAN

LOFT FLOOR PLAN