



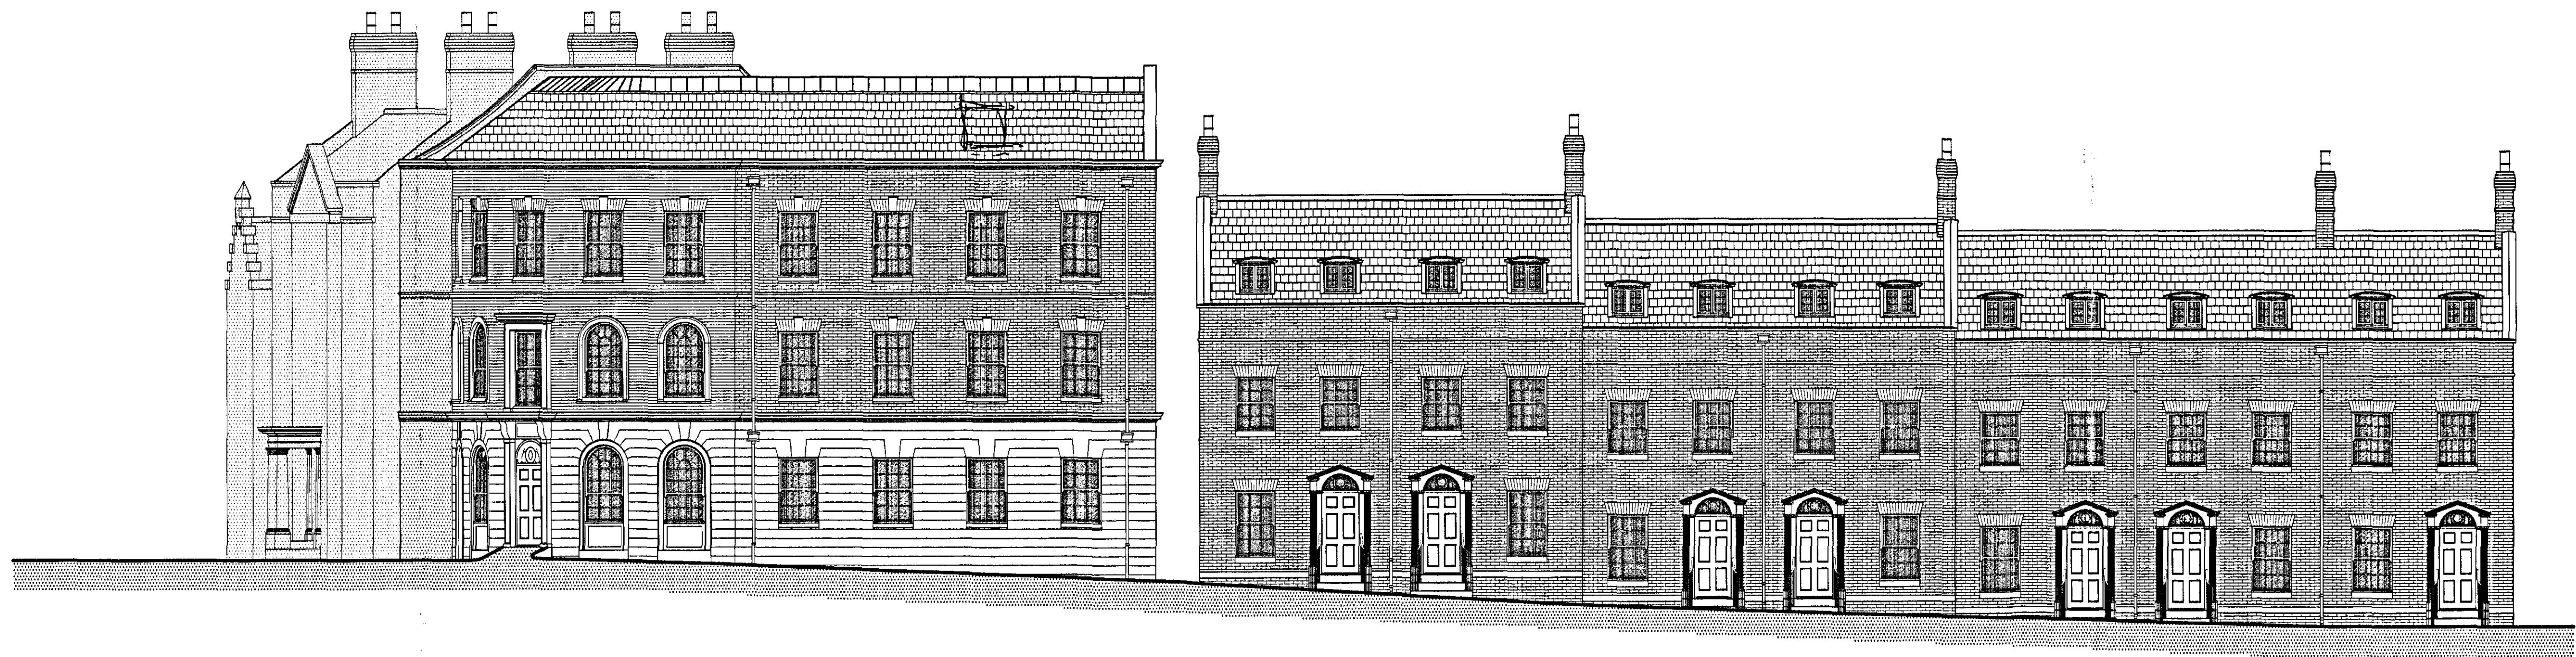

SOUTHERN ELEVATION

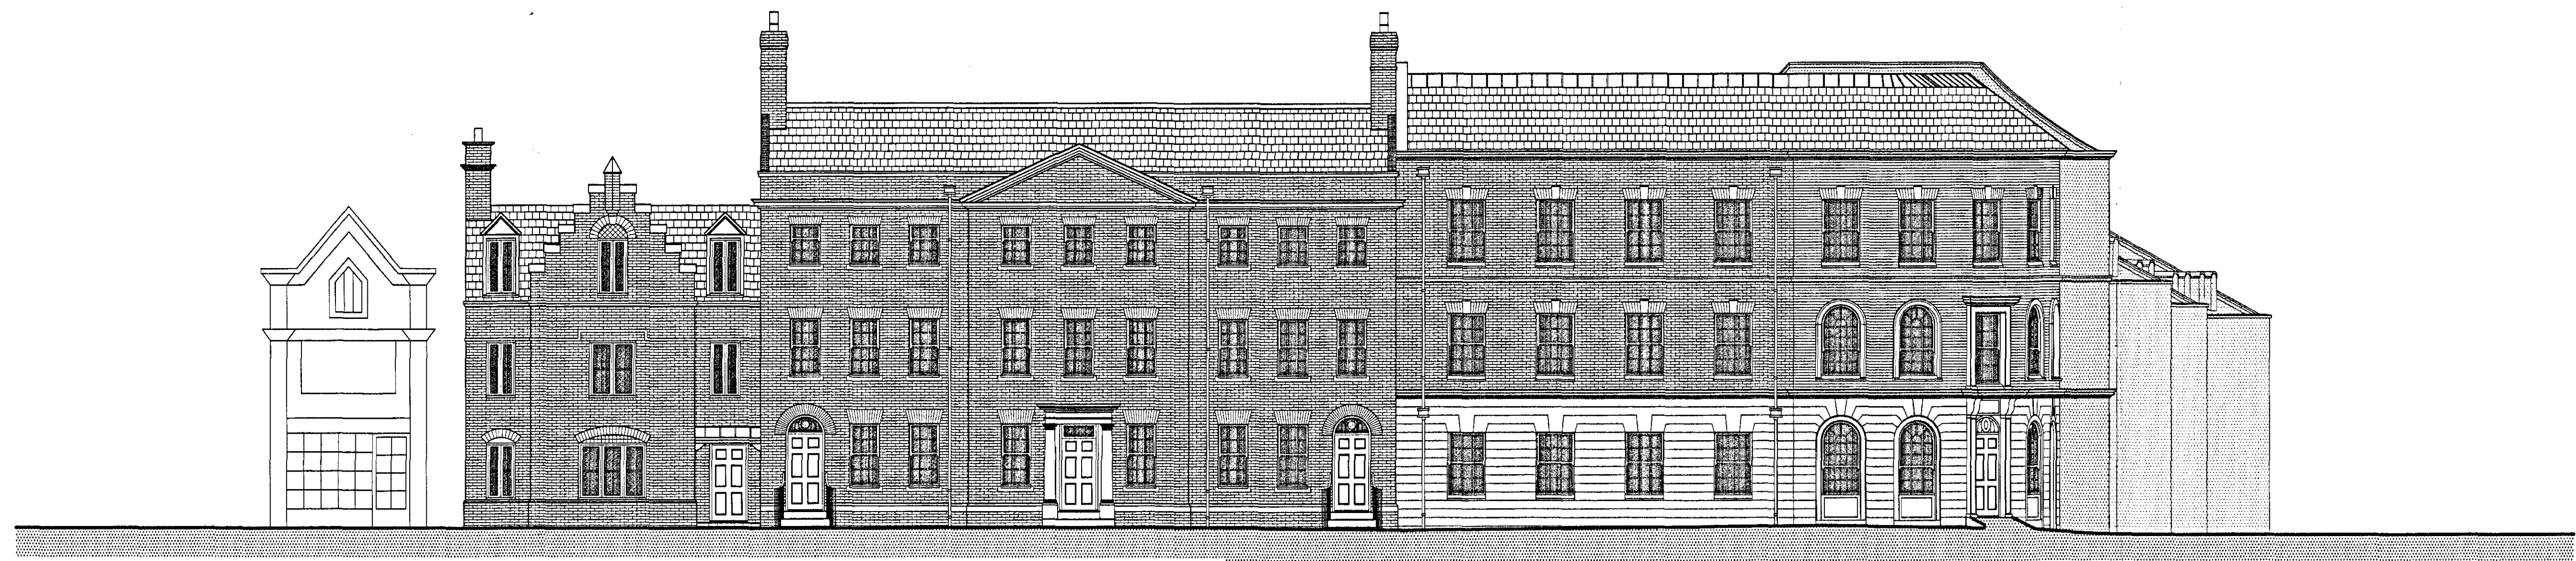

WESTERN ELEVATION