
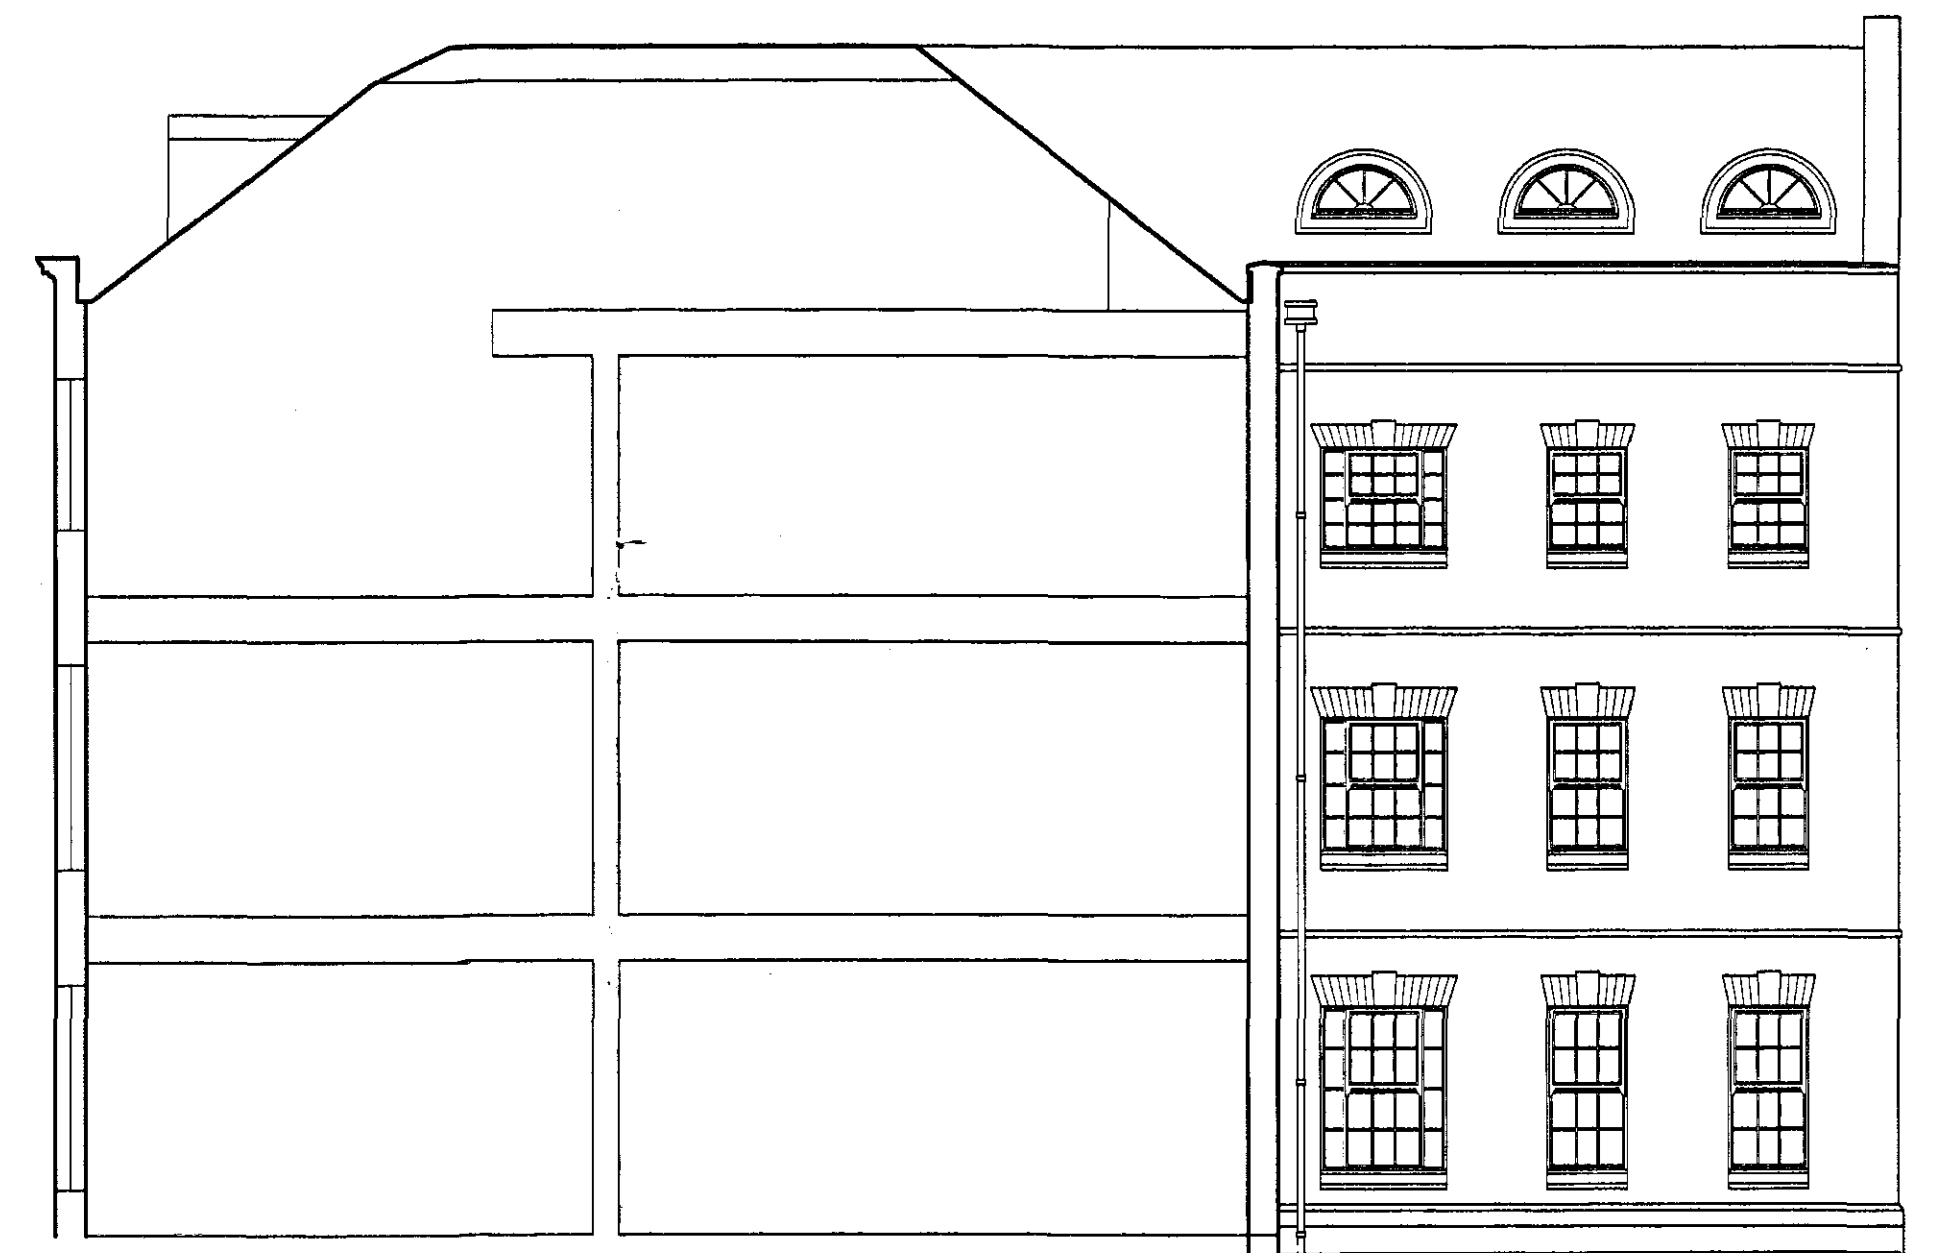


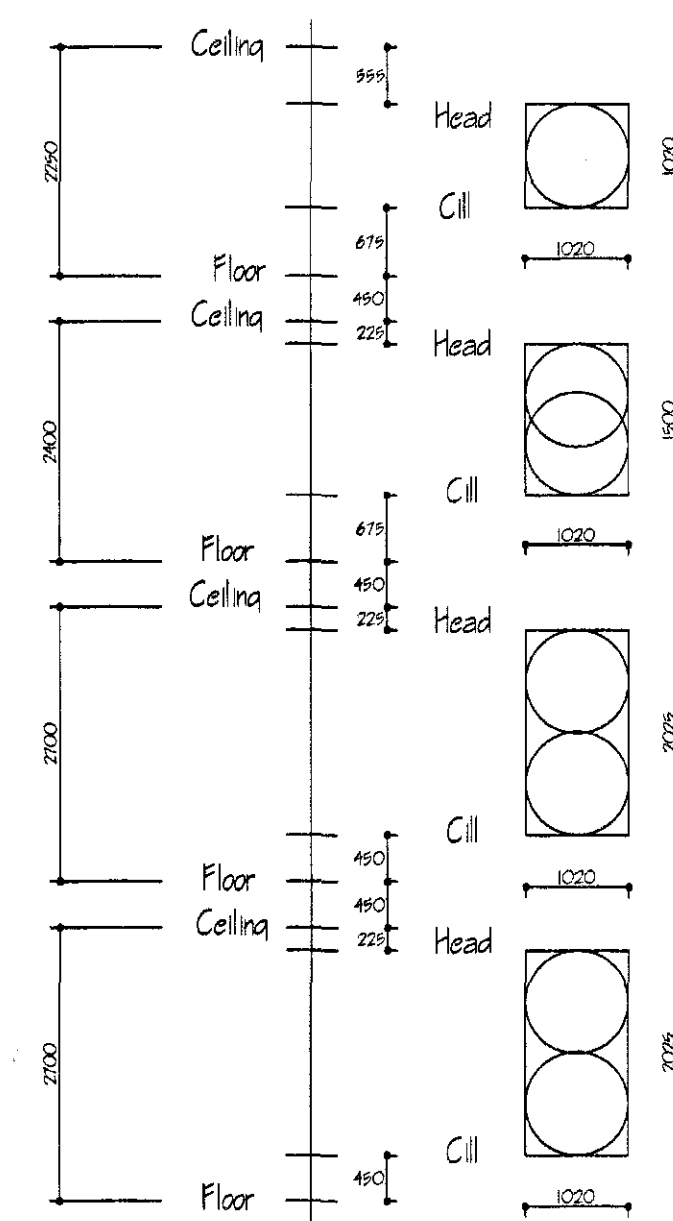

B
1:75