
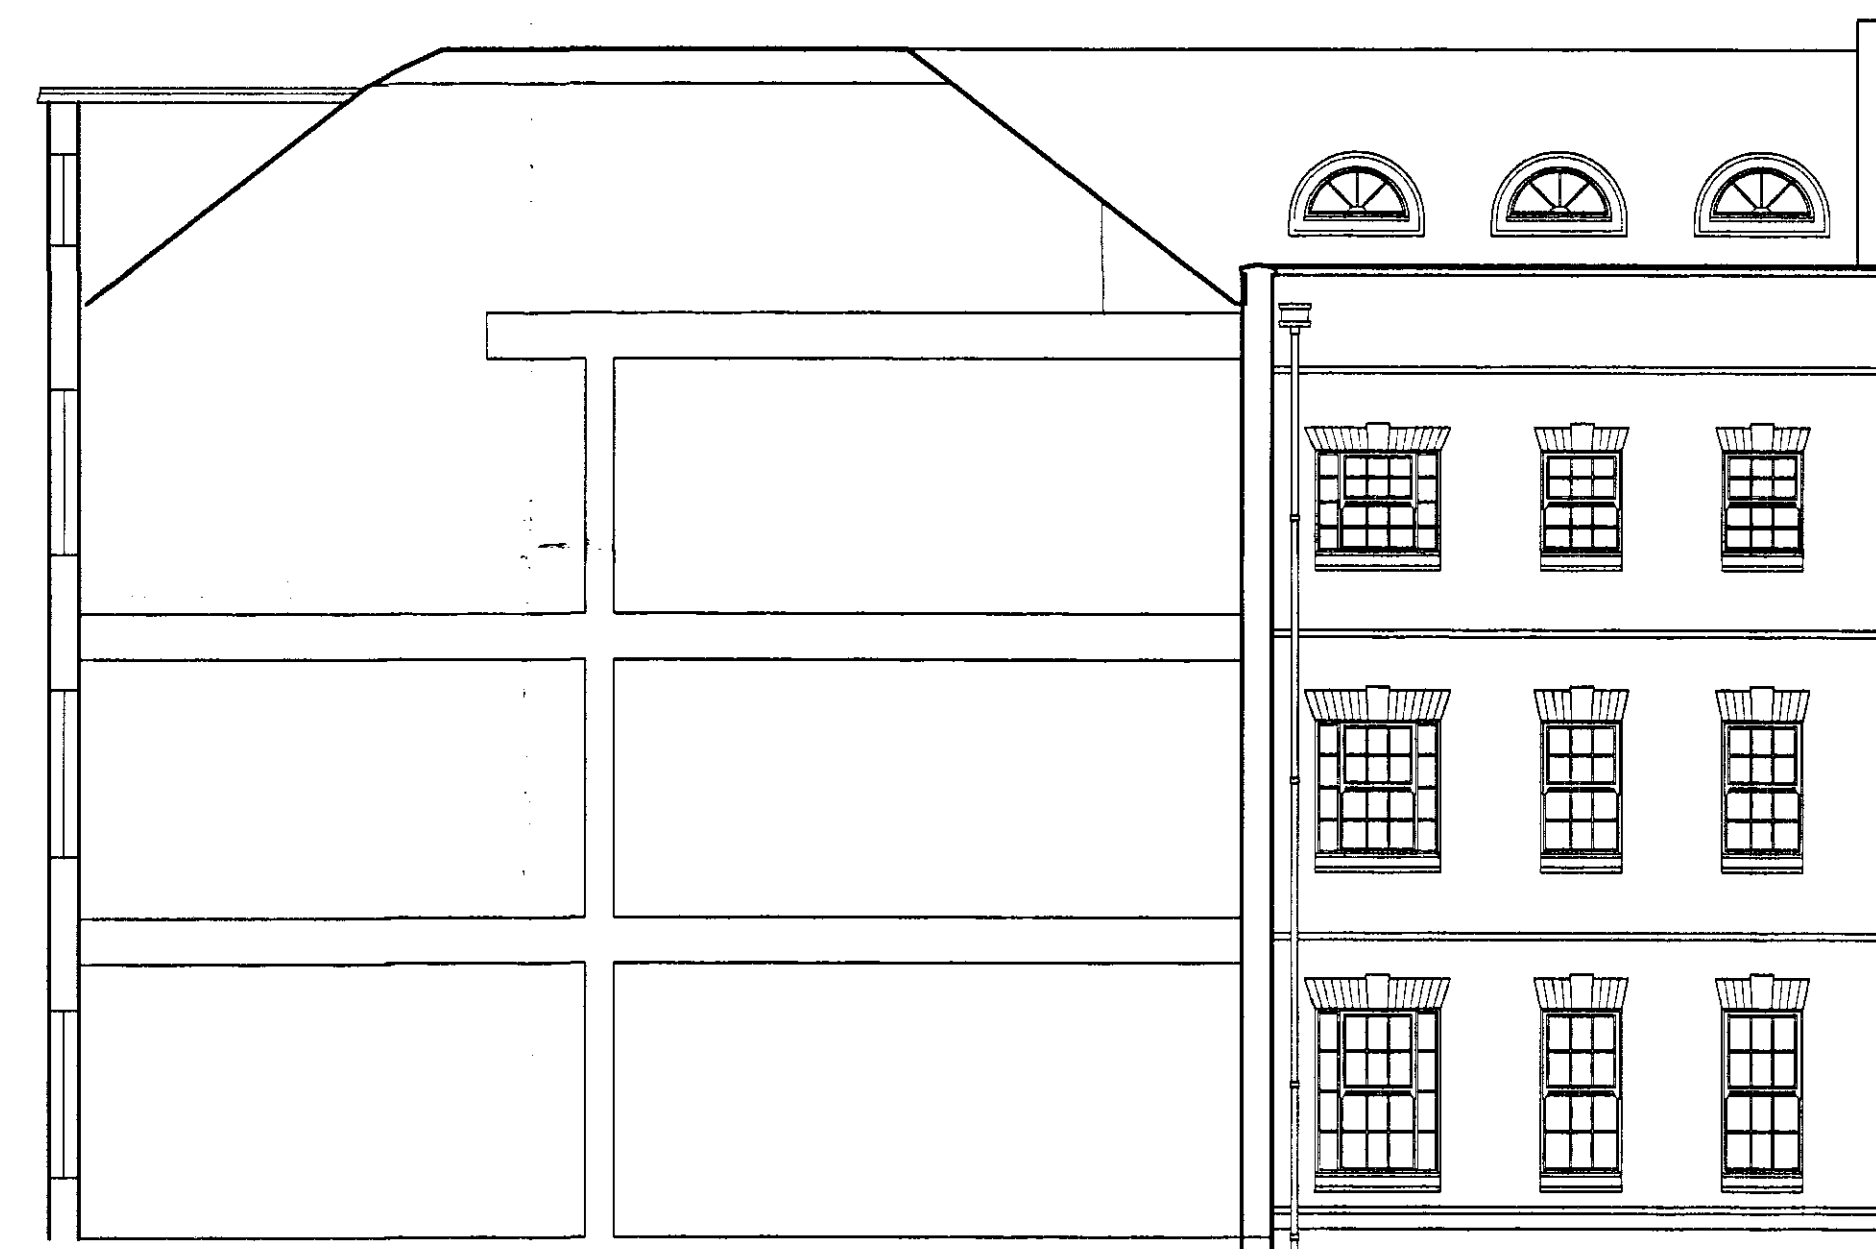


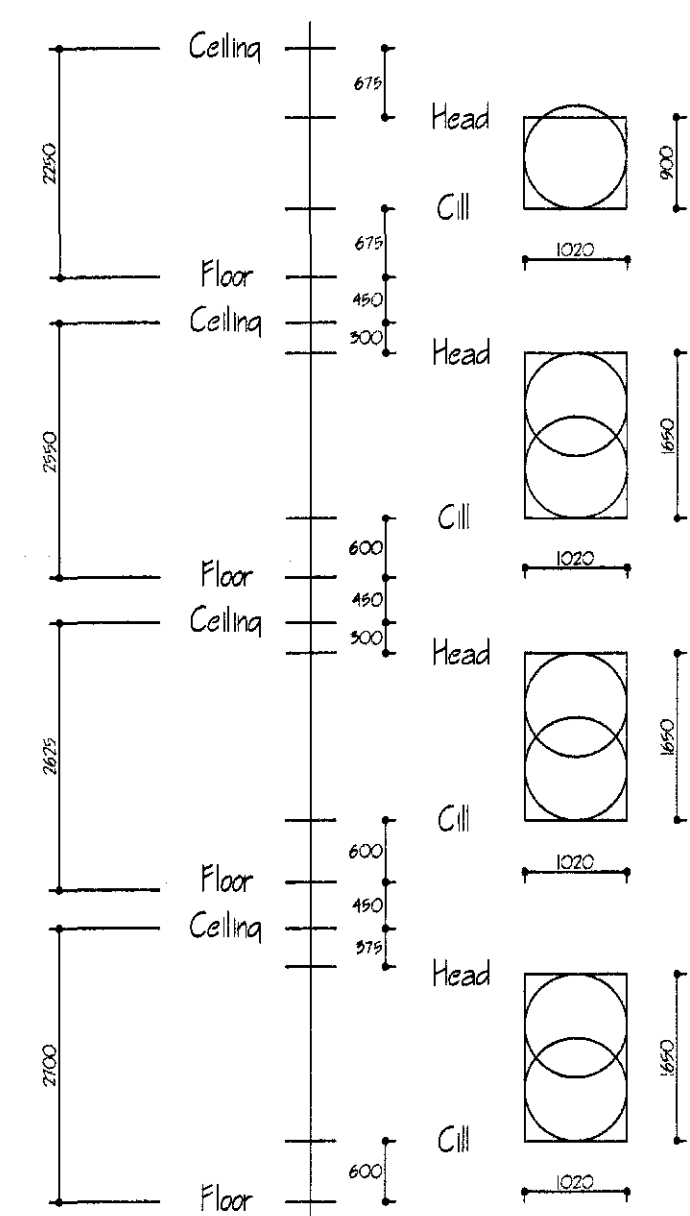

A

1:75