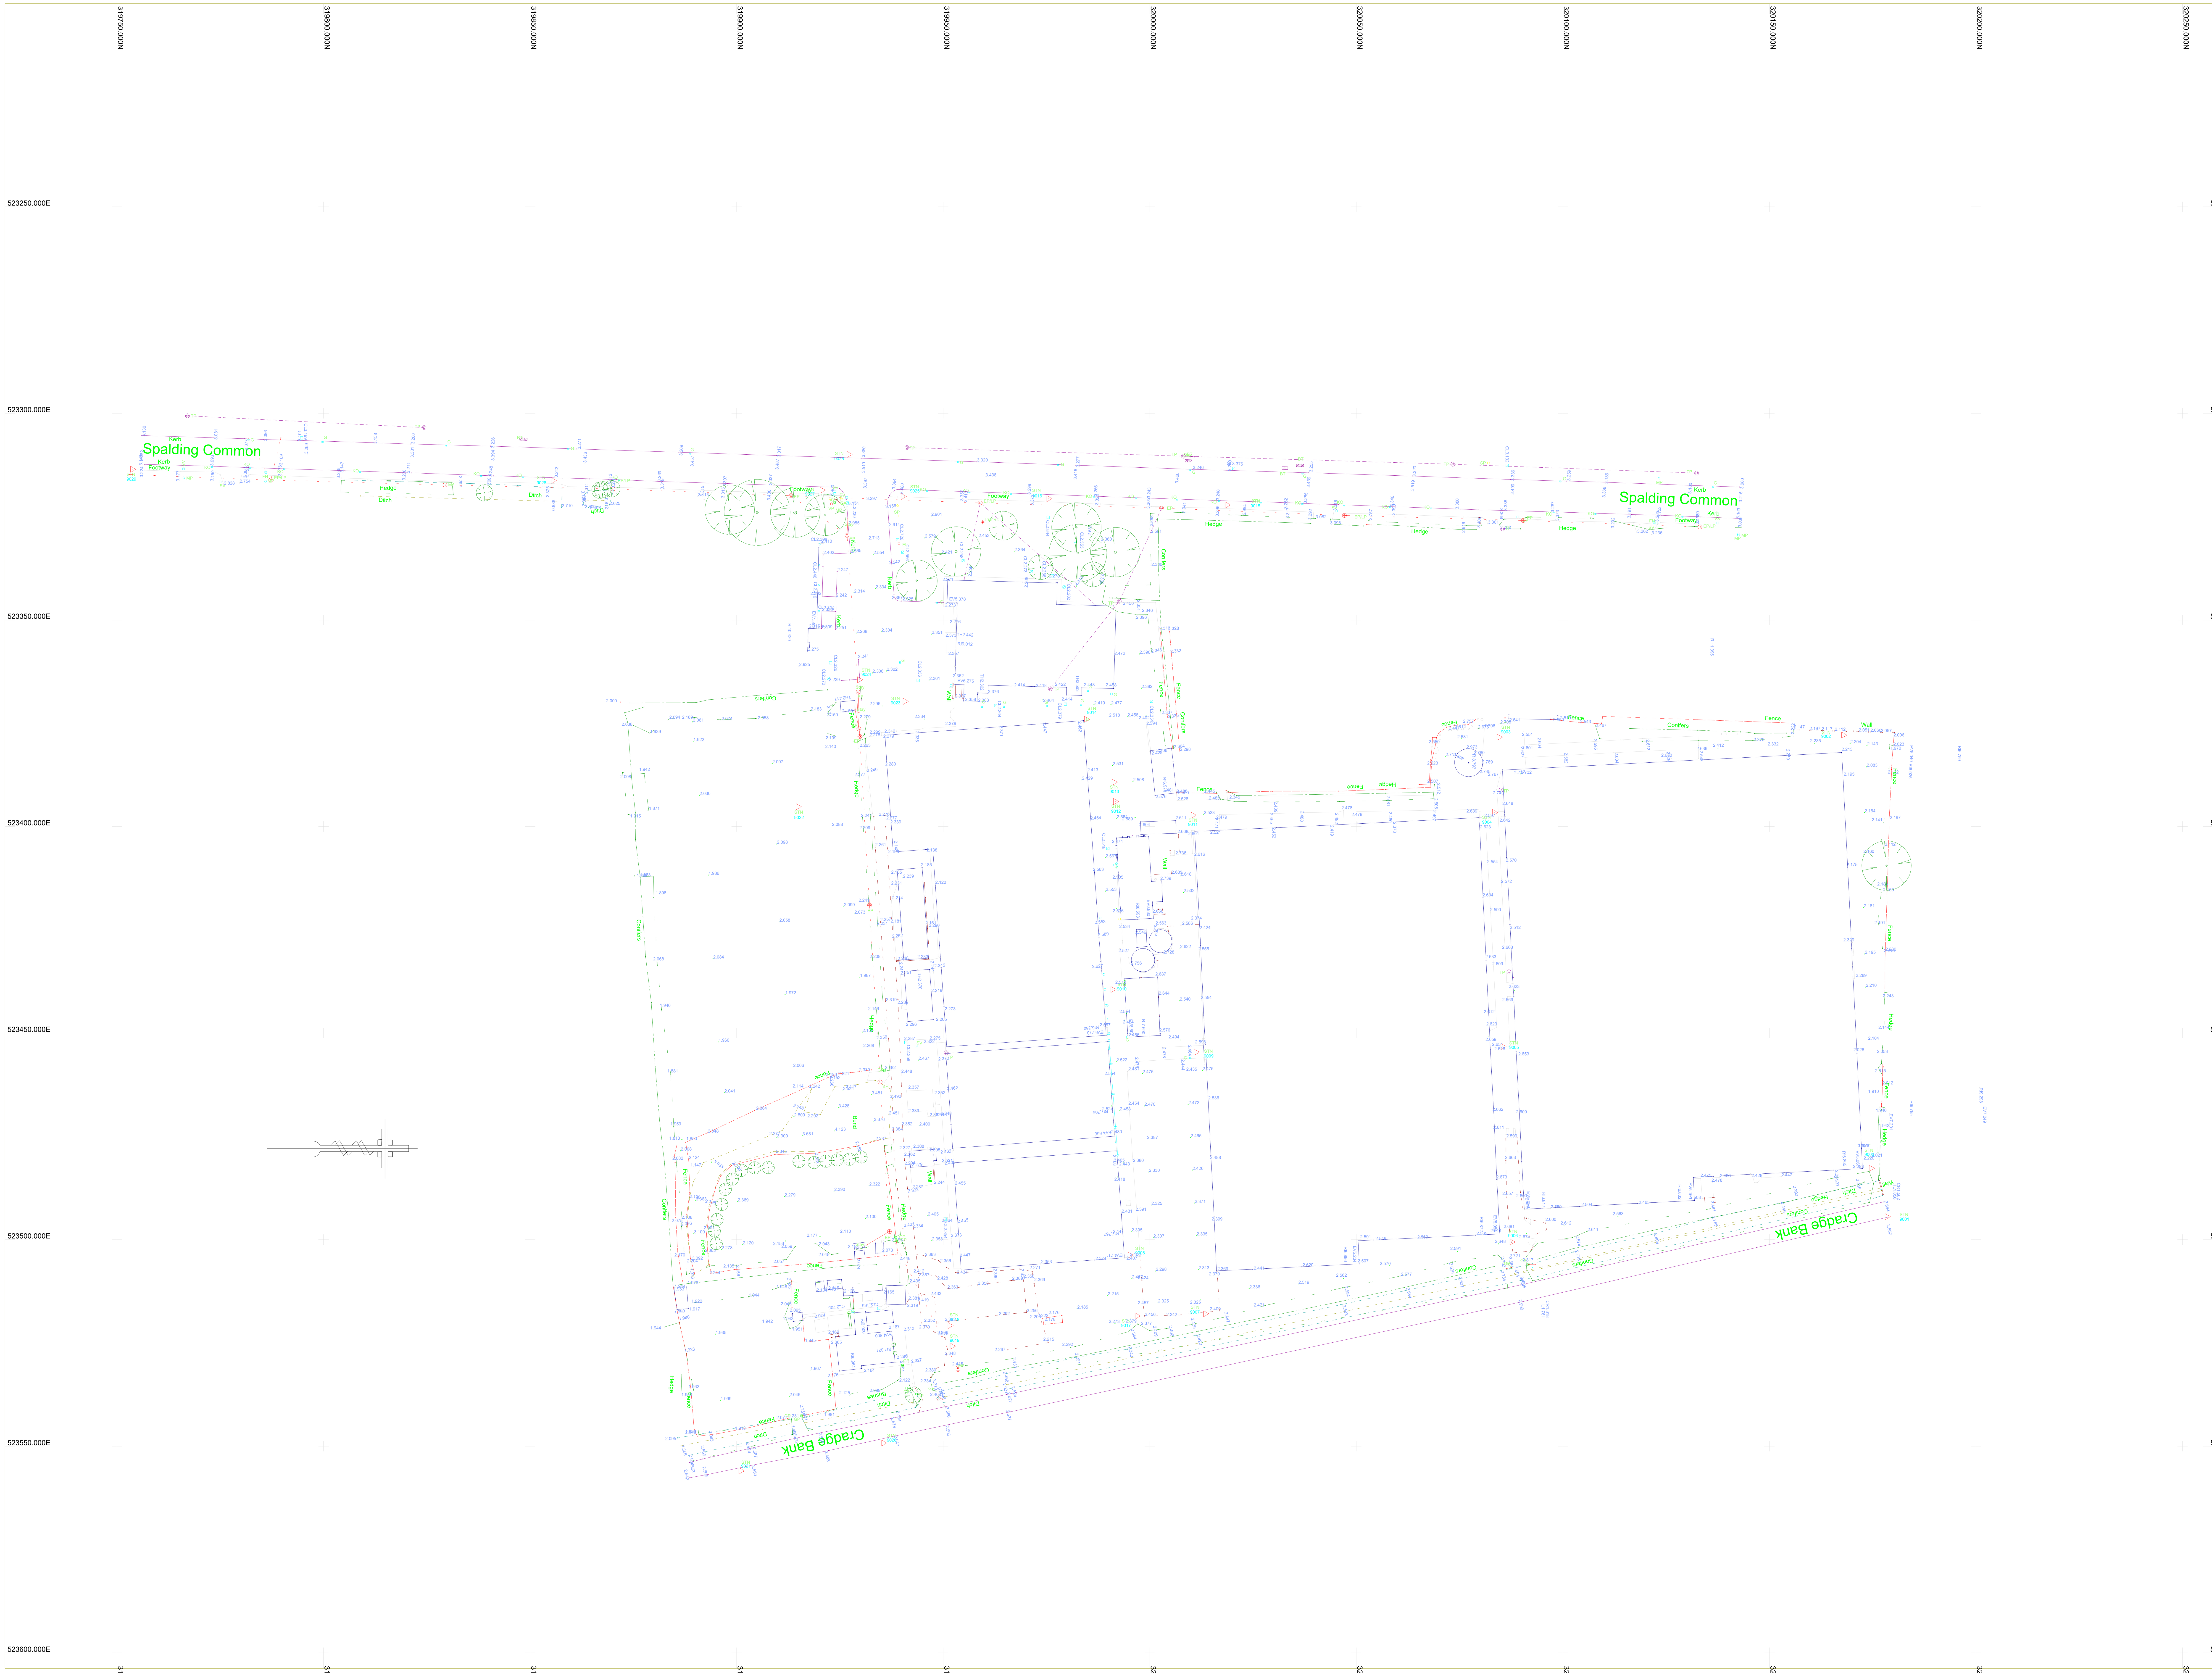


KEY:

BUILDING	
FENCE	
HEDGE	
CHANNEL	
WALL	
BANK EDGE	
STORM DRAINAGE	
FOUL DRAINAGE	
CHANGE OF SURFACE	
OVERHEAD ELECTRIC	
OVERHEAD TELEPHONE	

TREE · BOREHOLE · MANHOLE

CONTROL STATION

B	BOLLARD	RE	ROD EYE
BIN	BIN	RI	RIDGE
BT	BRITISH TELECOM	SP	SIGN POST
CR	PIPE CROWN	STAY	STAY
CTV	CABLE TELEVISION	SV	STOP VALVE
EA	EARTH	TBM	BENCH MARK
EB	ELECTRIC BOX	TH	THRESHOLD
EP	ELECTRIC POLE	TL	TRAFFIC LIGHT
EV	EAVES	TP	TELEGRAPH POLE
FH	FIRE HYDRANT	TS	TRAFFIC SIGNAL
G	GULLY	VC	VENT COLUMN
GA	GAS VALVE	VP	VENT PIPE
IC	INSPECTION CHAMBER	WL	WATER LEVEL
IL	INVERT LEVEL	WM	WATER METER
KO	KERB OFFLET	WT	WALL TOP
LH	LAMP HOLE		
LP	LAMP POST		
MP	MARKER POST		
PB	POST BOX		

NOTES:

1. Survey plotted to OS National Grid.
2. All levels related to OS Datum.
3. GPS/GLONASS ETRS89 observations transformed to OSGB36 using OSTN02 Transformation.
4. ETRS89 ellipsoid heights converted to heights above mean sea level using National Geoid Model OSGM02.

Initial Survey Date: 27 FEB 2016

CONTROL STATIONS

Stn:	Eastings:	Northings:	Height:

Rev:	Amendments:	Date:

Client: ROBERT DOUGHTY CONSULTANCY

Project Title: SPALDING COMMON SPALDING LINCOLNSHIRE

Drawing Title: OGL SURVEY

Scale: 1:500 **Date:** 10 FEB 2016

Drawing No: AS2129/1 **Rev:** A0

C.A.D. Title: RDCSPALDING2728010102165

Drawn By: D.J.SMITH

AXIS SURVEYS LTD.
CHARTERED LAND SURVEYORS

10 SYCAMORE DRIVE, LOUTH, LINCOLNSHIRE, LN11 8RT.
TEL (01507) 606397
FAX (01507) 354050
www.axissurveys.co.uk
office@axissurveys.co.uk

© AXIS SURVEYS LTD.