

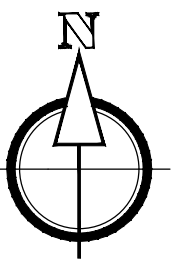
MILLFIELD NURSERIES SPALDING COMMON

NOTES:

The details depicted on this drawing are the copyright to Seagate Homes and may not be reproduced without permission. This drawing must not be re-issued, loaned or copied without the consent. Errors omissions and discrepancies should be reported to the originator immediately.

All dimensions to be checked on site prior to construction or off-site fabrication by the Contractor, his Sub-contractor or Supplier.

IF IN DOUBT ASK !

[illegible]

Project: PROPOSED RESIDENTIAL DEVELOPMENT,
MILLFIELD NURSERY,
SPALDING COMMON, SPALDING

Drawing:

RESIDENTIAL SITE LAYOUT

Drawn: MD Date: 20.11.2020

Status: PLANNING Scale: 1:500 @A1

Drawing Number:

MNSC-SH-SP-AR-001 A

House Type Schedule				
Type	Name	No	Plots	
1 Bed House (49.1m ² / 528 ft ²)	Type 2	4	59, 60, 61, 62	
1 Bed House (49.78m ² / 536 ft ²)	Type 53	3	86, 87, 88	
2 Bed Bungalow (57.2m ² / 615.7 ft ²)	Type 11	2	134, 135	
2 Bed House (66.61m ² / 739ft ²)	Type 13	32	41, 42, 43, 44, 47, 48, 49, 50, 51, 52, 55, 56, 78, 91, 92, 93, 94 97, 98, 104, 105, 106, 107, 108, 109, 110, 119, 120, 121, 122, 123,	
2 Bed House (68.61m ² / 739ft ²)	Type 15	9	82, 83, 102, 103, 111, 112, 113, 130, 131	
3 Bed House (83.46m ² / 898.36ft ²)	Type 19	4	58, 80, 84, 127	
3 Bed House (79.78m ² / 858.53ft ²)	Type 20	10	71, 72, 85, 114, 115, 124, 125, 126, 128, 129	
3 Bed House (79.78m ² / 858.53ft ²)	Type 21	9	53, 54, 57, 73, 74, 76, 81, 132, 133	
3 Bed House (85.75m ² / 923.01ft ²)	Type 44	15	63, 64, 65, 66, 67, 68, 69, 70, 95, 96, 99, 100, 116, 117, 118	
3 Bed House (83.46m ² / 898.36ft ²)	Type 50	3	75, 77, 101	
4 Bed House (124.6m ² / 1341.2ft ²)	Type 30	4	45, 46, 89, 90	
Total		=	95	

