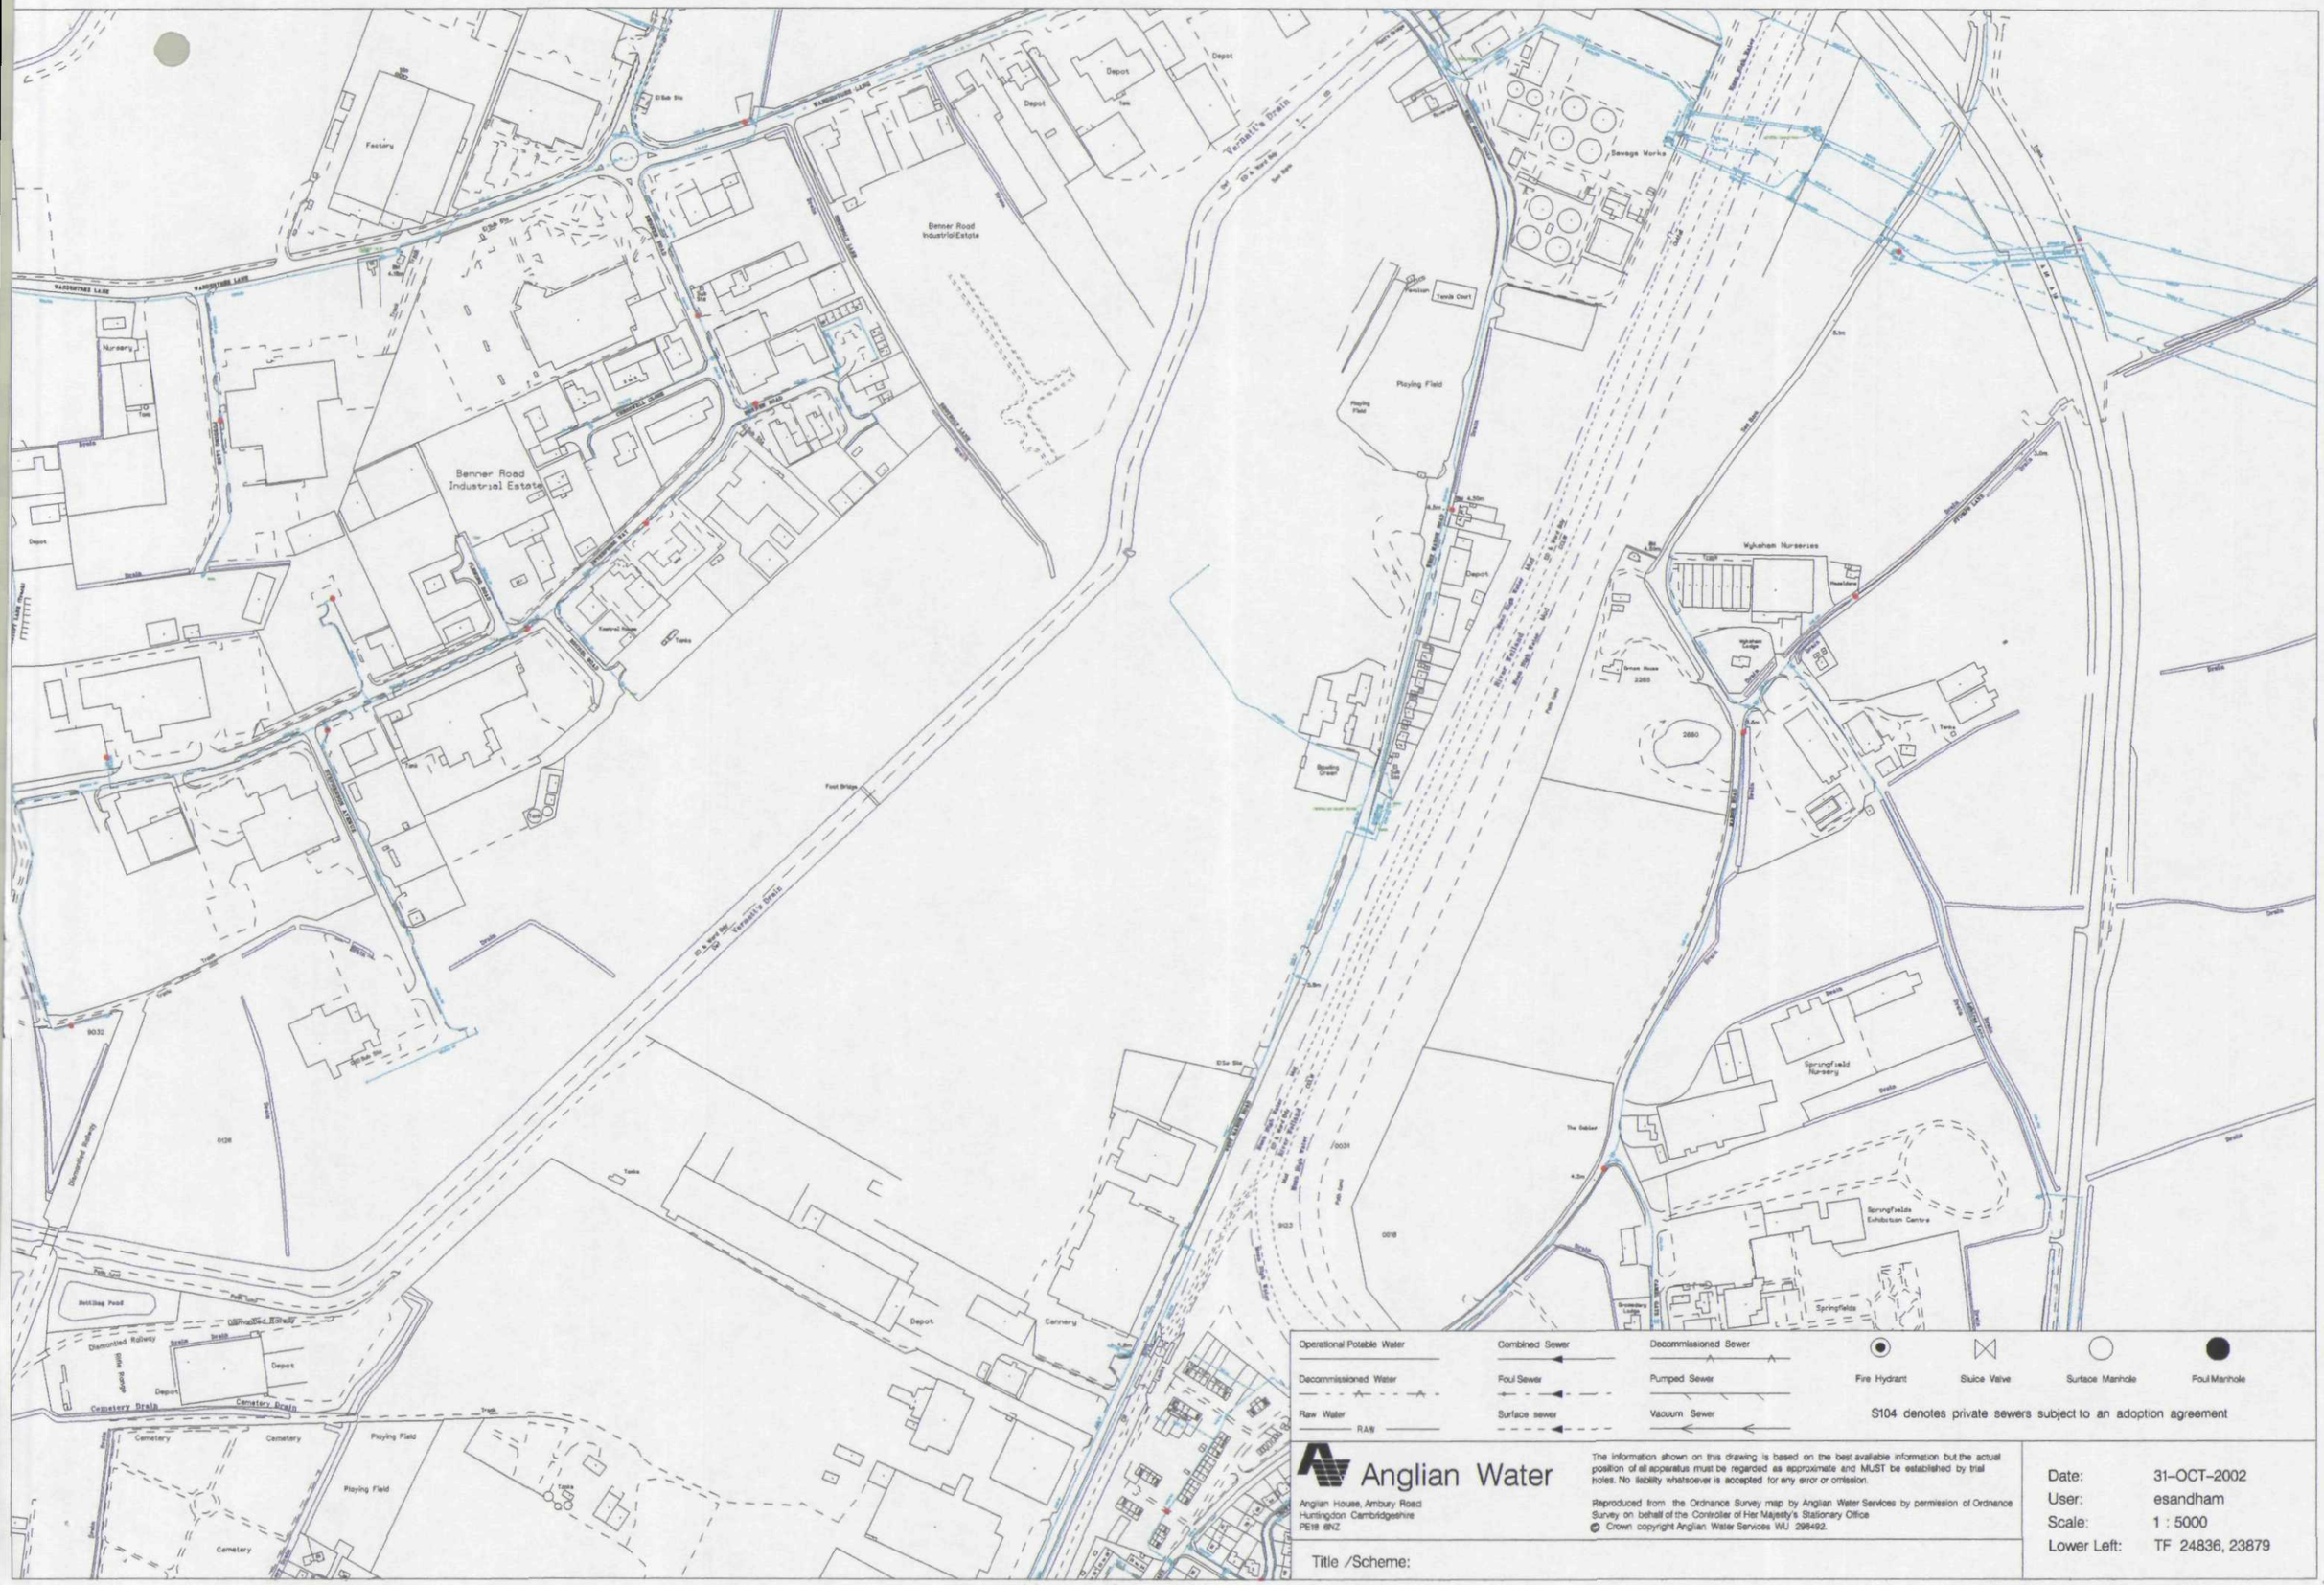

Benner Road Industrial Estate
Benner Road Industrial Estate
Depot
Depot
Depot
Factory
Nursery
Depot
Tanks
Kestrel House
Tanks
Foot Bridge
Vershill's Drain
Vershill's Drain
Sewage Works
Tennis Court
Playing Field
Playing Field
Depot
Wykeham Nurseries
Wykeham Lodge
Tanks
Springfield Nursery
Springfields Exhibition Centre
Springfields
Cannery
Depot
Tanks
Disused Railway
Disused Railway
Bowling Pond
Depot
Cemetery Drain
Cemetery Drain
Cemetery
Cemetery
Cemetery
Playing Field
Playing Field
Tanks
Operational Potable Water
Decommissioned Water
Raw Water
RAW
Combined Sewer
Foul Sewer
Surface sewer
Decommissioned Sewer
Pumped Sewer
Vacuum Sewer
Fire Hydrant
Sluice Valve
Surface Manhole
Foul Manhole
S104 denotes private sewers subject to an adoption agreement
Anglian Water
Anglian House, Ambury Road
Huntingdon Cambridgeshire
PE18 6NZ
The information shown on this drawing is based on the best available information but the actual position of all apparatus must be regarded as approximate and MUST be established by trial holes. No liability whatsoever is accepted for any error or omission.
Reproduced from the Ordnance Survey map by Anglian Water Services by permission of Ordnance Survey on behalf of the Controller of Her Majesty's Stationary Office
© Crown copyright Anglian Water Services WU 298492.
Title /Scheme:
Date: 31-OCT-2002
User: esandham
Scale: 1 : 5000
Lower Left: TF 24836, 23879