


PLANT SCHEDULE

Trees						
Qty	Abbr	Species	Form	Height (cm)	Girth (cm)	No. of Transplants
17	PV	Prunus avium 'Plena'	EHS	425-600	14-16	3x
11	PS	Prunus subhirtella 'Autumnalis Rosea'	EHS	425-600	14-16	3x
Hedging						
Qty	Abbr	Species	Height (cm)	Pot Size (Litres)	Habit	Min. No. of Breaks
53	EE	Elaeagnus x ebbingei	30-40	3L	Branched	3
61	PX	Photinia x fraseri	30-40	3L	Branched	6
Climber planting						
Qty	Abbr	Species	Height (cm)	Pot Size (Litres)	Habit	Min. No. of Breaks
48	CI	Campsis 'Indian Summer'	60-80	2L	Several Shoots	2
51	LJ	Lonicera japonica 'Halliana'	60-80	2L	Several Shoots	2
Specimen Shrubs						
Qty	Abbr	Species	Height (cm)	Pot Size (Litres)	Habit	Min. No. of Breaks
18	PH	Phomium tenax 'Sundowner'	40-60	10-12L	Triple crown	-
54	SV	Syringa vulgaris 'Souverain de Louis Spaeth'	60-80	1+1	Branched	-
9	YF	Yucca filamentosa 'Bright Edge'	40-60	10-12L	Single leader	-

Shrub Planting						
Qty	Abbr	Species	Age	Height (cm)	Pot Size (Litres)	Habit
69	CG	Ceanothus 'Gloire de Versailles'		40-60	3L	Leader with Lateralis
76	HK	Hebe rakaiensis		20-30	3L	Bushy
78	HR	Hebe 'Red Edge'		20-30D	3L	Bushy
102	PT	Pachysandra terminalis		15-20D	3L	Several Shoots
160	SJ	Skimmia japonica 'Firelight'		30-40	3L	Bushy
63	SF	Spiraea japonica 'Firelight'		40-60	3L	Bushy
69	SN	Spiraea nipponica 'Snowmound'		30-40	3L	Branched
54	SI	Stephanandra incisa 'Crispa'		20-30D	2L	Branched
54	VP	Viburnum opulus 'Compactum'	1+1	1+1 / 40-60	B	Branched
63	WF	Weigela florida 'Versicolor'		40-60	3L	Branched
Native Shrub Mix - playground (140m2)						
Qty	%	Species	Age	Height (cm)	Pot Size (Litres)	Habit
56	20%	Cornus sanguinea	1+1	40-60	B	Branched
64	30%	Ligustrum vulgare	1+1	60-80	B	Branched
56	20%	Prunus lauracerasus		40-60	5L	Bushy
64	30%	Viburnum opulus	1+2	60-80	B	Branched

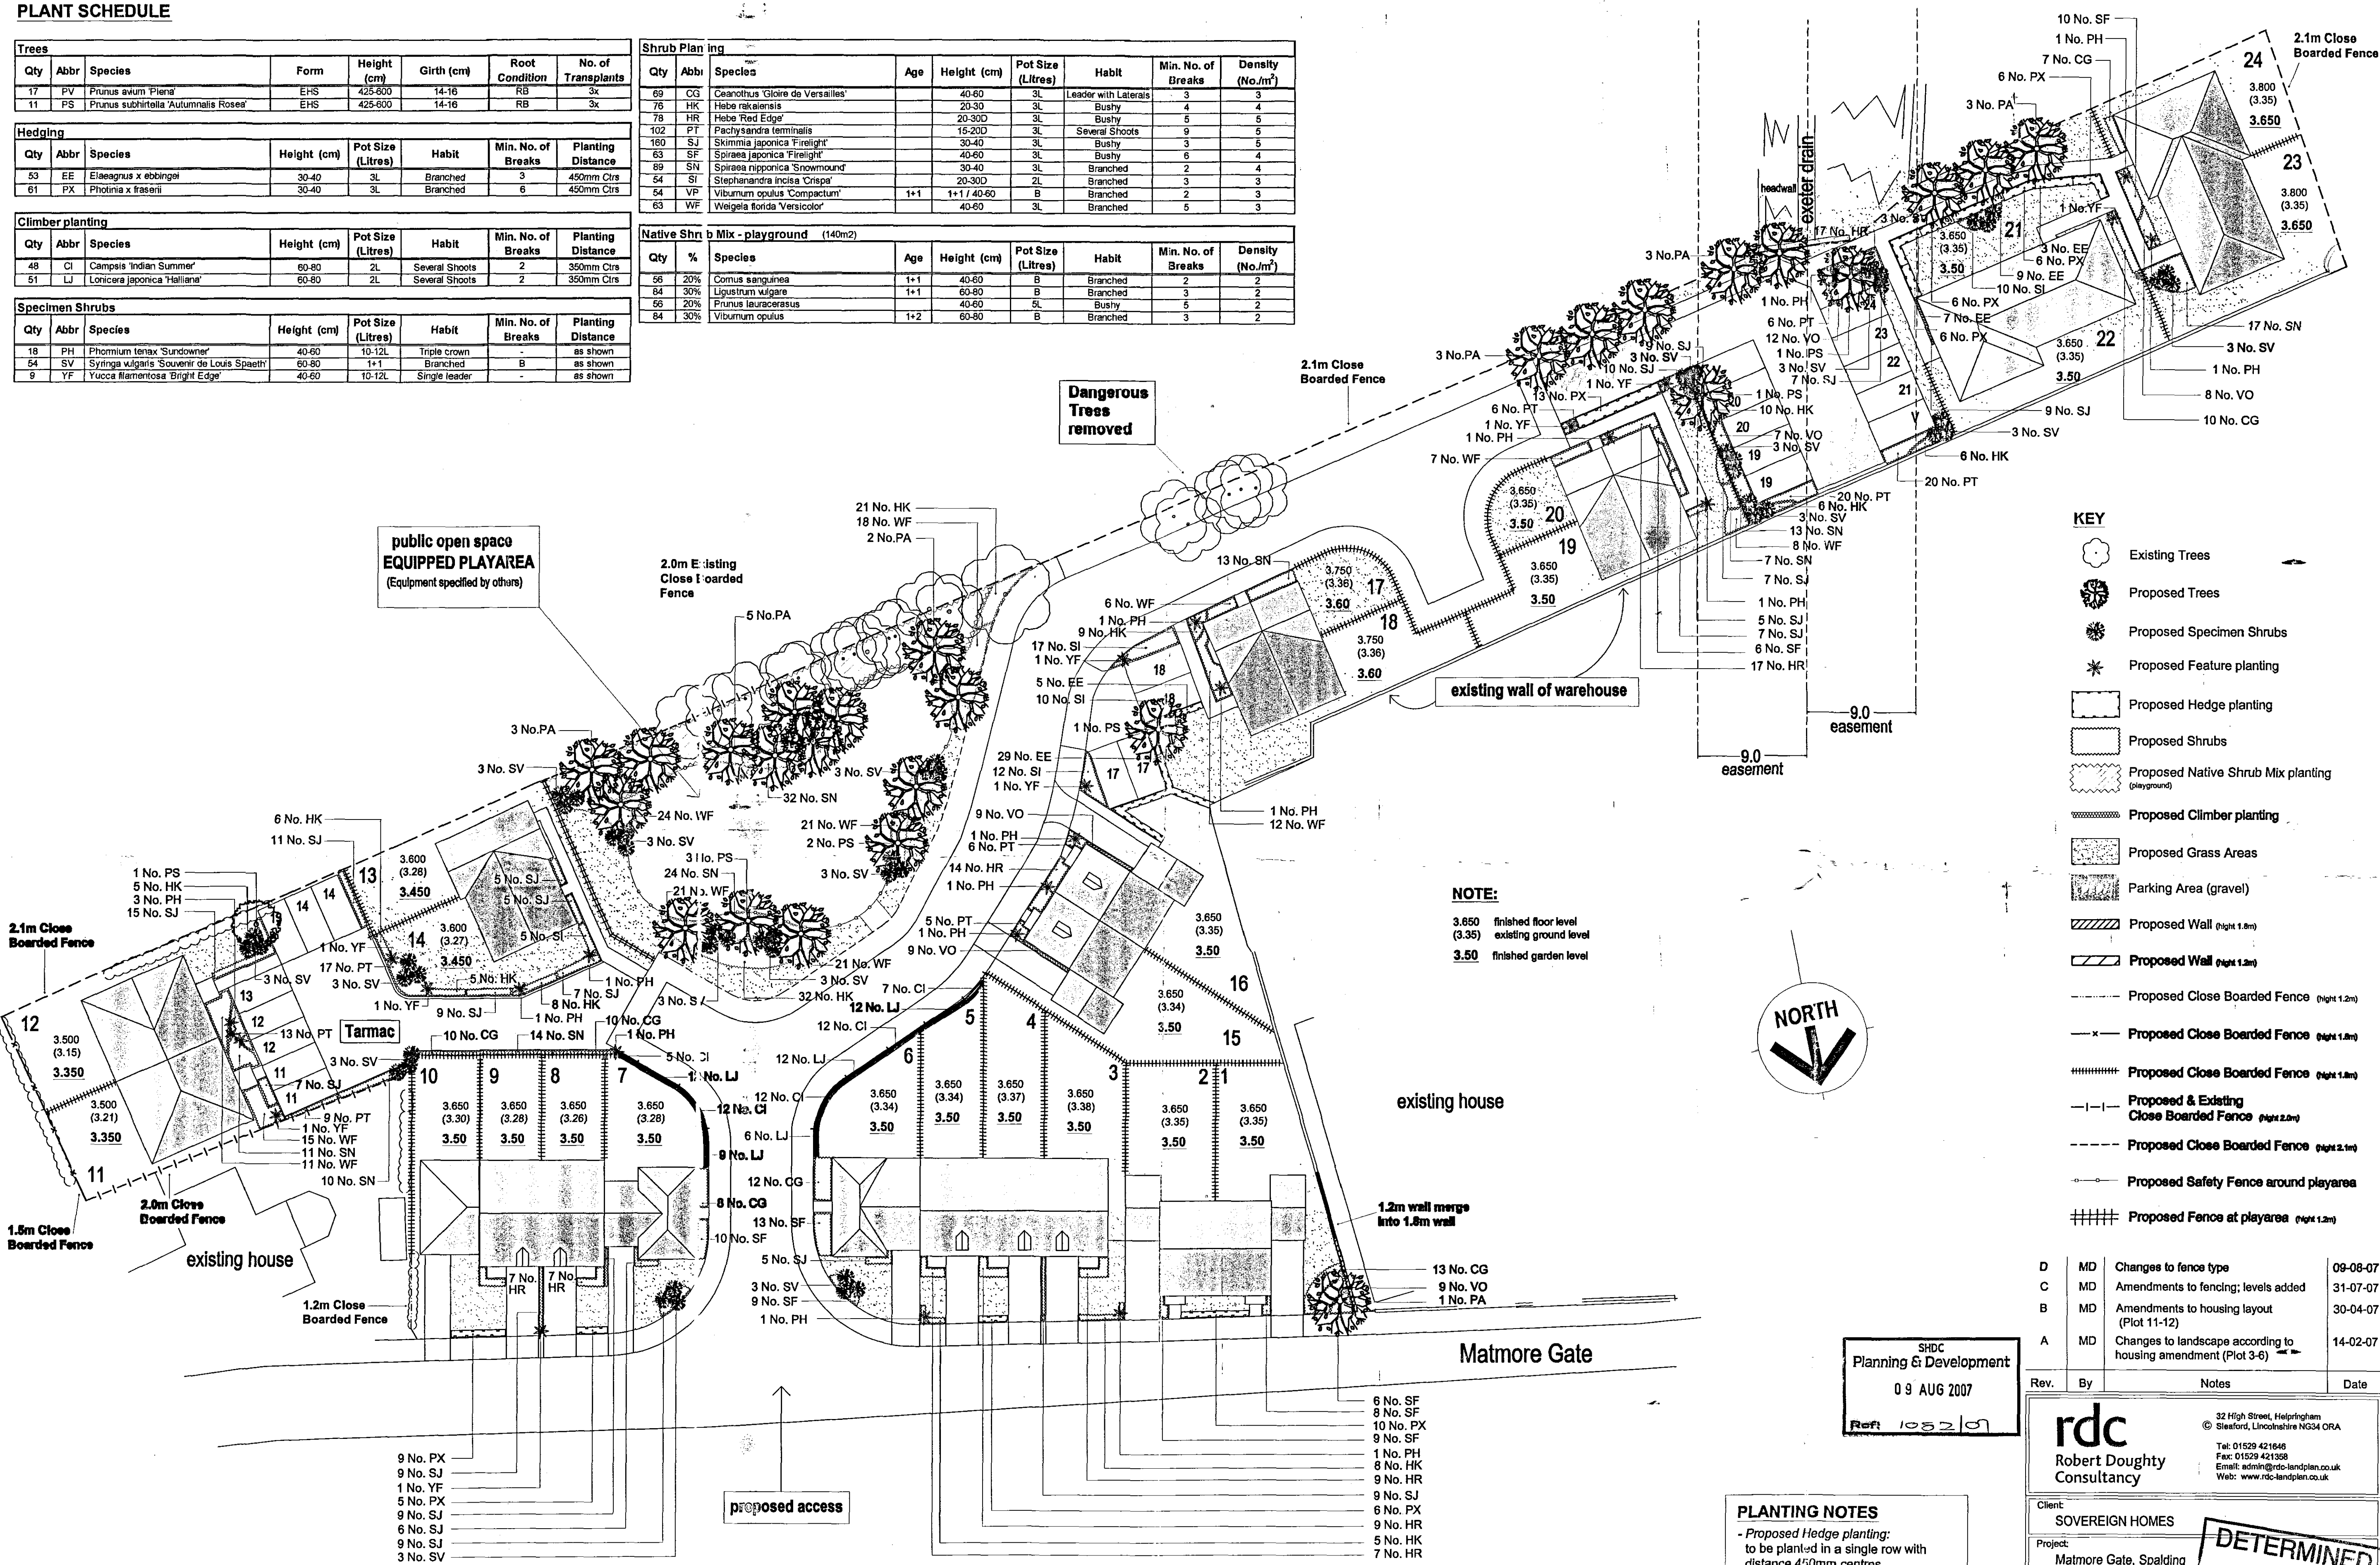

- KEY**
- Existing Trees
 - Proposed Trees
 - Proposed Specimen Shrubs
 - Proposed Feature planting
 - Proposed Hedge planting
 - Proposed Shrubs
 - Proposed Native Shrub Mix planting (playground)
 - Proposed Climber planting
 - Proposed Grass Areas
 - Parking Area (gravel)
 - Proposed Wall (height 1.8m)
 - Proposed Wall (height 1.2m)
 - Proposed Close Boarded Fence (height 1.2m)
 - Proposed Close Boarded Fence (height 1.8m)
 - Proposed Close Boarded Fence (height 2.0m)
 - Proposed Close Boarded Fence (height 2.1m)
 - Proposed Safety Fence around play area
 - Proposed Fence at play area (height 1.2m)

Rev.	By	Notes	Date
D	MD	Changes to fence type	09-08-07
C	MD	Amendments to fencing; levels added	31-07-07
B	MD	Amendments to housing layout (Plot 11-12)	30-04-07
A	MD	Changes to landscape according to housing amendment (Plot 3-6)	14-02-07

rdc
Robert Doughty Consultancy

Client: SOVEREIGN HOMES
Project: Matmore Gate, Spalding
Drawing title: LANDSCAPE PROPOSALS

Job No. 564-9
Drawing No. LP 01
Rev. D
Date December 2006
Scale 1:250@A1
Checked MD

DETERMINED PLAN

PLANTING NOTES

- Proposed Hedge planting: to be planted in a single row with distance 450mm centres
- Proposed Native Shrub Mix planting (playground): every species needs to be planted in single species groups of 3,5,7,9 or 11 plants

DO NOT SCALE from this drawing. All measurements should be checked against the site conditions and any discrepancies should be brought to the attention of the client.