


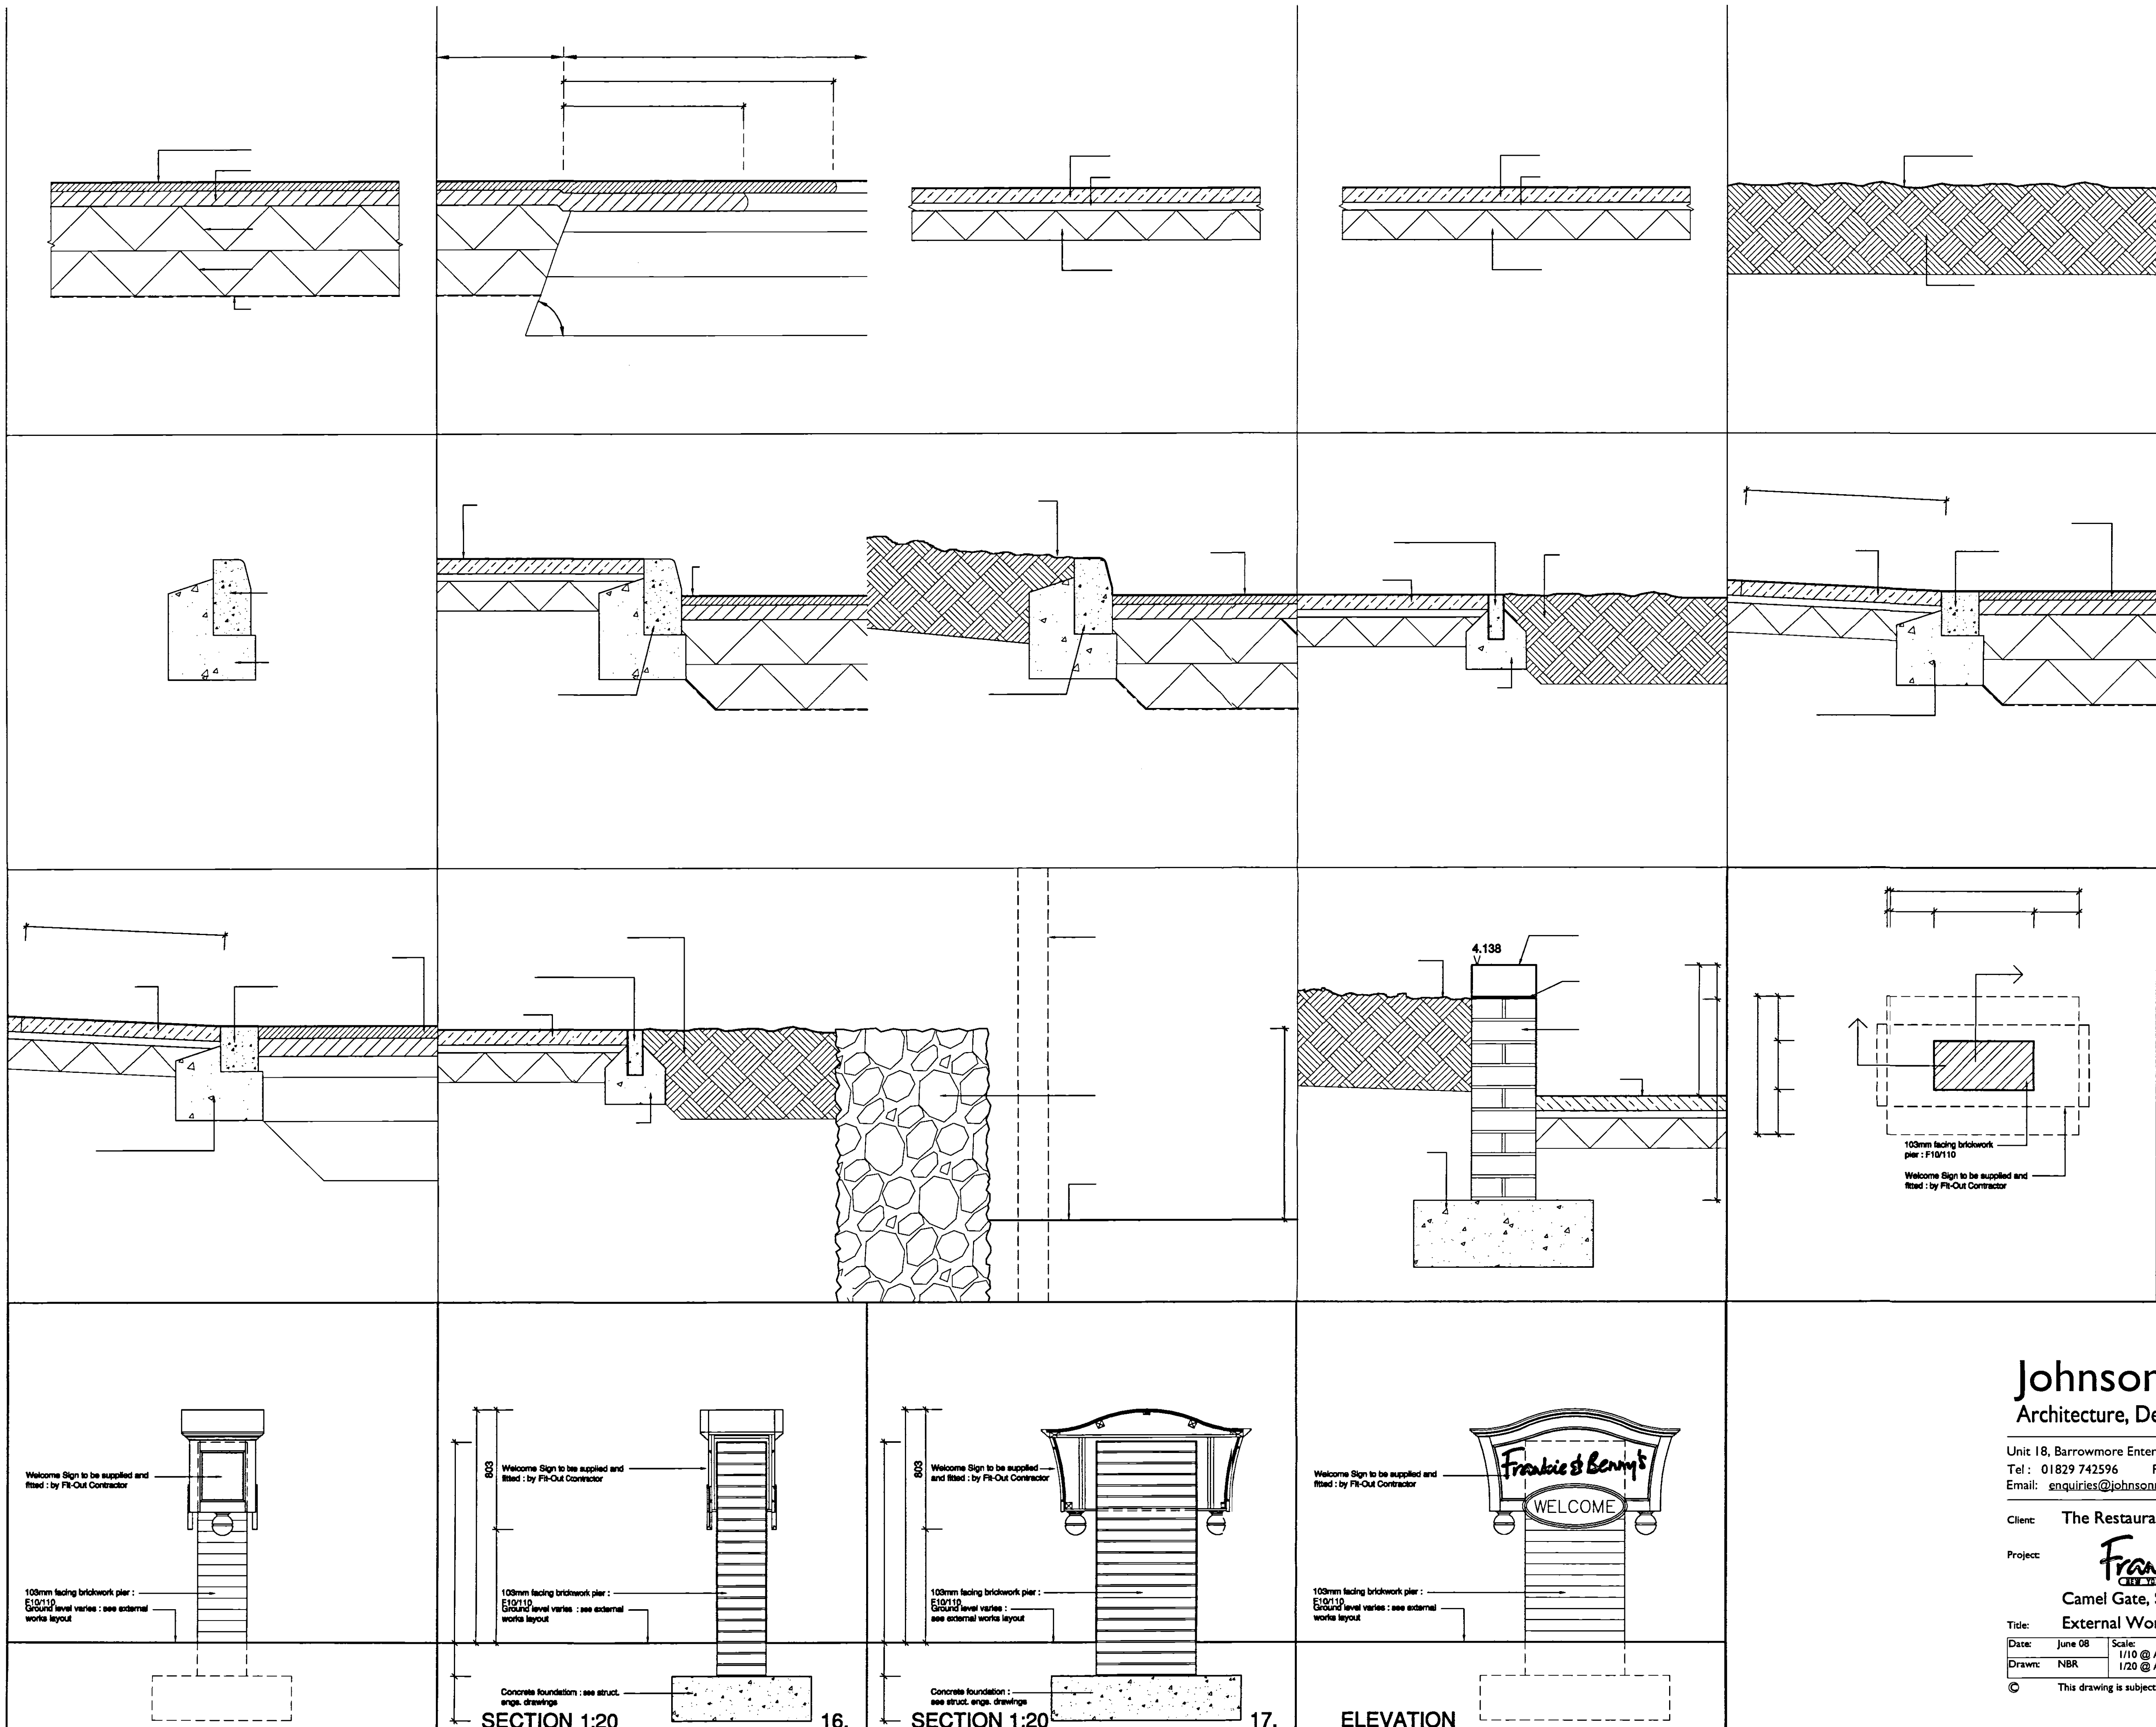

Foundation Development
18 DEC 2008
Rev: 1083/08

ED PLAN
A1

C	13/12/08	Height of welcome sign reduced
B	12/10/08	Details 14-18 added for Welcome sign base + pier
A	14/08/08	Detail 13 added. Ground levels adjusted Detail 12.
O	04/07/08	First Issue
Date		Revision

Johnson Robson Ltd

Architecture, Design & Building Technology

Unit 18, Barrowmore Enterprise Estate, Great Barrow, Chester CH3 7JA
Tel: 01829 742596 Fax: 01829 742597
Email: enquiries@johnsonrobson.co.uk

Client: The Restaurant Group plc

Project: **Frankie & Benny's**
Camel Gate, Spalding

Title: External Works Details

Date:	June 08	Scale:	1/10 @ A1 1/20 @ A3	Job no:	JR.241	Stage:	F	Drawing No.	D(2)901 rev.C
Drawn:	NBR								

© This drawing is subject to copyright

DETERMINED
PLAN