


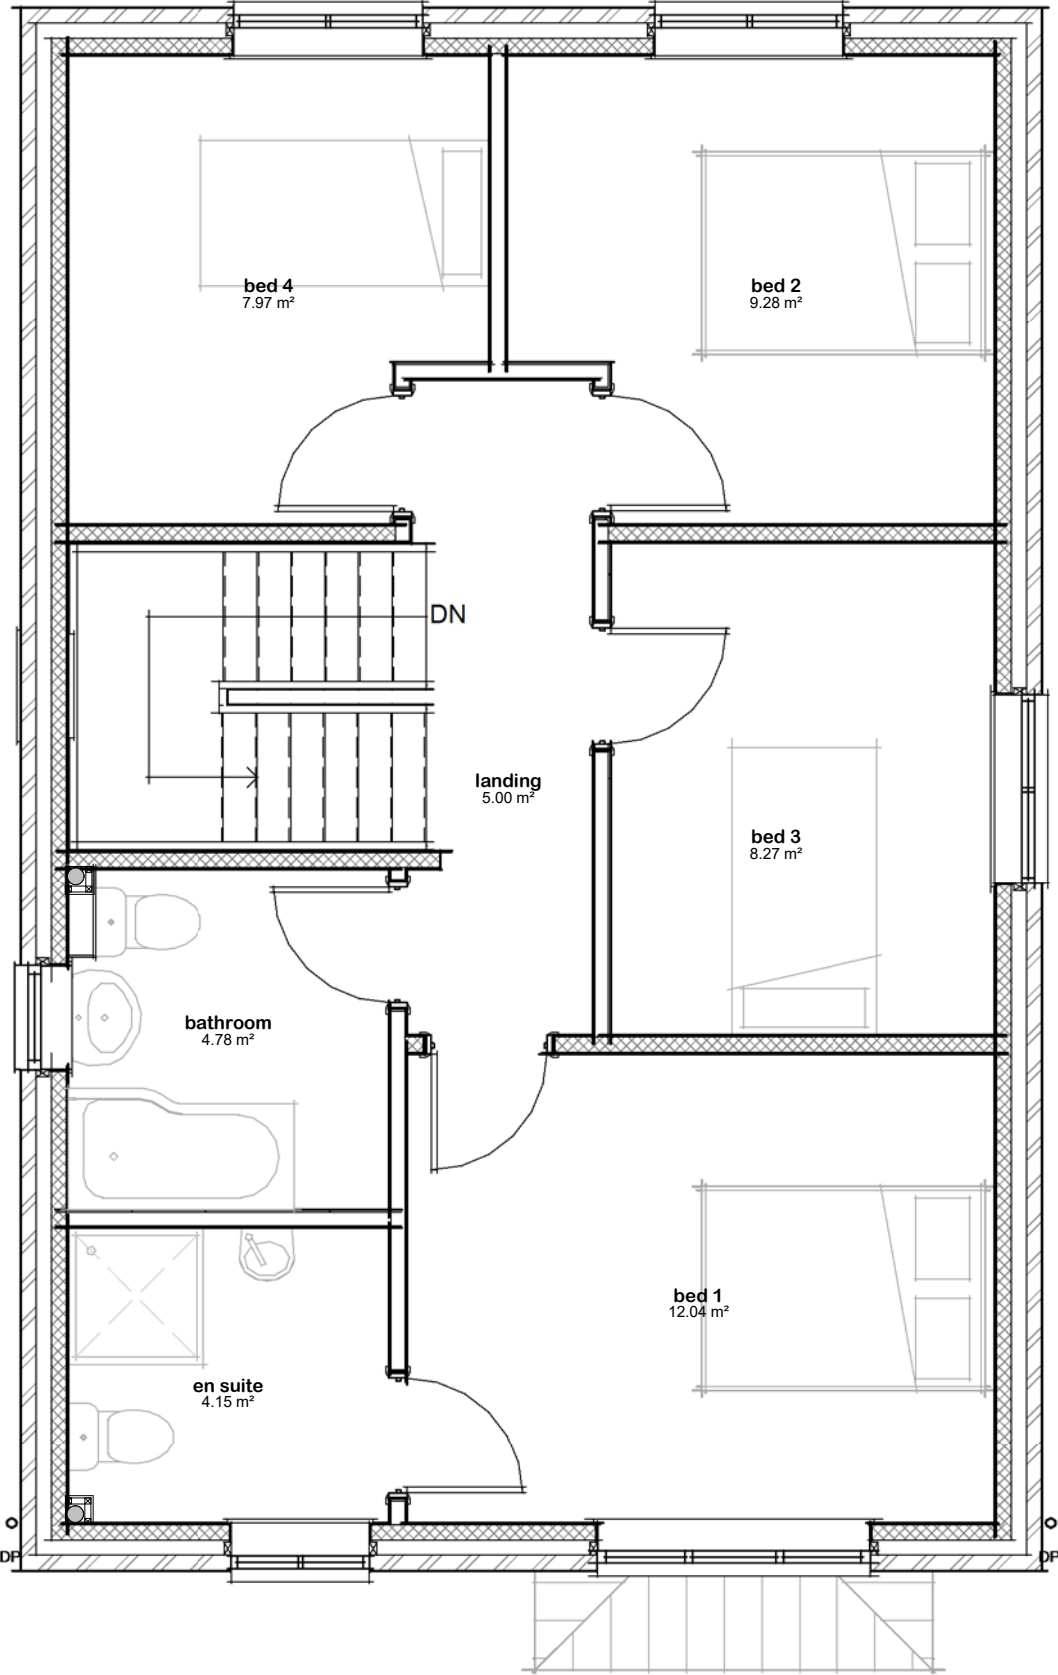

Room Schedule First Floor		
Name	Area	Perimeter
bathroom	4.80 m²	8.8 m
bed 1	12.05 m²	14.0 m
bed 2	9.30 m²	12.7 m
bed 3	8.25 m²	11.6 m
bed 4	7.95 m²	11.8 m
en suite	4.15 m²	8.2 m
landing	5.00 m²	11.3 m
Grand total: 7	51.50 m²	78.2 m

Floor Layout 02 - First
1 : 50