




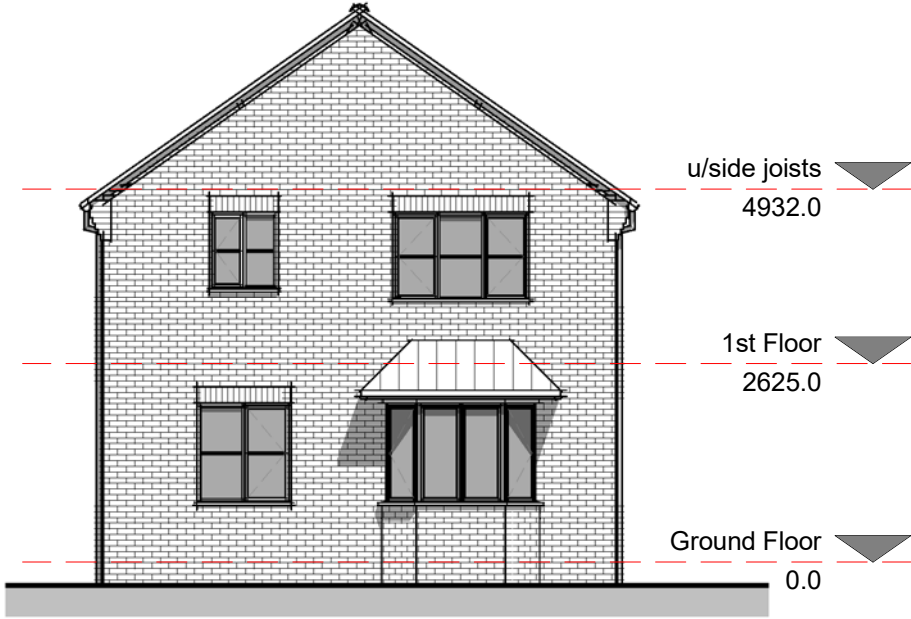


01 - Front
1 : 100

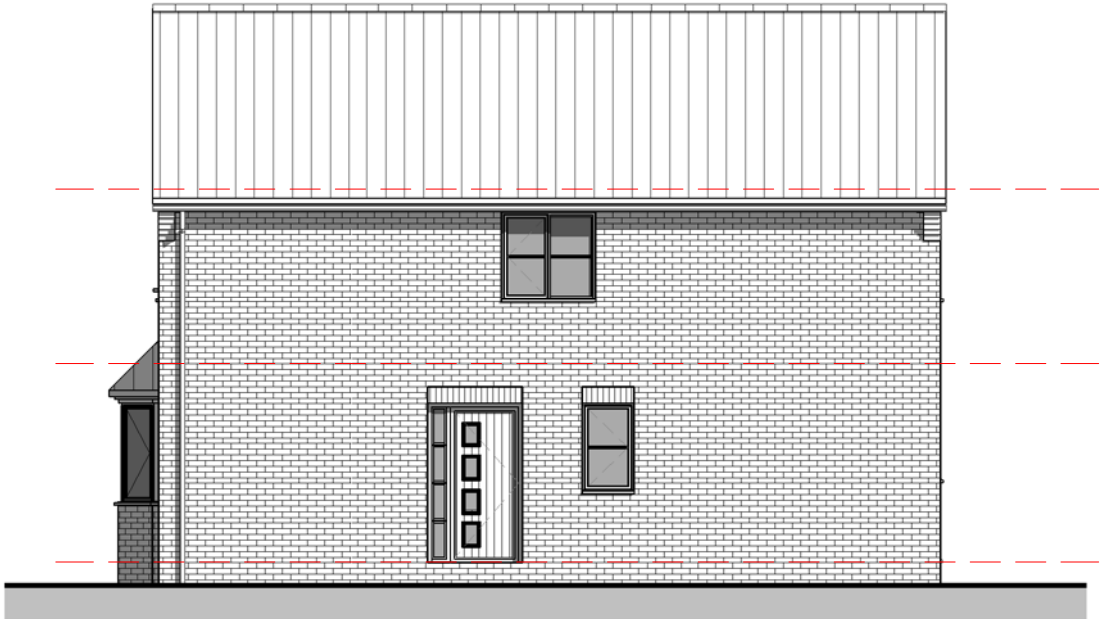

02 - Right Flank
1 : 100

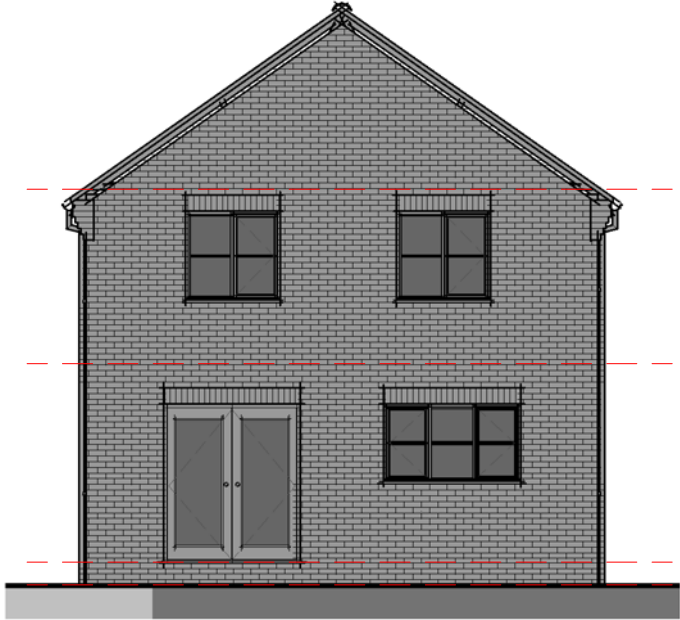

03 - Rear
1 : 100

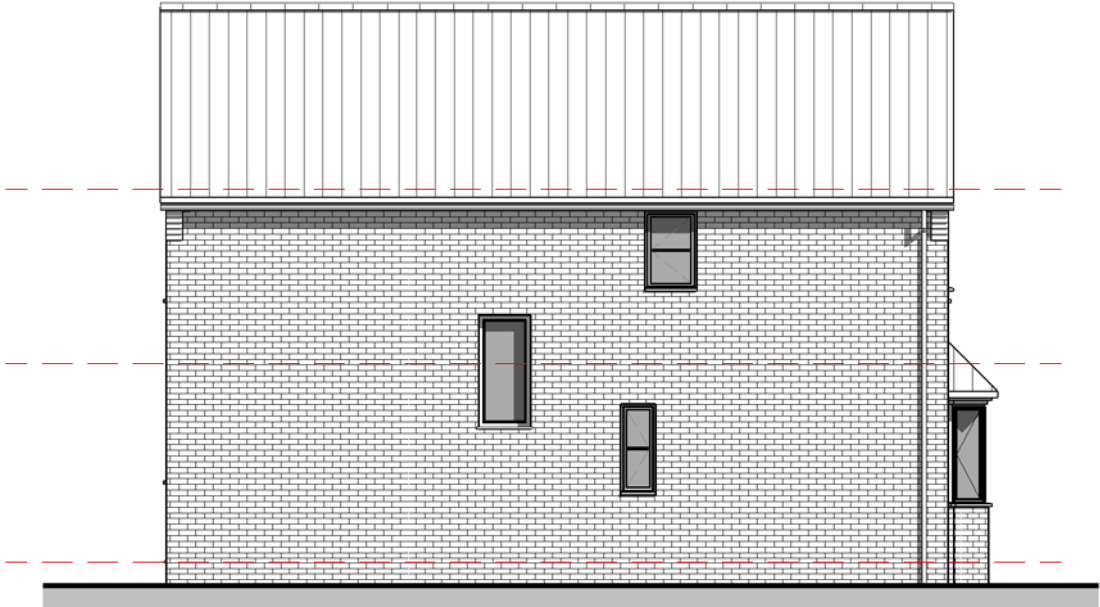

04 - Left Flank
1 : 100

- Facing Brickwork to be Clumber Red by Hanson
- Roof Covering to be Calderdale Dark Grey Concrete Slate by Sandtoft
- White uPVC Windows and Doors
- Black RW Goods
- Black Fascia and Soffits
- Brindle Block Paving