




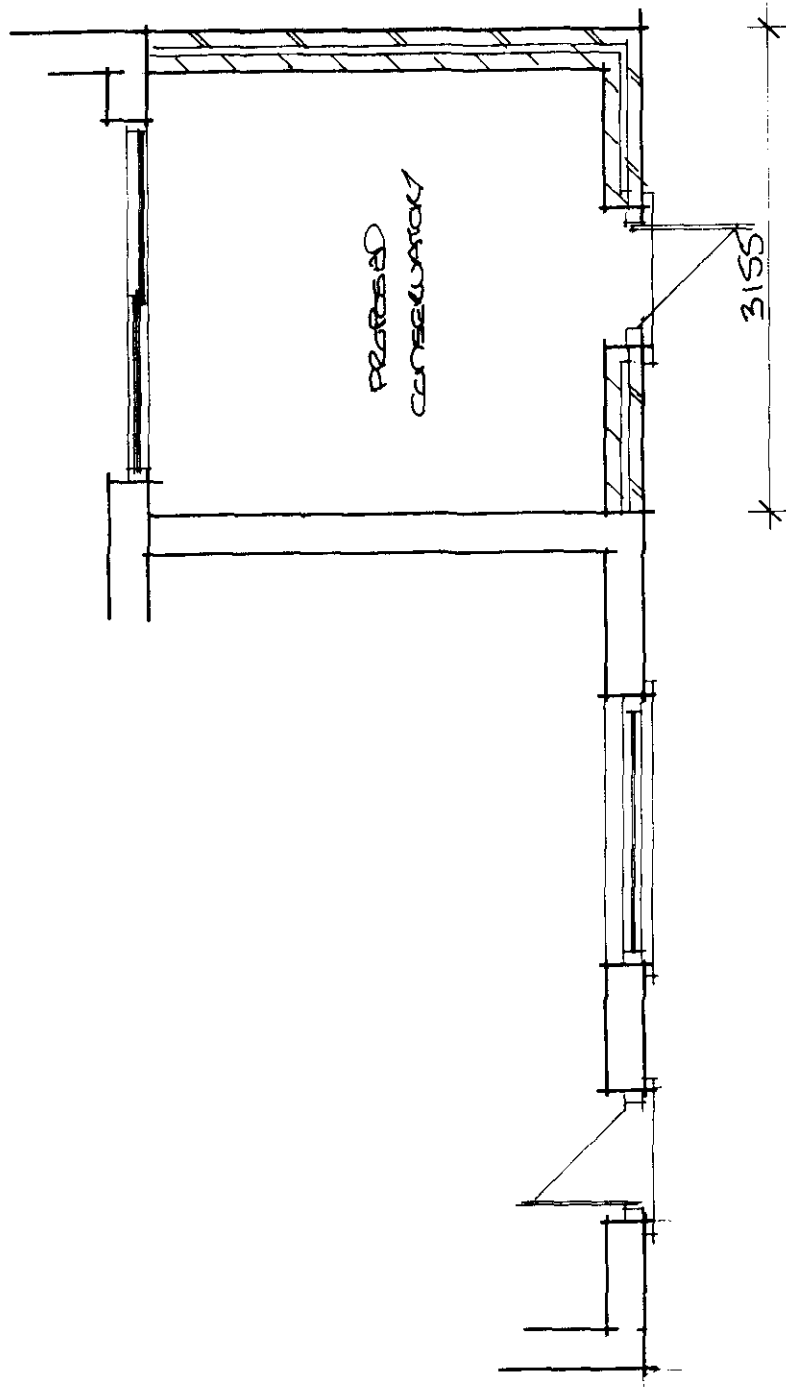


REAR LAYOUT
(SCALE 1:50)

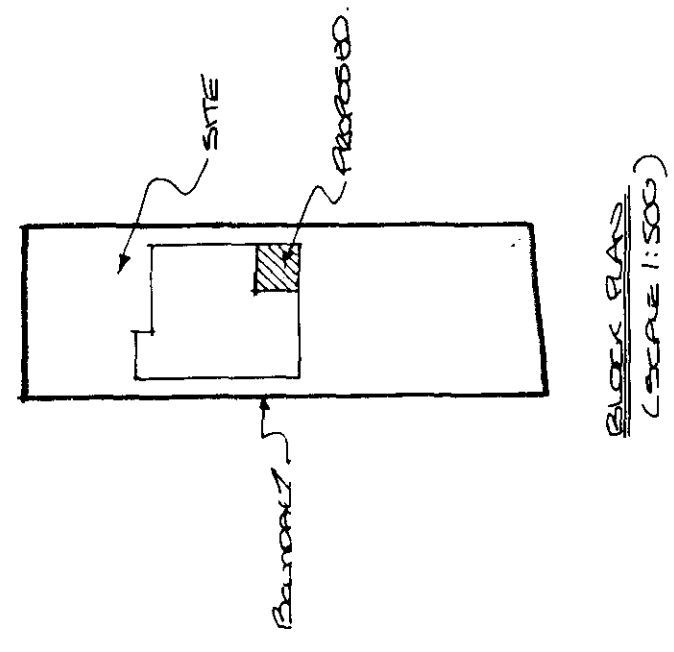


BLOCK PLAN
(SCALE 1:500)

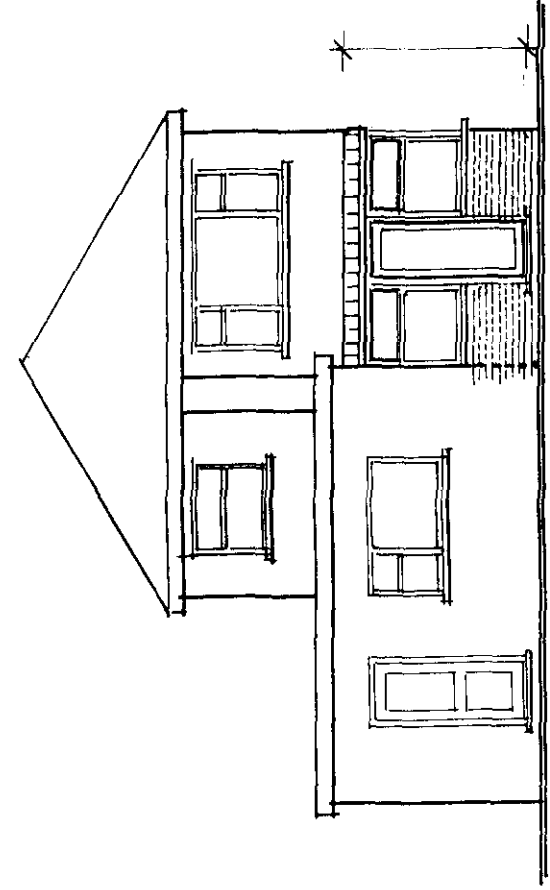

PROPOSED REAR ELEVATION
(SCALE 1:100)

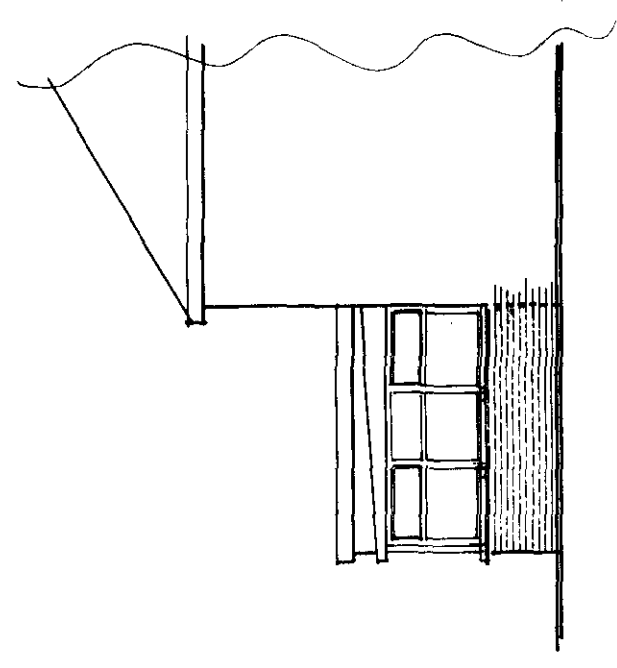

SIDE ELEVATION

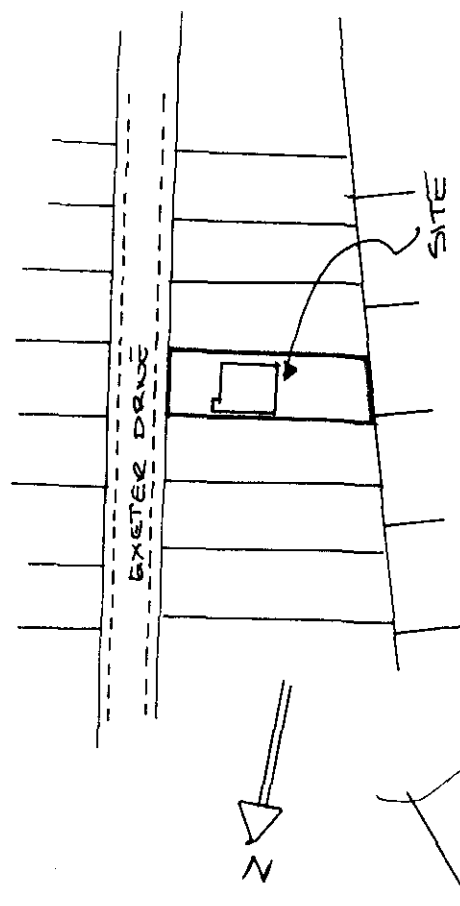

LOCATION PLAN
(SCALE 1:1250)



SHDC	
Development	
04 OCT 2012	1089/02
RS	

PROPOSED CONSERVATORY FOR MR & MRS PREECE, 30 EXETER DRIVE, SPADING, LINGS, PE11 2DY