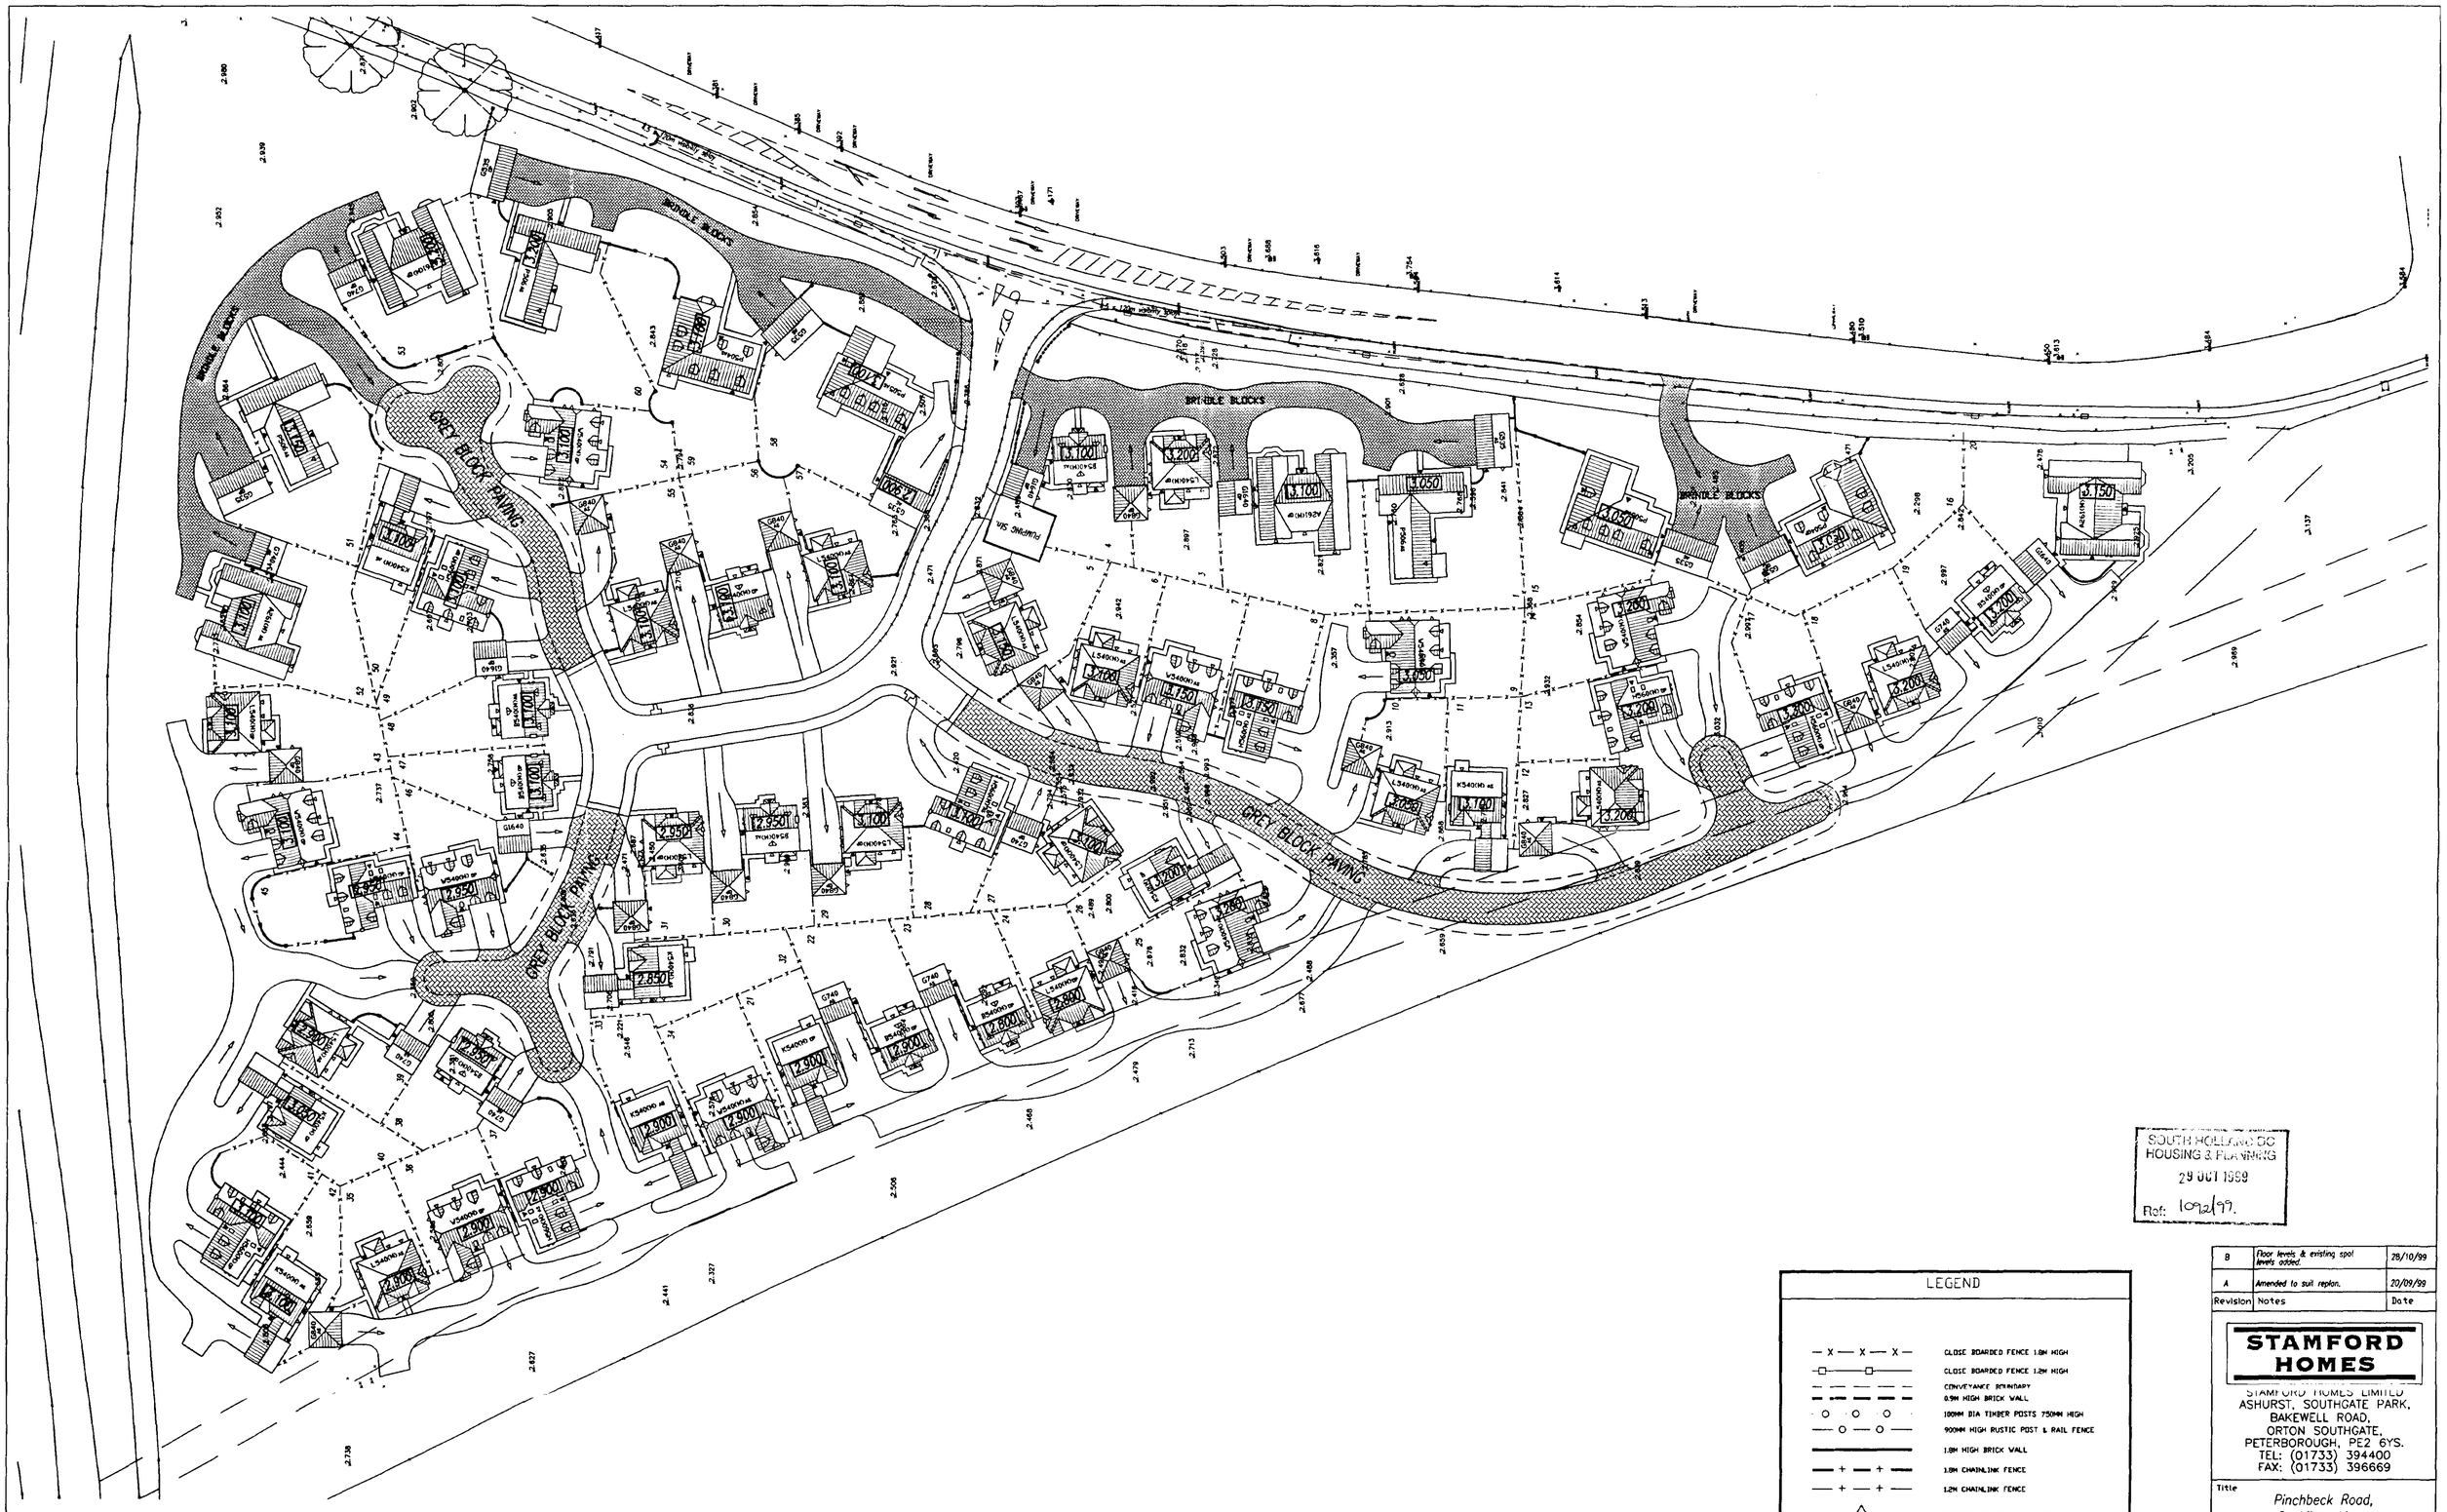


SOUTH HOLLAND DC
HOUSING & PLANNING
29 OCT 1999
Ref: 1092/99.

LEGEND

- CLOSE BOARDED FENCE 1.8M HIGH
- CLOSE BOARDED FENCE 1.2M HIGH
- CONVEYANCE BOUNDARY
- 0.9M HIGH BRICK WALL
- 100MM DIA TIMBER POSTS 750MM HIGH
- 900MM HIGH RUSTIC POST & RAIL FENCE
- 1.8M HIGH BRICK WALL
- 1.8M CHAINLINK FENCE
- 1.2M CHAINLINK FENCE
- POSITION OF EXPOSED WINDOW
- EXTERNAL DOOR POSITION
- PATIO DOOR POSITION
- GARAGE WINDOW POSITION
- DIRECTION OF SLOPE ON DRIVES

Revision	Notes	Date
B	Floor levels & existing spot levels added.	26/10/99
A	Amended to suit replan.	20/09/99

STAMFORD HOMES

STAMFORD HOMES LIMITED
ASHURST, SOUTHGATE PARK,
BAKEWELL ROAD,
ORTON SOUTHGATE,
PETERBOROUGH, PE2 6YS.
TEL: (01733) 394400
FAX: (01733) 396669

Title: *Pinchbeck Road, Spalding, Lincs.*

Dwg.: *Hard Landscaping*

Date	Drawn	Scale	Checked
27/07/99	MC	1:500	PC

Dwg. No. SH/313/10 B