



This lettering is the minimum size to be used on A2 size drawings for microfilm reproduction purposes.

Any drawing errors or divergencies should be referred to the originator.

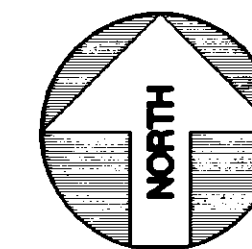

OPEN
BOUNDARY

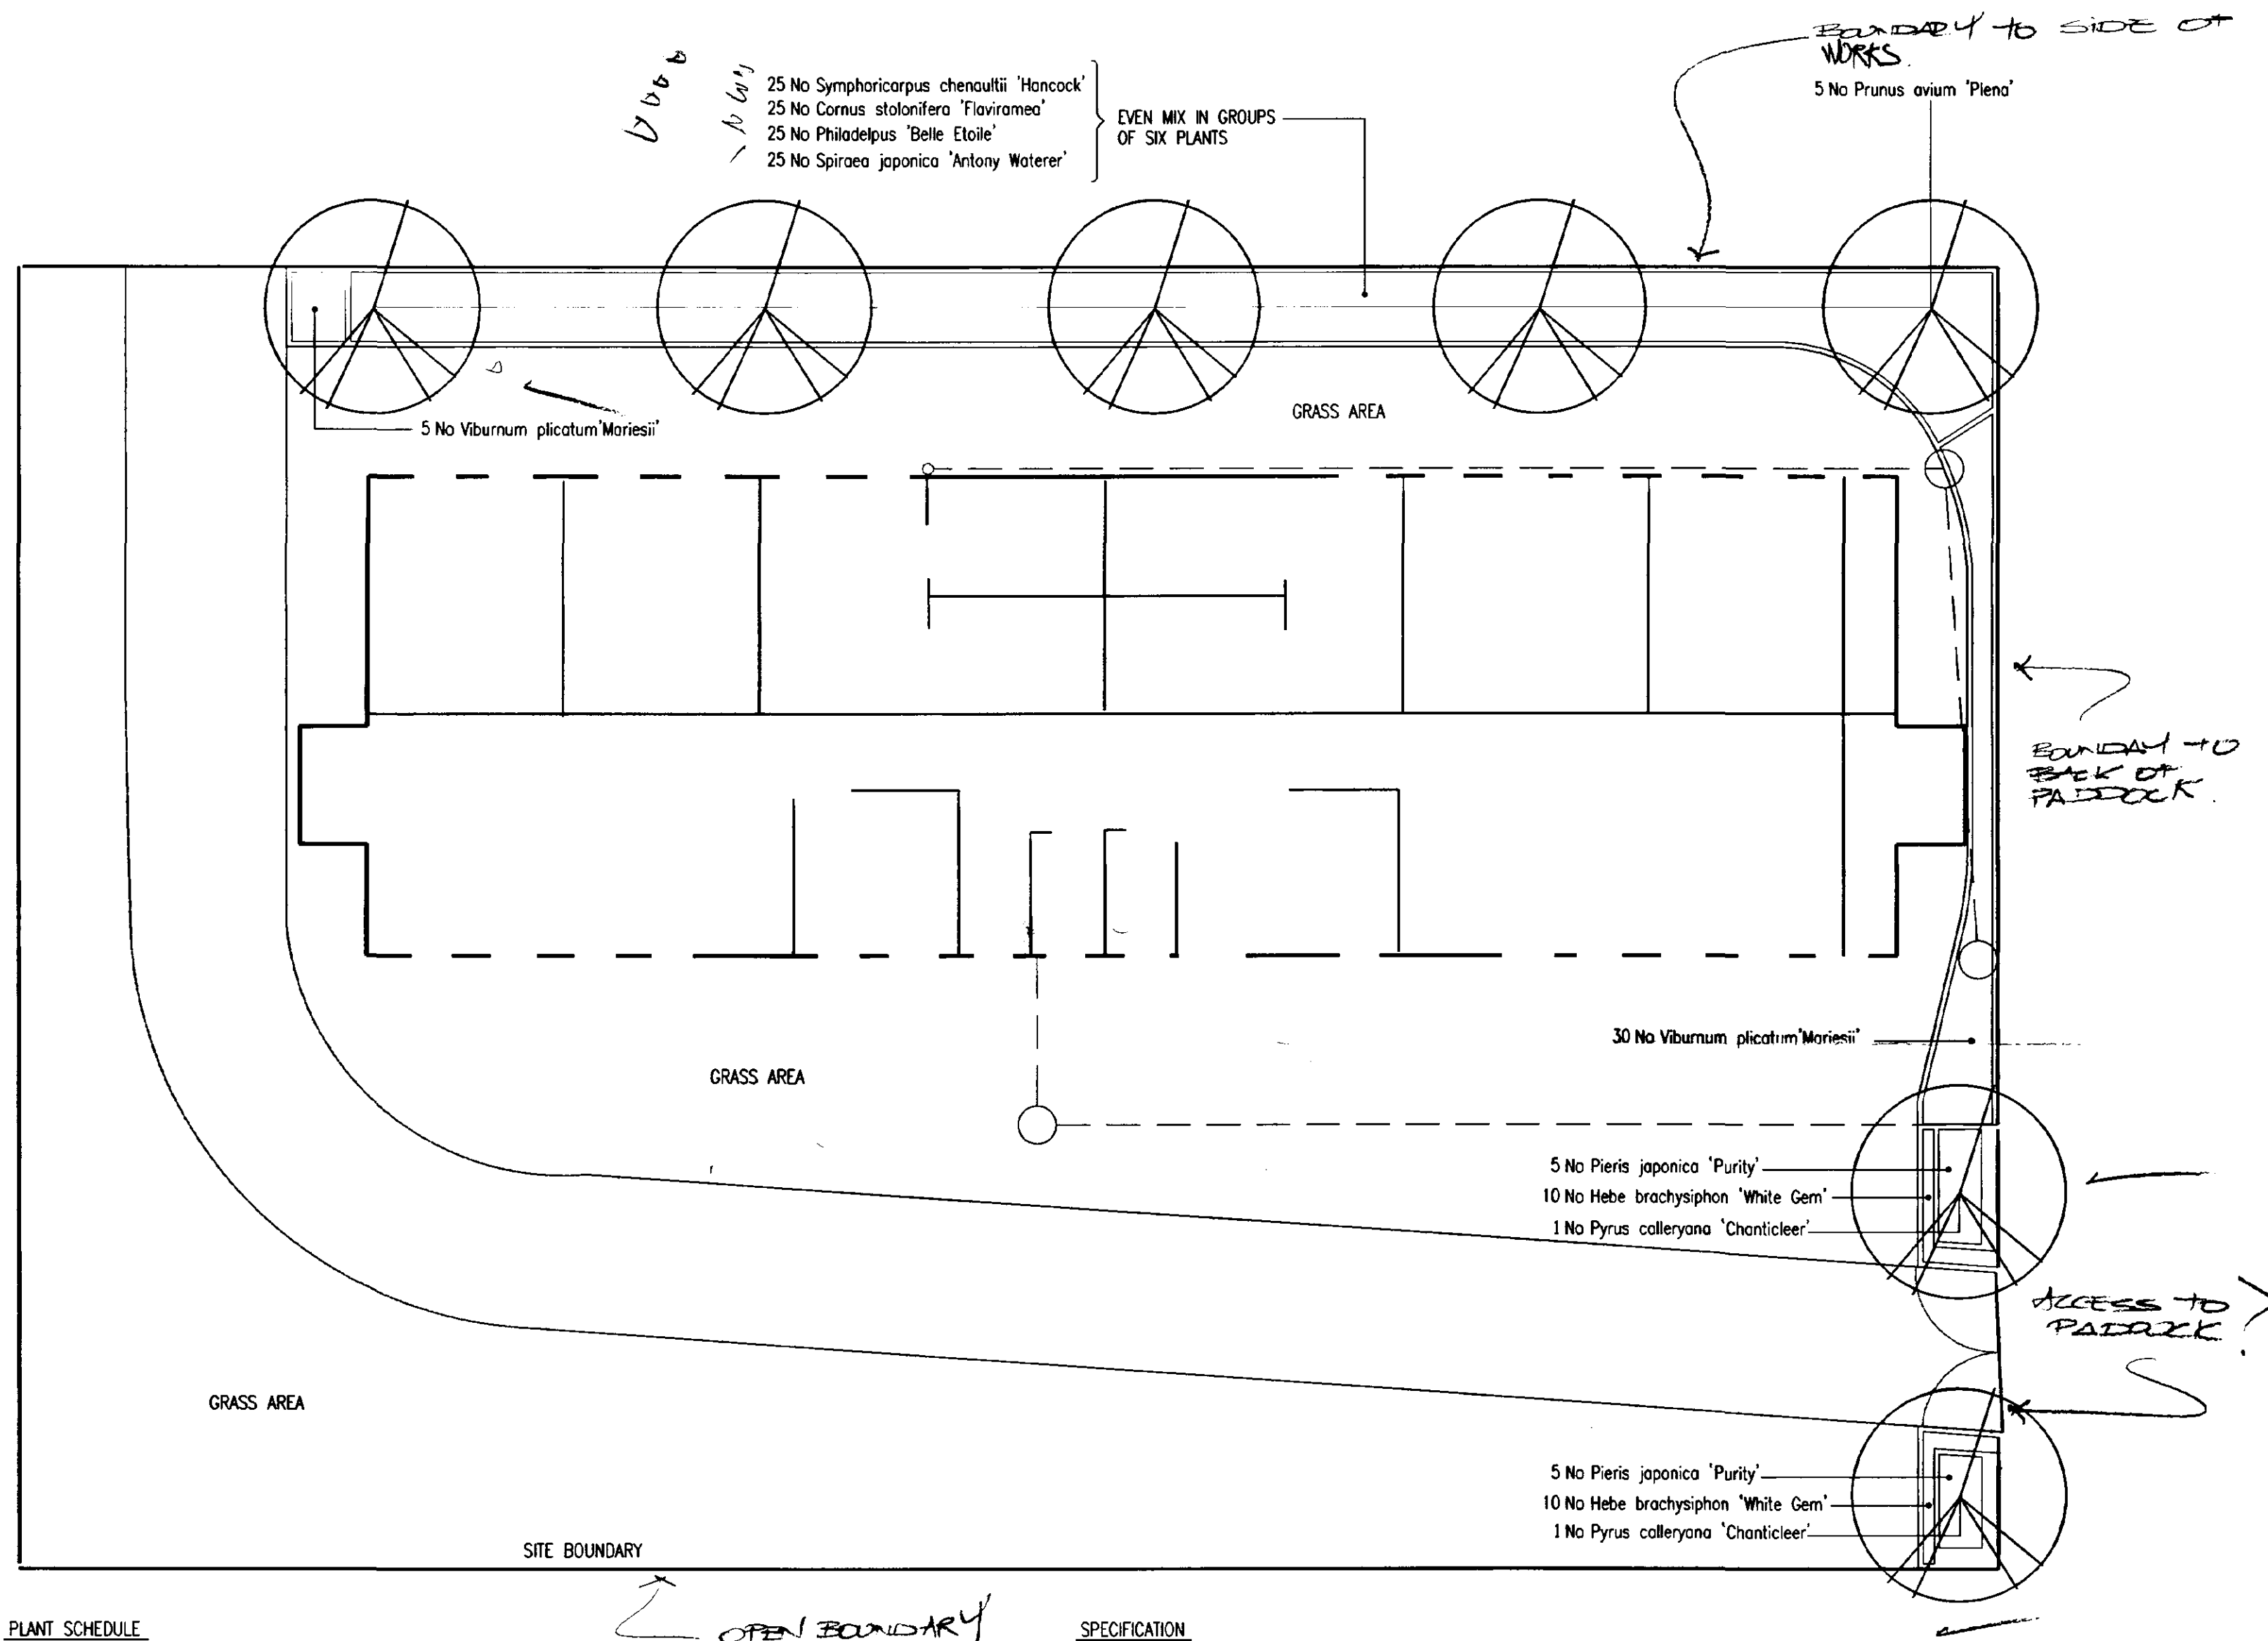

PLANT SCHEDULE

TREES

2 NO. PYRUS CALLERYANA 'CHANTICLEER' 14-16 EX. HVY. STD.
5 NO. PRUNUS AVIUM 14-16 EX. HVY. STD.

SHRUBS

25 NO. CORNUS STOLONIFERA 'FLAVIRAMEA' D
20 NO. HEBE BRACHYSIPHON 'WHITE GEM' E
25 NO. PHILADELPHUS 'BELLE ETOILE' D
10 NO. PIERIS JAPONICA 'PURITY' E
25 NO. SPIRAEA JAPONICA 'ANTHONY WATERER' D
25 NO. SYMPHORICARPUS CHENAULTII 'HANCOCK' D
35 NO. VIBURNUM PLICATUM 'MARIESII' D

CONTAINER VOLUME

3 LTR. POT
2 LTR. POT
3 LTR. POT
2 LTR. POT
2 LTR. POT
2 LTR. POT
3 LTR. POT

HT./SPREAD

60 - 90
20 - 40
45 - 60
20 - 30
30 - 40
30 - 40
40 - 45

SPECIFICATION

SHRUB AREAS

- KILL ALL EXISTING GRASS & WEEDS
- FULLY ROTAVATE TOPSOIL TO 300mm MIN. DEPTH
- APPLY 75mm COMPOST TO SHRUB AREAS AND FULLY ROTAVATE IN (80sq.m)
- FERTILIZE PLANTING AREA WITH ENMAG @ 35 g/sq. m
- STAKE ALL TREES
- COMPOSTED BARK MULCH @ 75mm DEPTH (AREA COVERAGE 80 sq.m.)
- 12 MONTHS DEFECTS LIABILITY PERIOD
- ALL PLANT MATERIAL TO BE OBTAINED FROM:
CROWDERS NURSERIES, LINCOLN ROAD, HORNCastle, LINCOLNSHIRE LN9 5LZ

GRASS REINSTATEMENT

- IMPORT TOPSOIL WHERE REQUIRED. MIN. TOPSOIL DEPTH SHOULD BE 150mm
- STONE PICK AND ROTAVATE EXISTING TOPSOIL
- LEVEL AND CULTIVATE TO PREPARE SEED BED
- GRASS SEED (BRITISH SEED HOUSES MIX A19) @ 35 gm/sq. m
- ENSURE SUFFICIENT WATER DURING ESTABLISHMENT
- TOTAL GRASS AREA 430 sq.m.
- ALLOW FOR 12 NO. CUTS.

DESCRIPTION

REVISION	DRAWN BY	AUTHORISED	DATE
----------	----------	------------	------

DRAWING RECORD

BUILDING DESIGN PARTNERSHIP

38 CARVER STREET

SHEFFIELD S1 4FY

TELEPHONE 0114 273 1641

FAX 0114 270 1878

JOB TITLE

ACF/ATC ACCOMMODATION
SPALDING, LINCOLNSHIRE

DRAWING TITLE

PLANTING PLAN

SCALE	DRAWN BY	DATE
1:100 @ A2	SAA	21.11.96

JOB NUMBER	DRAWING NUMBER	REVISION
------------	----------------	----------

H1706	SKL100	
-------	--------	--

