



50960727 - SPALDING

Brand Enhancement Programme



SITE SCHEME PHOTO VISUALS




SITE MAP



SIGN ELEVATIONS

SIGN 1 - 6

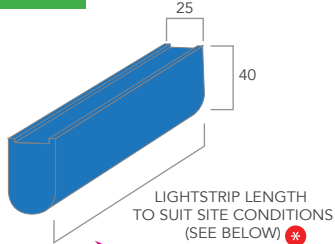

KEYLINE DETAIL: LOW POWER CONSUMPTION, EXTRUDED LED LIGHTLINE DETAIL LOCATED OUTSIDE BRANCH.

WINDOW LENGTHS

- SIGN 1 - 1282
- SIGN 2 - 1264
- SIGN 3 - 1262
- SIGN 4 - 1698
- SIGN 5 - 1613
- SIGN 6 - 1708

ADDITIONAL NOTE

LISTED BRANCH
EXISTING 3 WORDMARKS AND PROJECTING SIGNS TO REMAIN IN SITU.
BLUE (TO MATCH PMS 2728) SELF ADHESIVE VINYL TO BE APPLIED TO GLAZING AREA SURROUNDING ATM AND WINDOW ON DOUBLE ST.
VINYL TO BE APPLIED TO GLAZING INSIDE OF BRANCH.



© Copyright 2015 Merson Signs Ltd.

PLEASE REFER TO SIGN MANUAL FOR INDIVIDUAL SIGN SPECIFICATION

50960727 - SPALDING. 24/25 BRIDGE STREET, LINCOLNSHIRE, PE11 1XG


SCALE @ A3: NTS

REV A

ALL SIZES ARE IN MILLIMETRES



SECTION THROUGH DETAIL

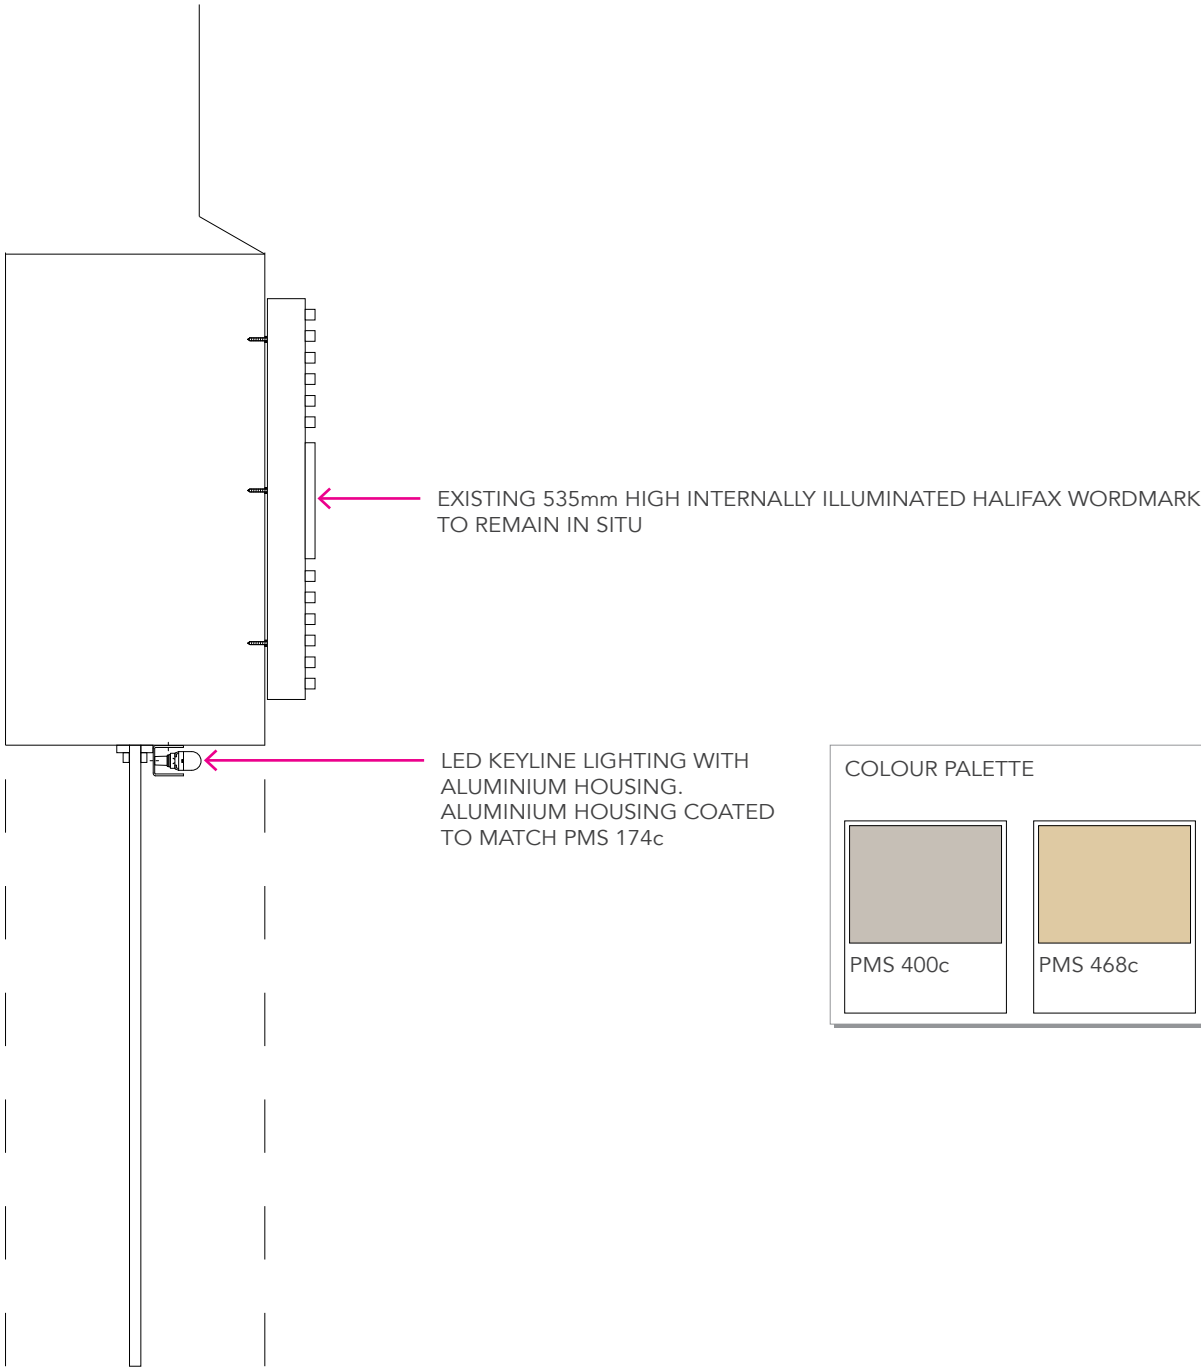

COLOUR PALETTE

PMS 400c	PMS 468c	PMS 7522c	PMS 174c	PMS COOL GRAY 10c	WHITE

SCALE 1:10 @ A3