






SIGN ELEVATIONS

SIGN 1 & 2

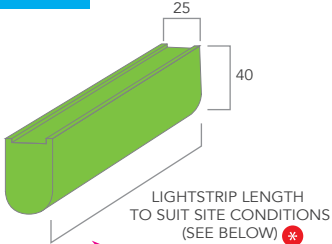


KEYLINE DETAIL: LOW POWER CONSUMPTION, EXTRUDED LED LIGHTLINE DETAIL LOCATED OUTSIDE BRANCH TO STONEWORK DETAIL. POSSIBLE BESPOKE FIXING METHOD REQUIRED.

WINDOW LENGTHS

SIGN 1 - 4898/8660mm (101mm DOWNPIPE IN BETWEEN)
SIGN 2 - 10815mm IN TOTAL

SIGN 3

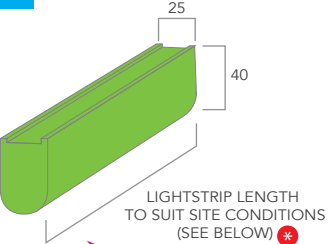

KEYLINE DETAIL: LOW POWER CONSUMPTION, EXTRUDED LED LIGHTLINE DETAIL LOCATED OUTSIDE BRANCH TO STONEWORK DETAIL ON CORNER ABOVE DOOR. POSSIBLE BESPOKE FIXING METHOD REQUIRED.

WINDOW LENGTHS

SIGN 3 - CURVE LENGTH TBC LIGHTING TO BREAK IN MIDDLE WHERE DECORATIVE STONE MEETS

ADDITIONAL NOTE

LISTED BRANCH EXISTING 3NO. SETS OF 200MM HIGH NON ILLUMINATED LETTERS TO REMAIN IN SITU. GREEN (TO MATCH 7483C) SELF ADHESIVE VINYL TO BE APPLIED TO WHITE VINYL ABOVE ENTRANCE DOOR. EXISTING 2NO. PROJECTING SIGNS TO REMAIN IN SITU.

