
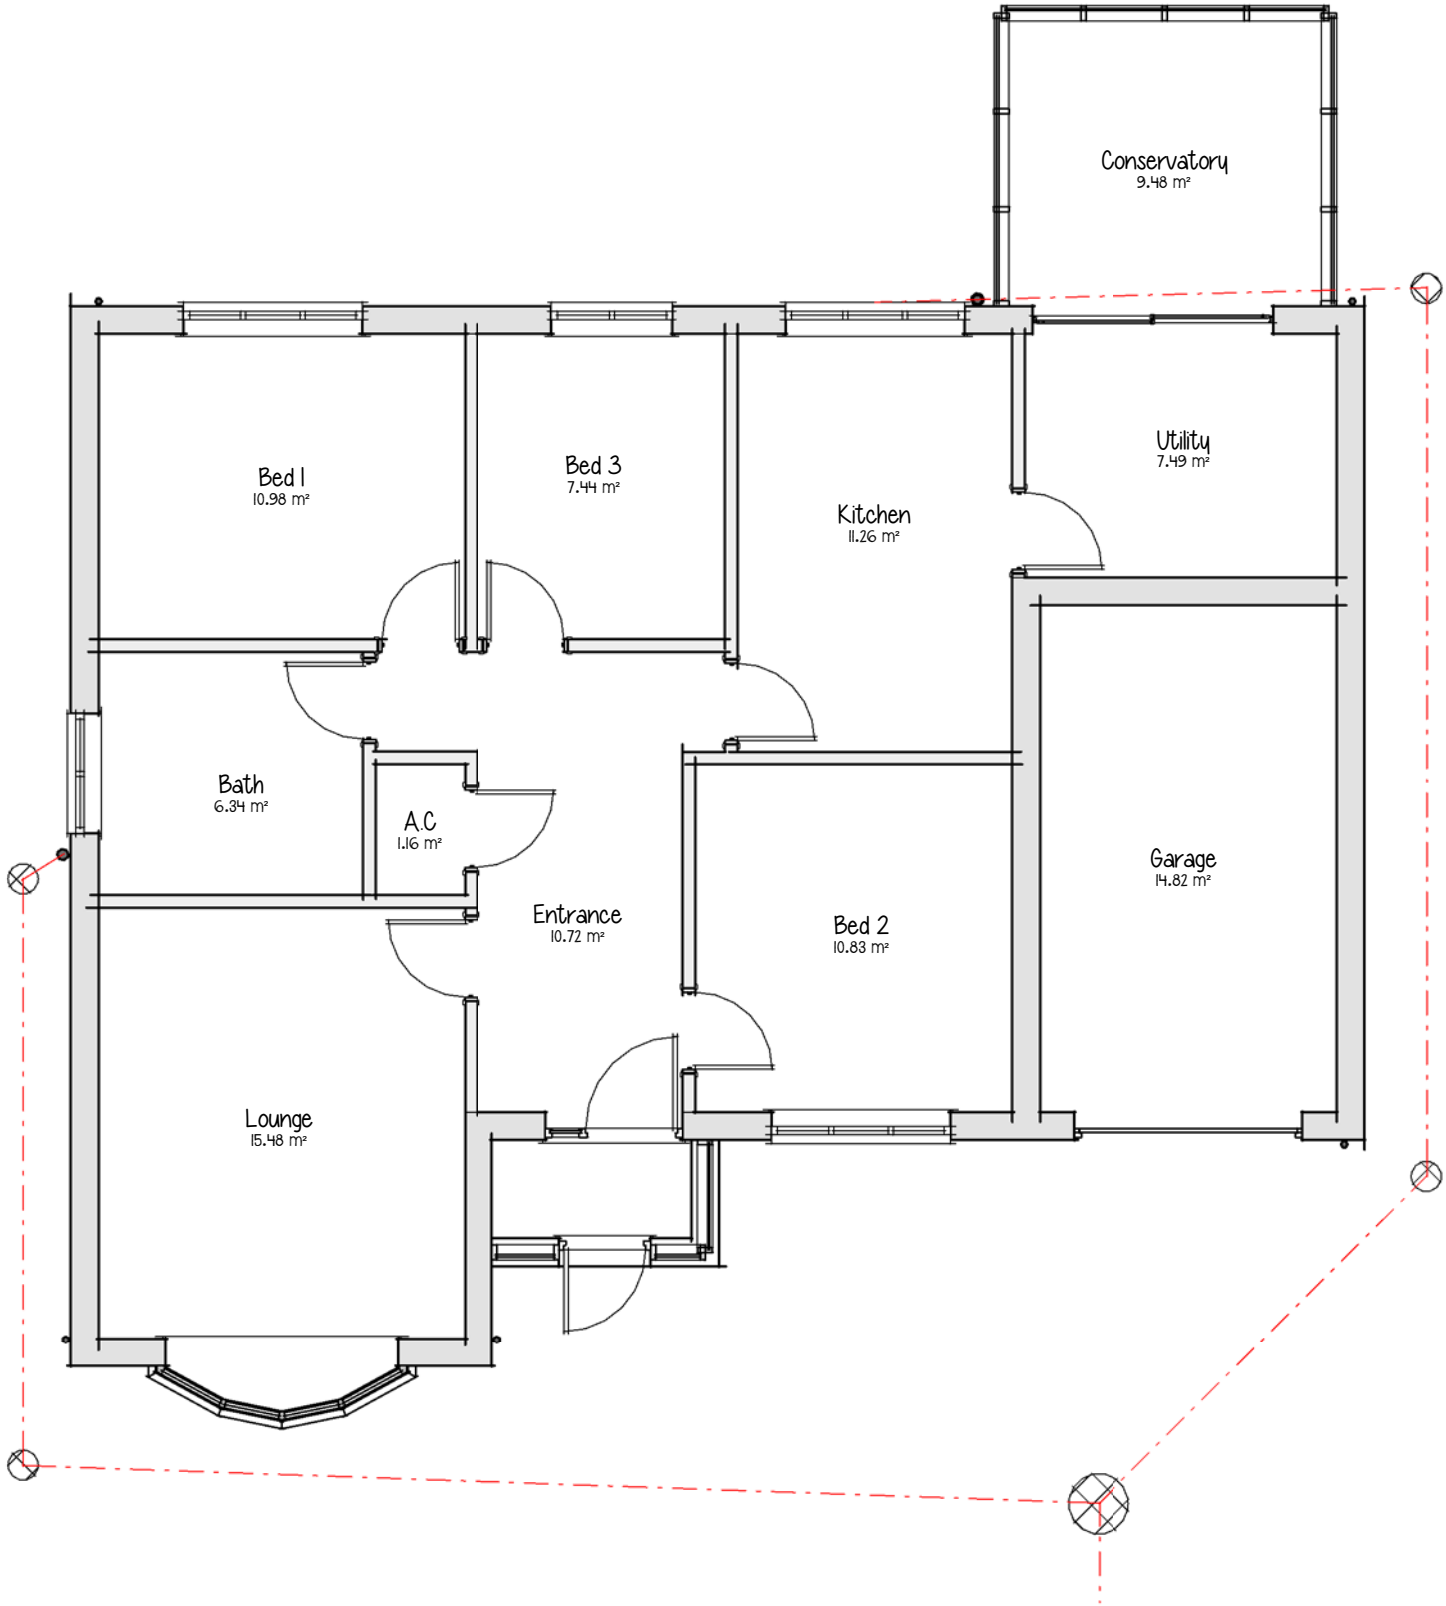


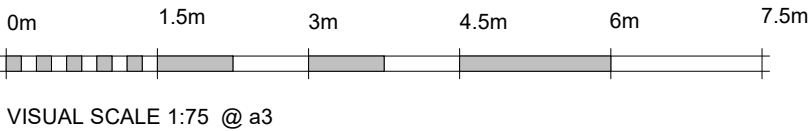

10 - Existing Ground Floor Schedule		
Name	Area	Perimeter
<i>A.C</i>	<i>1.16 m²</i>	<i>4.4 m</i>
<i>Bath</i>	<i>6.34 m²</i>	<i>10.1 m</i>
<i>Bed 1</i>	<i>10.98 m²</i>	<i>13.3 m</i>
<i>Bed 2</i>	<i>10.83 m²</i>	<i>13.2 m</i>
<i>Bed 3</i>	<i>7.44 m²</i>	<i>11.0 m</i>
<i>Conservatory</i>	<i>9.48 m²</i>	<i>12.3 m</i>
<i>Entrance</i>	<i>10.72 m²</i>	<i>16.1 m</i>
<i>Garage</i>	<i>14.82 m²</i>	<i>16.0 m</i>
<i>Kitchen</i>	<i>11.26 m²</i>	<i>13.7 m</i>
<i>Lounge</i>	<i>15.48 m²</i>	<i>15.8 m</i>
<i>Utility</i>	<i>7.49 m²</i>	<i>11.0 m</i>
Grand total: 11	106.01 m ²	136.8 m