


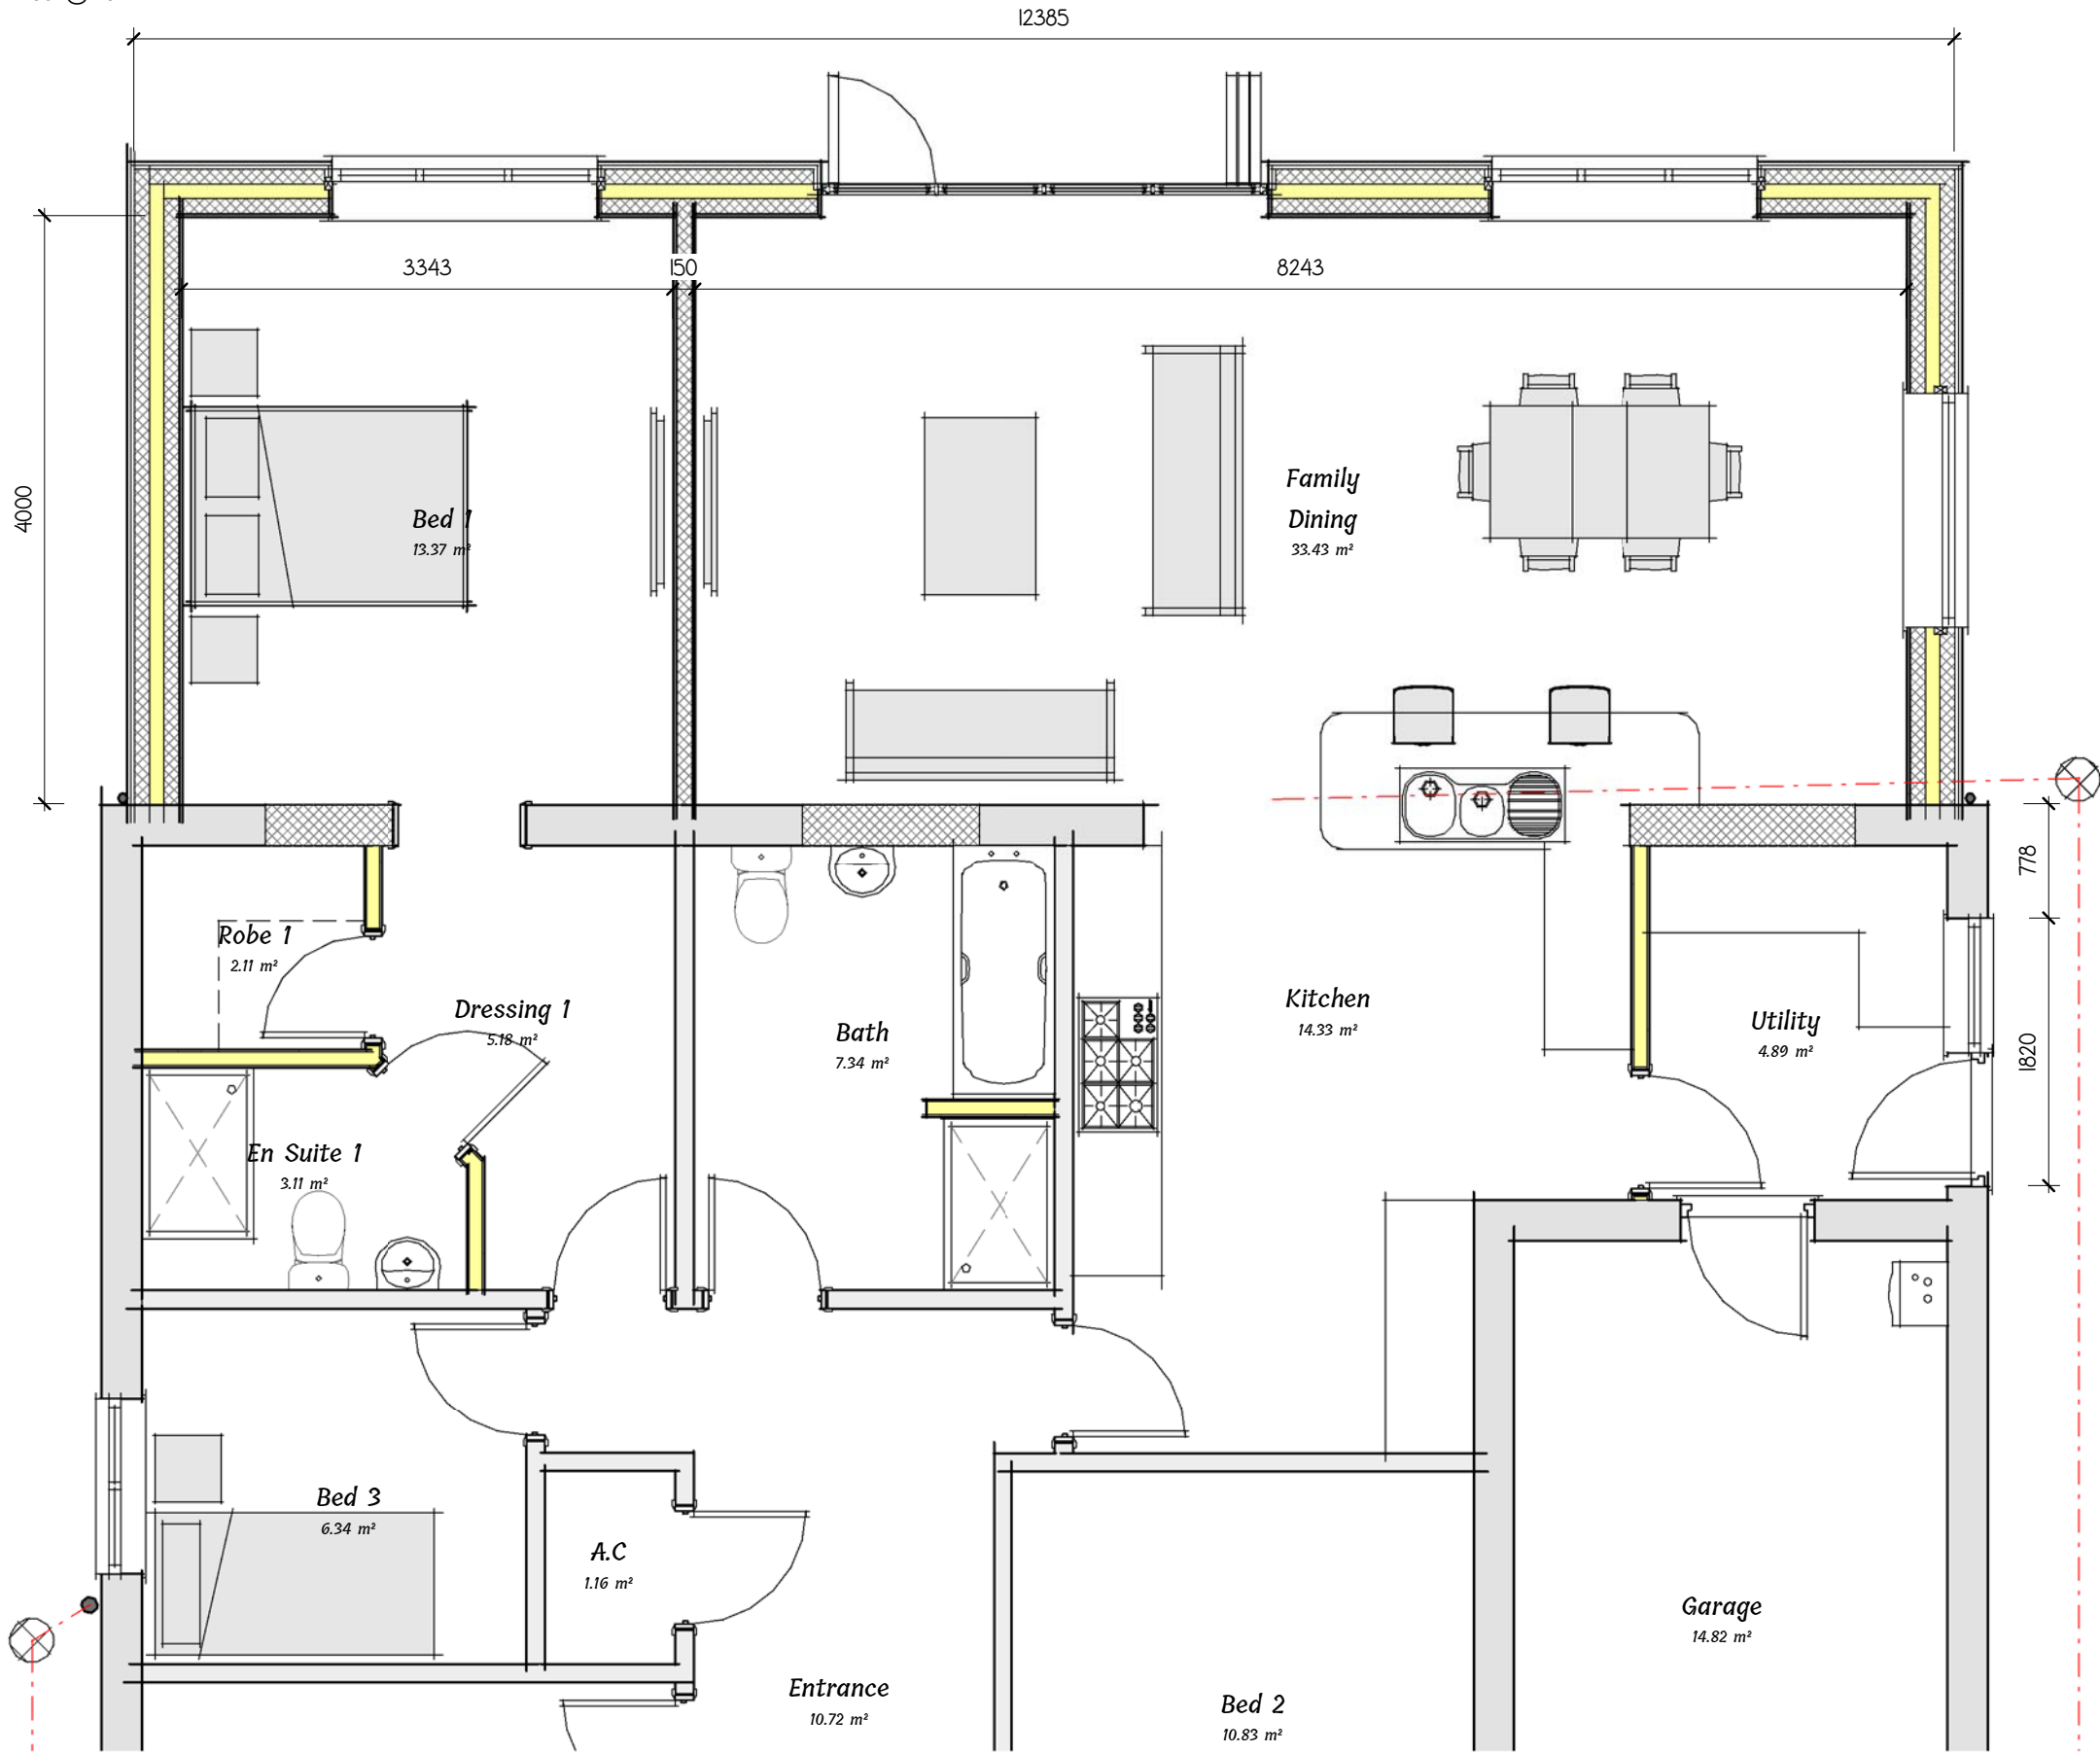

VISUAL SCALE 1:50 @ a3



11 - Proposed Ground Floor Schedule		
Name	Area	Perimeter
Bath	7.34 m ²	12.7 m
Bed 1	13.37 m ²	14.7 m
Bed 3	6.34 m ²	10.1 m
Dressing 1	5.18 m ²	9.6 m
En Suite 1	3.11 m ²	7.1 m
Family Dining	33.43 m ²	24.8 m
Robe 1	2.11 m ²	5.8 m
Utility	4.89 m ²	8.9 m
Grand total: 8	75.76 m ²	93.6 m