


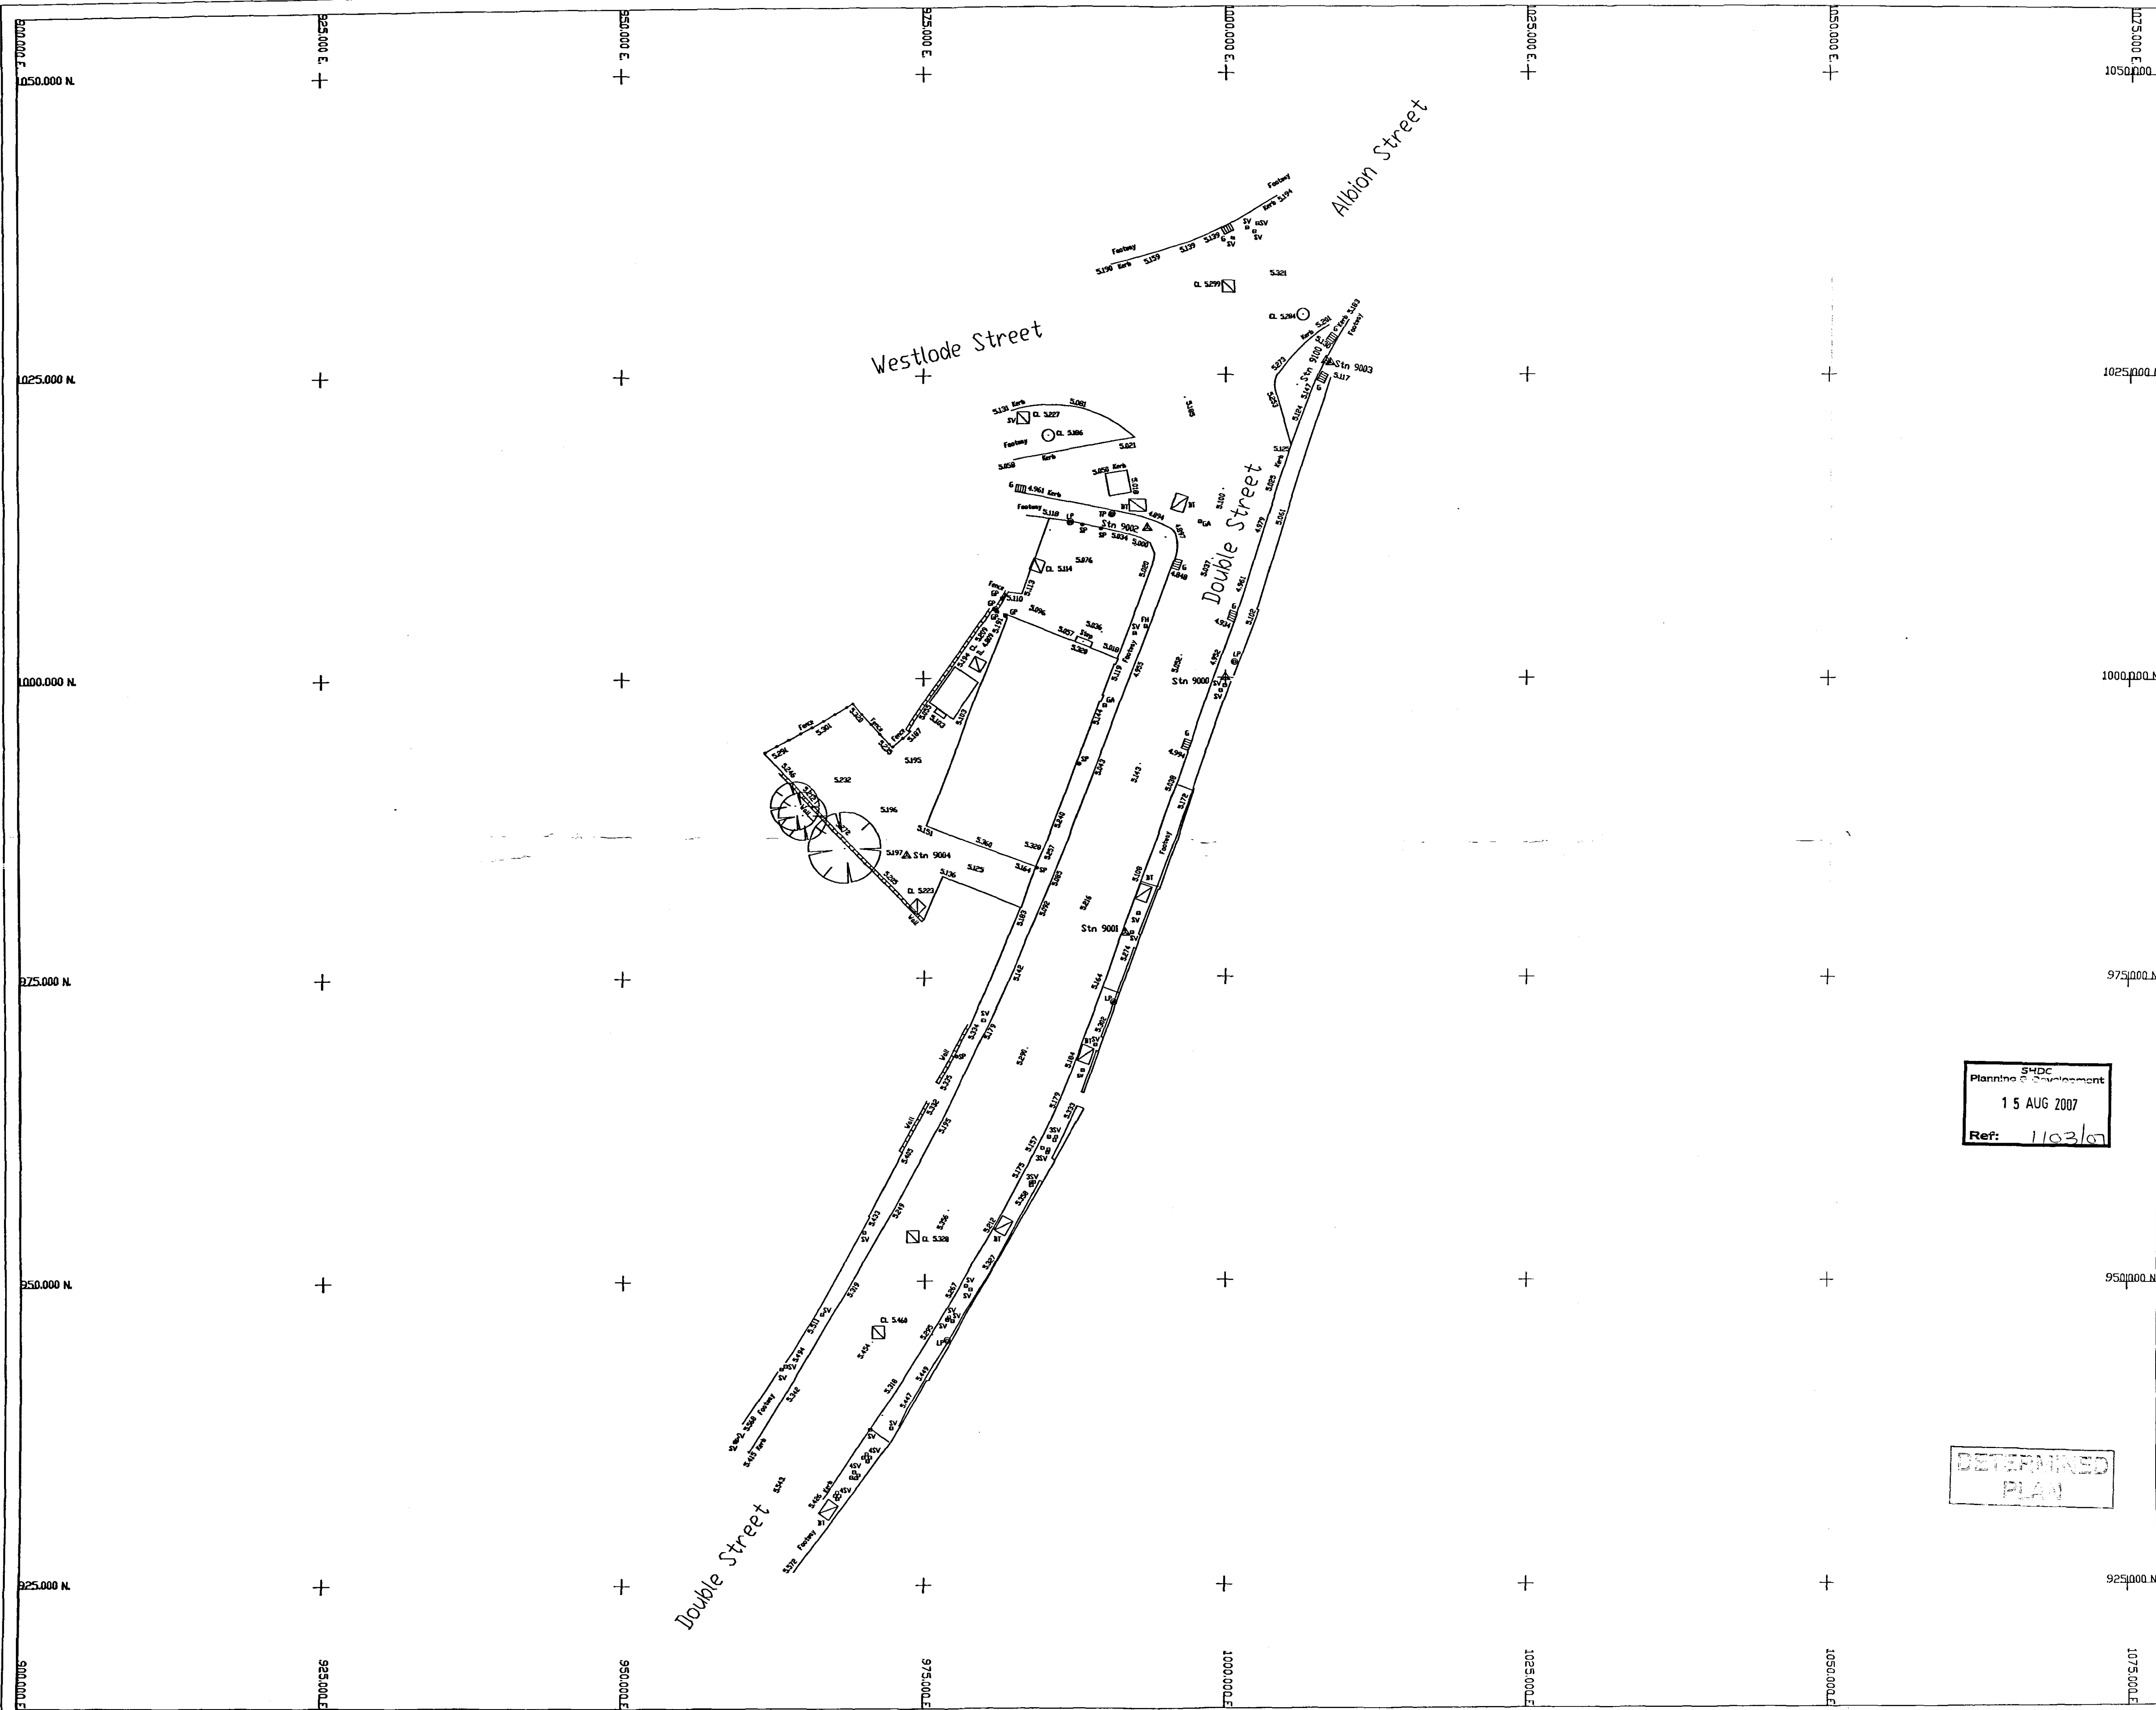

KEY

- BUILDING
- FENCE
- HERSE
- OVERHEAD ELECTRIC
- UNDERGROUND ELECTRIC
- SEWER
- STORM LINE
- FIXED LINE
- TELECOM LINE
- GAS LINE
- KERB
- WALL
- CABLE TV
- WATER MAIN
- GP GATE POST
- POST
- W. BOLLARD
- SP. SIGN POST
- CHIMNEY
- G. GULLY
- RD. KERB OFFSET
- 2V STOP VALVE
- WM WATER METER
- FM FIRE HYDRANT
- WF WASHDOWN POST
- GA GAS VALVE
- EL ELECTRIC BOX
- IP ELECTRIC POLE
- TP TELEPHONE POLE
- BT BRITISH TELECOM BOX
- LP LAMP POST

NOTES

- Survey plotted to assumed local metric grid.
- All levels related to USBM, 5.84M.

Ref	Eastings	Northing	Height
9000	1000.000	1000.000	5.027
9001	995.673	978.669	5.222
9002	993.498	1012.323	4.971
9003	1000.665	1026.008	5.165
9004	973.557	985.360	5.197
9110	1008.316	1026.378	5.173

Rev	Amendments	Date

Client

OGLESBY & LIMB

Project Title

DOUBLE STREET
SPALDING
LINCOLNSHIRE

Drawing Title

OGL SURVEY

Scale	Date
1 : 250	23 JAN 2007

Drawing No	Rev
AS1456/1	

CAD Title	Edi Title
DALSPDOU	DWG 4561

Drawn By	Checked By
D.J.SMITH	

AXIS SURVEYS LTD.
CHARTERED LAND SURVEYORS

10 SYCAMORE DRIVE
LOUTH
LINCOLNSHIRE
LN11 8RT

TEL: (01507) 606397
FAX: (01507) 354050

Stamp:
S4DC
Planning & Development
15 AUG 2007
Ref: 1103/07