


**DETERMINED
PLAN**

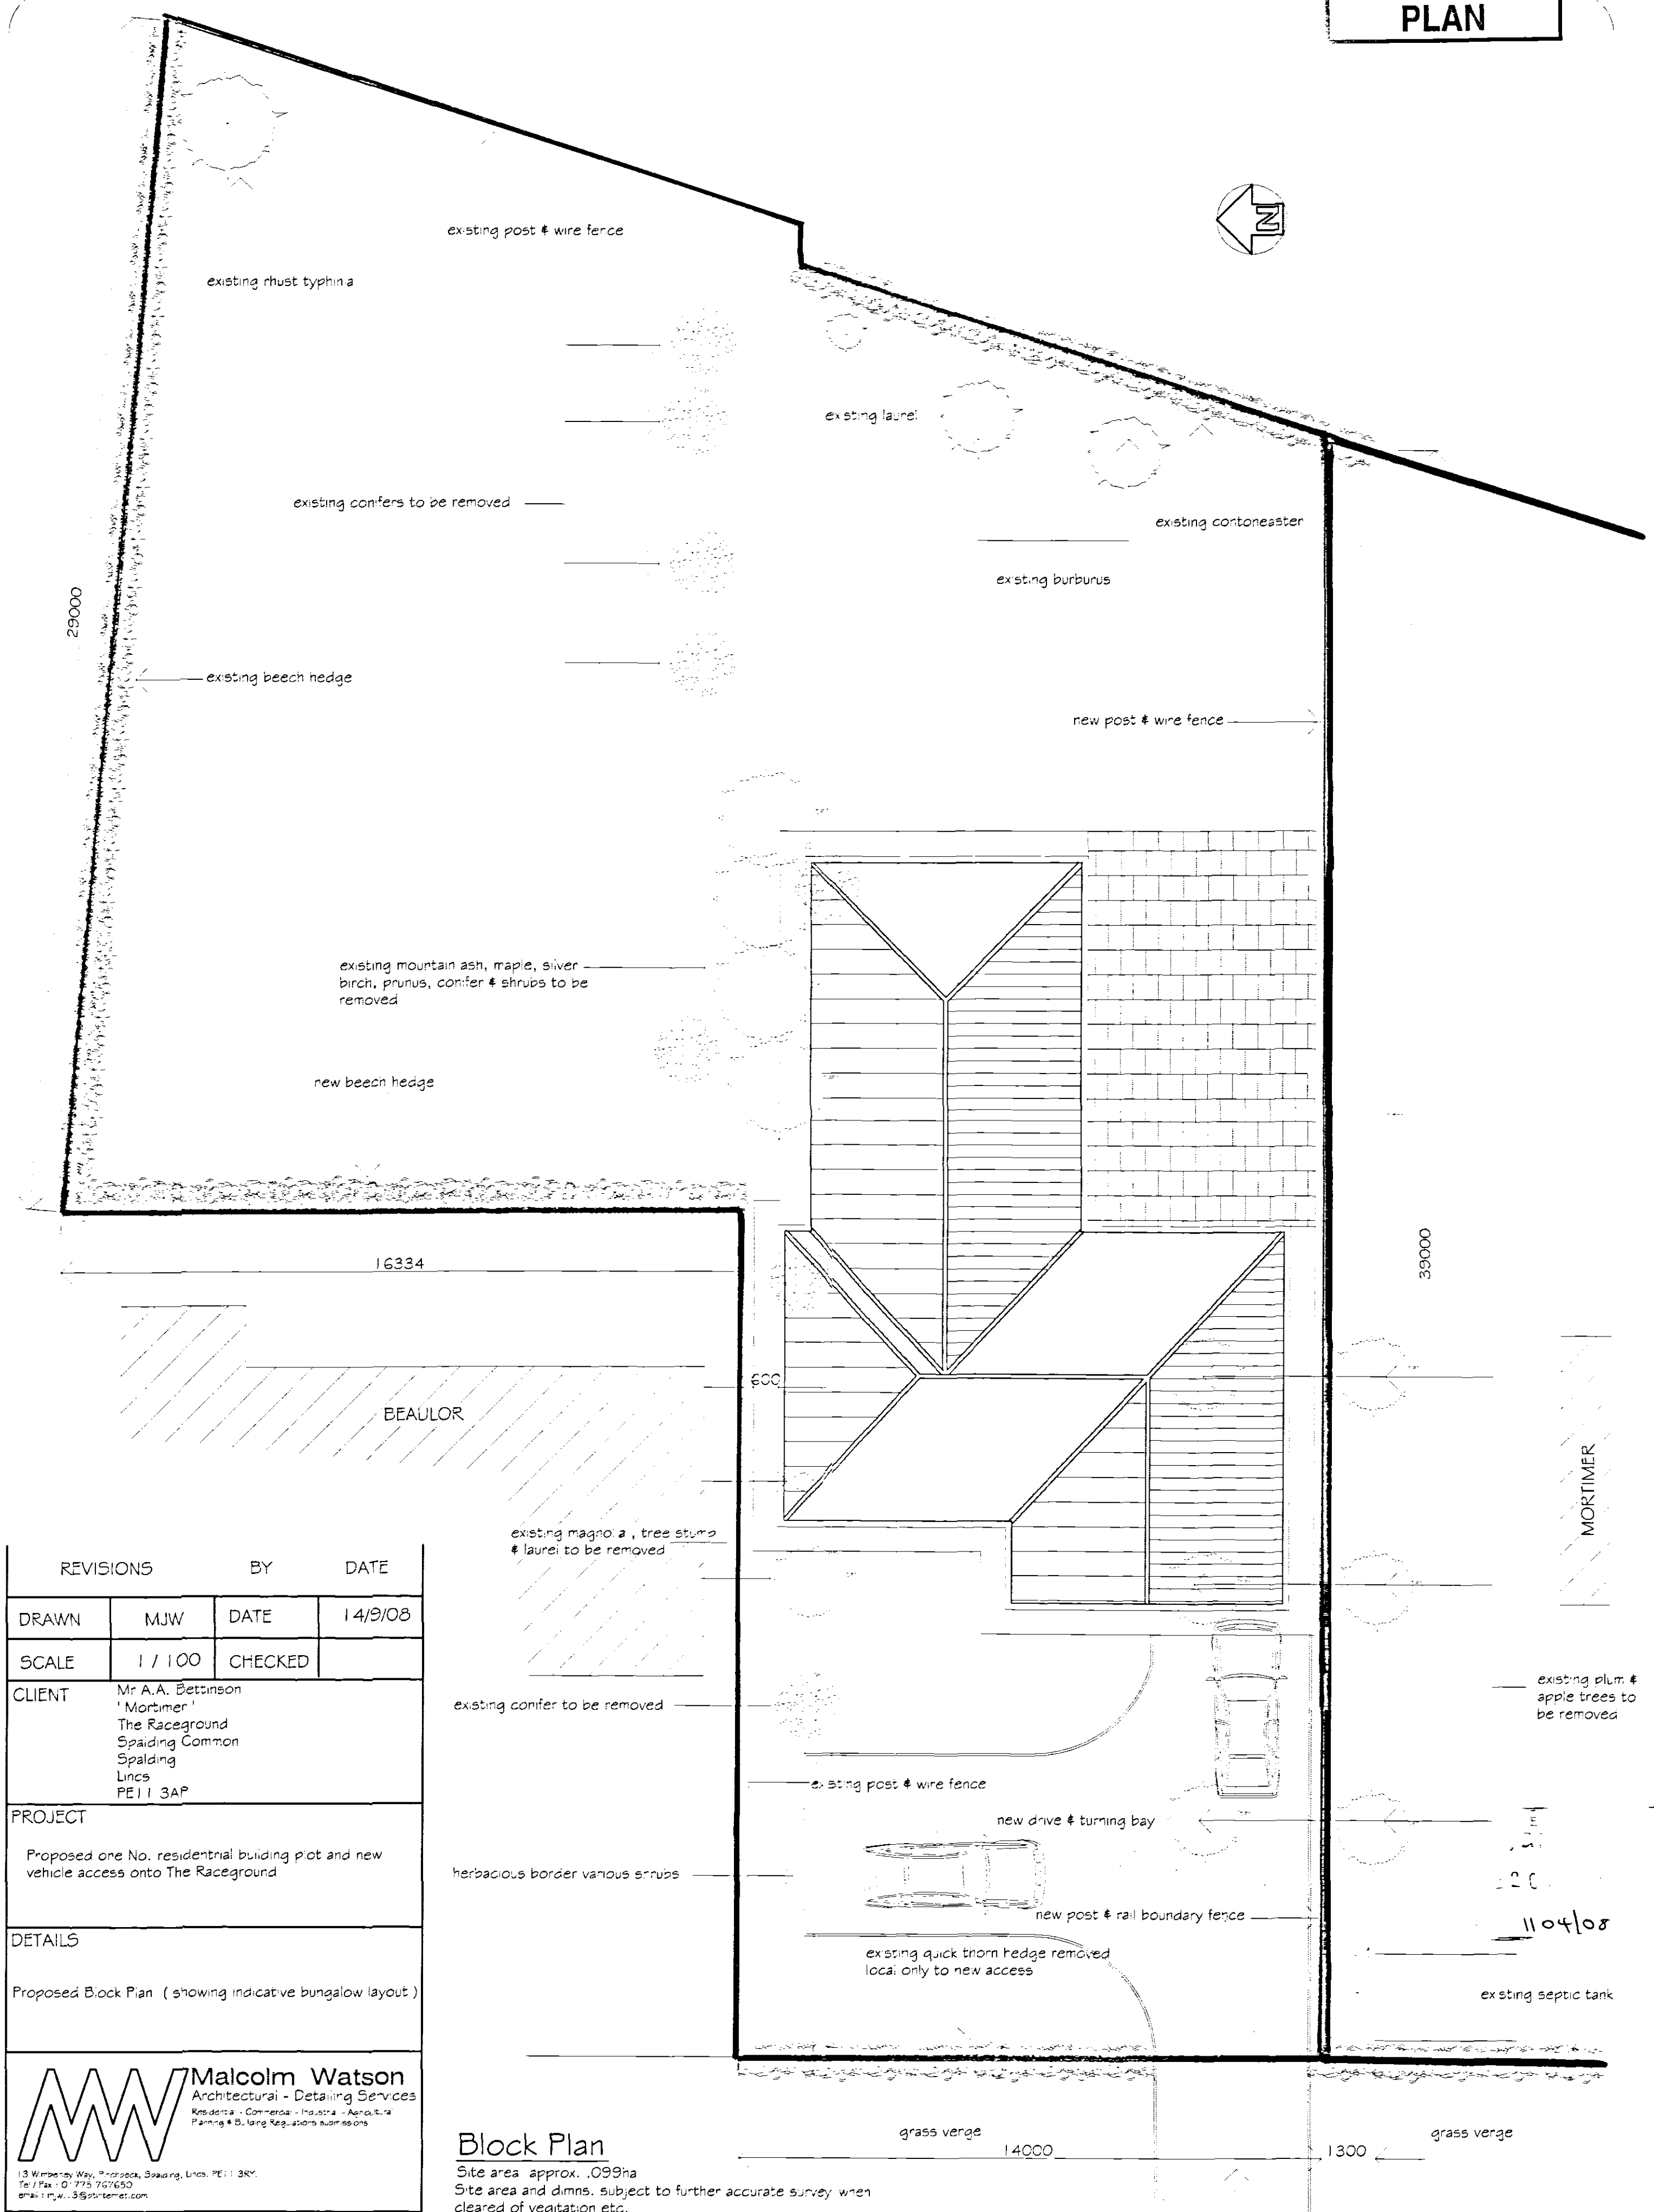

REVISIONS		BY	DATE
DRAWN	MJW	DATE	14/9/08
SCALE	1 / 100	CHECKED	
CLIENT		Mr A.A. Bettinson ' Mortimer ' The Raceground Spalding Common Spalding Lincs PE11 3AP	
PROJECT		Proposed one No. residential building plot and new vehicle access onto The Raceground	
DETAILS Proposed Block Plan (showing indicative bungalow layout)			
		Malcolm Watson Architectural - Detailing Services Residential - Commercial - Industrial - Agricultural Planning & Building Regulations submissions	
13 Wimpey Way, Birchbeck, Spalding, Lincs. PE11 3KY. Tel / Fax : 01775 757650 email : m.w. @ 3520netnet.com			

Block Plan

Site area approx. .099ha
Site area and dimns. subject to further accurate survey when
cleared of vegetation etc.

THE RACEGROUND

New single vehicle access crossing to comply with
Local Highway Authority requirements tel. 01522 782070
prior to commencement of work