EXISTING



PROPOSED



SIGN A - Core Standard
Remove existing DIAP2 7m Pole sign.
Replace with 1 off new 6 metre double sided pylon complete with new base.
2 off ground level blue floodlights.
O/A size of sign 2100mm x 5875mm
O/A weight of sign 925kg
O/A height of text 215mm


CONSTRUCTION
The pylon is constructed from SMC material panels sprayed silver grey (Ral 9006) fixed over a 200mm x 150mm x 5mm steel box section framework with 50mm x 50mm x 3mm steel box section crossbraces.
The plinth at the bottom of the panels is formed from 2mm aluminium panels folded around the framework and sprayed Ford blue (Ral 270 30 35). Shadow gaps are formed from 20mm x 20mm x 2mm aluminium box section sprayed Ford blue (Ral 270 30 35) and fixed to the bottom return of the panel above.Top panels are aperture cut to accept a 3mm blue acrylic size 2 oval button logo with text in white acrylic with a chrome outline. Text is applied directly to the face panels using 3M matt black self adhesive vinyl.

ILLUMINATION
Button ovals are internally illuminated with banks of fluorescent tubing and is designed to produce a halo illumination effect. Illumination is also provided by blue light channels running down each side of the sign. Face panels are externally illuminated using 2 off blue floodlights positioned on the ground at a distance of 1500mm on each side of the pylon sign.
TOTAL ELECTRICAL LOADING INCLUDING FLOODLIGHTS:- 10 amps


NOTE
It is the dealers responsibility to provide an adequate power supply to each required point. Other than connecting to the supply, the signage contractor will charge on a time and material basis for any on site electrical work

NOTE - UTILISE EXISTING POWER SUPPLY

SIGN A - FRONT VIEW - 1:33.3 Scale

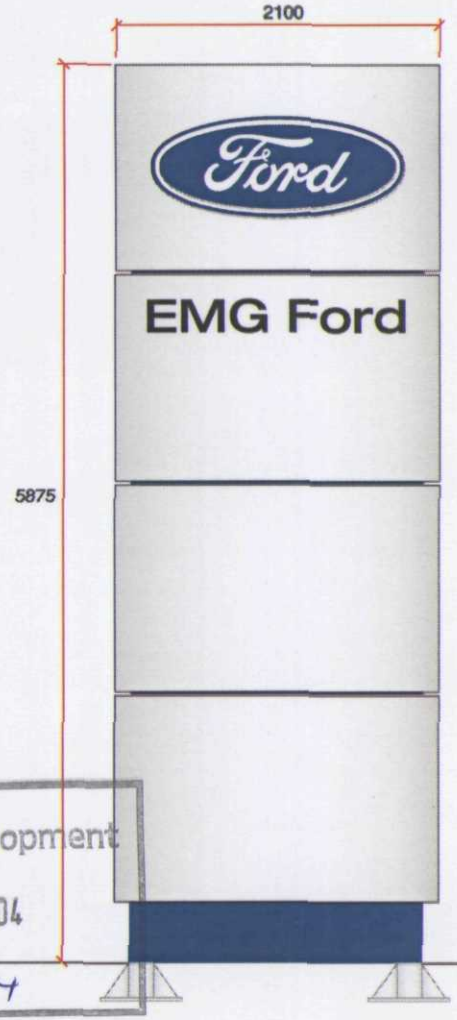

SIDE VIEW - 1:33.3 Scale

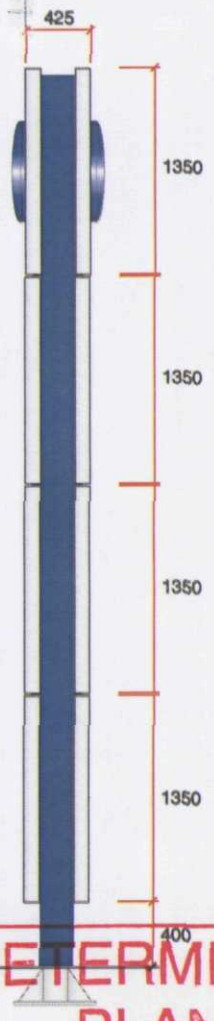

SHDC
Planning & Development
17 AUG 2004
Ref: 1106/04

DETERMINED
PLAN

ARLUX (UK) SPECIALISTS IN CORPORATE DESIGN	CLIENT Ford FORD MOTOR COMPANY	Job Number 711656	Draughtsman GRS	Date 29/1/03	Amendments	
ARLUX UK UNITS 7 - 9 TITAN BUSINESS PARK SPARTAN CLOSE, TACHBROOK PARK WARWICK, CV34 6RR TEL (01926) 412600 FAX (01926) 342678	Dwg. No. 2	SITE EMG Ford, St. John's Road, Spalding, Lincs., PE11 1JA	SRF Number 52120	Dealer Code 74137AA	Scale N.T.S	© THIS DRAWING IS COPYRIGHT AND IS THE PROPERTY OF ARLUX UK LTD. AND IS TO USED BETWEEN THEMSELVES AND THE CLIENT.