
EXISTING



PROPOSED



SIGN E - NTS

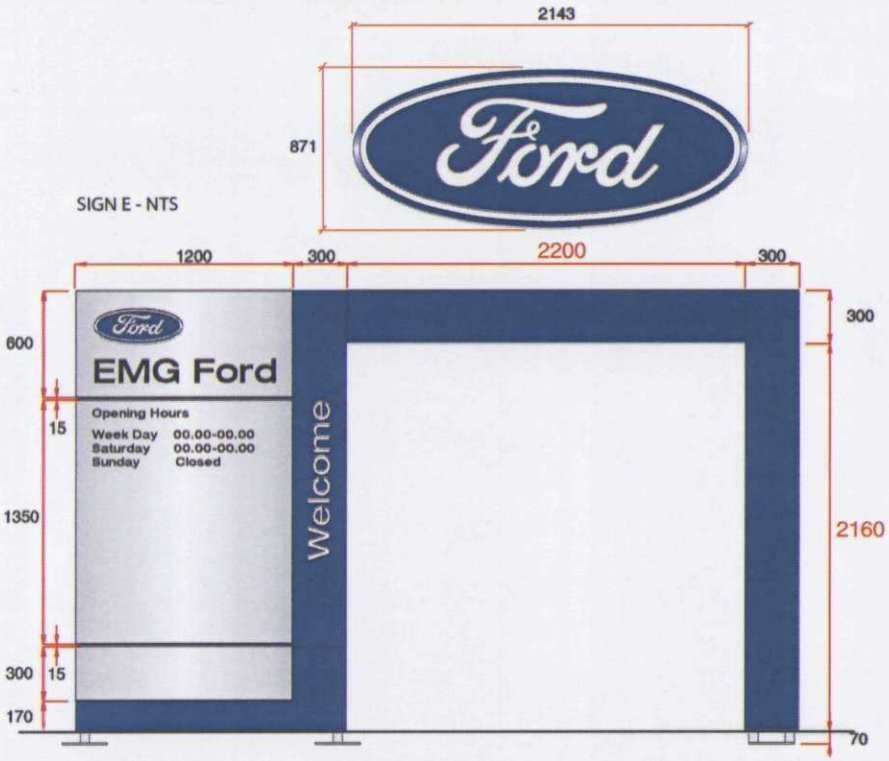

SIGN E
Remove existing DIAP2 Fascia sign 4670mm x 600mm.
Install to existing background 1 off "Arched" entrance feature complete with a size 1 free flying oval button logo.
O/A size of sign 4000mm x 2460mm
O/A weight of sign 320kg
O/A height of Dealer name text 130mm
O/A height of Opening Hours text 45mm
O/A size of free flying oval 2143mm x 871mm
O/A weight of free flying oval 36kg

CONSTRUCTION
The entrance feature is constructed from 3mm alucobond background panels sprayed/stoved Ford blue (Ral 270 30 35). Fixed to the background are 3mm SMC panels PVDF sprayed in Ford silver grey (Ral 9006). Text is applied to the face of the panels in 3M matt black self adhesive vinyl. Stainless steel fabricated letters are also attached to the background.
The button logo is formed from 3mm blue acrylic with text and outlines in 3mm opal acrylic

ILLUMINATION
The entrance feature is illuminated via blue light lines down either side hidden behind the face panels. The oval logo is internally illuminated using fluorescent tubes and is designed for halo illumination. The "arch" structure also has 3 downlighters incorporated into its panels to illuminate the entrance at night or in poor light conditions
TOTAL ELECTRICAL LOADING OF SIGN:- 3 amps.
TOTAL ELECTRICAL LOADING OF OVAL:- 3 amps.

NOTE
It is the dealers responsibility to provide an adequate power supply to each required point. Other than connecting to the supply the signage contractor will charge on a time and material basis for anyon site electrical work.

SIGN FITTED 950mm PROUD OF DOORWAY (TO AVOID DRAINAGE WORKS).
NEW POWER SUPPLY REQUIRED.

NOTE - OPENING HOURS TO BE ADVISED

SHDC
Planning & Development
17 AUG 2004
Ref:
DETERMINED
11/06/04
PLAN

ARLUX (UK)	SPECIALISTS IN CORPORATE DESIGN	CLIENT FORD MOTOR COMPANY	Job Number 711656	Draughtsman GRS	Date 29/1/03	Amendments
ARLUX UK UNITS 7 - 9 TITAN BUSINESS PARK SPARTAN CLOSE, TACHBROOK PARK WARWICK, CV34 6RR TEL 01926 412600 FAX 01926 342678	Dwg. No. 7	SITE EMG Ford, St. John's Road, Spalding, Lincs., PE11 1JA	SRF Number 52120	Dealer Code 74137AA	Scale N.T.S	

© THIS DRAWING IS COPYRIGHT, AND IS THE PROPERTY OF ARLUX UK LTD. AND IS TO USED BETWEEN THEMSELVES AND THE CLIENT.