
EXISTING



PROPOSED

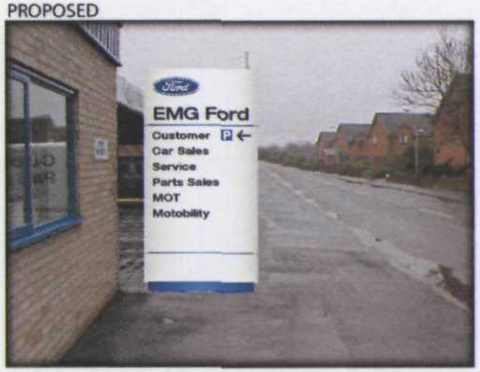

SIGN G - Core Standard
Remove existing DIAP2 Lawn sign 1800mm x 900mm on 1930mm high posts.
Replace with 1 off new Double sided secondary sign complete with new concrete base
O/A size of sign 1200mm x 2380mm
O/A weight of sign 150kg
O/A height of Dealer text 130mm
O/A height of Sub text 80mm


CONSTRUCTION
The sign is constructed from SMC material panels sprayed silver grey (Ral 9006) fixed over a 80mm x 40mm x 4 mm steel box section framework with 40mm x 40mm x 2mm steel box section crossbraces. The plinth at the base of the panels is formed from 2mm aluminium panels sprayed Ford blue (Ral 270 30 35). Shadow gaps are formed from 20mm x 20mm x 1.5mm aluminium box section sprayed Ford blue (Ral 270 30 35) and fixed to the bottom return of the panel above. The top panel is aperture cut to accept a 3mm blue acrylic size 5 oval button logo with text in white acrylic with a chrome outline. Text is applied directly to the face of the panels using 3M matt black self adhesive vinyl.

ILLUMINATION
Button ovals are internally illuminated with banks of fluorescent tubing and are designed to produce a halo illumination effect.
TOTAL ELECTRICAL LOADING:- 2 amps.

NOTE
It is the dealers responsibility to provide an adequate power supply to each required point. Other than connecting to the supply, the signage contractor will charge on a time & material basis for any on site electrical work.

NOTE - UTILISE EXISTING POWER SUPPLY.

SIGN G (Face) - 1:20 Scale

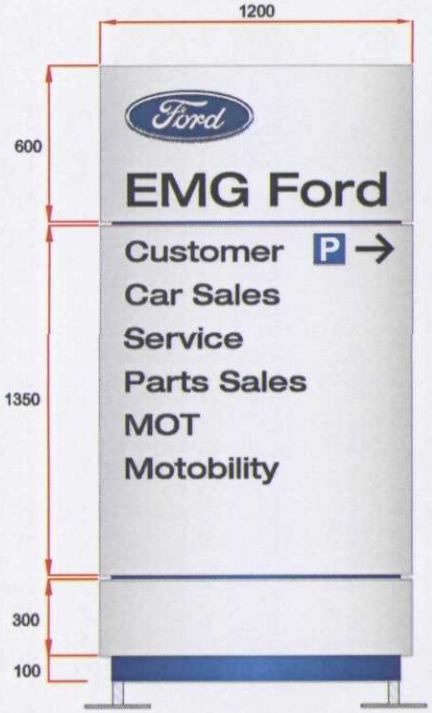

SIGN G (Rear) - 1:20 Scale



SHDC
Planning & Development
17 AUG 2004
Ref: 1106/04
DETERMINED
PLAN

ARLUX (UK) SPECIALISTS IN CORPORATE DESIGN	CLIENT Ford FORD MOTOR COMPANY	Job Number 711656	Draughtsman GRS	Date 29/1/03	Amendments 13/1/04 Text amended 19/4/04 Text amended	
ARLUX UK UNITS 7 - 8 TITAN BUSINESS PARK SPARTAN CLOSE, SCHERRIOOM PARK WARWICK, CV34 6RR TEL 01926 412800 FAX 01926 342678	Dwg. No. 9	SITE EMG Ford, St. John's Road, Spalding, Lincs., PE11 1JA	SRF Number 52120	Dealer Code 74137AA	Scale N.T.S	© THIS DRAWING IS COPYRIGHT, AND IS THE PROPERTY OF ARLUX UK LTD. AND IS TO USED BETWEEN THEMSELVES AND THE CLIENT.