EXISTING



PROPOSED




SIGN 4
Remove all existing signage.
Replace with 1 off suspended single sided internal sign.
O/A size of sign 1068mm x 237mm
O/A panel area 1068mm x 200mm
O/A weight of sign 5kg
O/A height of text 65mm

CONSTRUCTION
The sign is made from 2 pre formed panels fixed around an interior 20mm aluminium box section & aluminium extrusion carcass with a machined beechwood timber decorative trim fixed to the bottom. The rear panel is formed from 3mm aluminium pre-coated silver grey to the exterior face and gloss white on the interior. The front panel is formed from 3mm clear polycarbonate with stencil cut silver vinyl to the internal face backed up with white vinyl. Text is applied to the face in matt black self adhesive vinyl this will give a relief text effect. Steel endcaps sprayed dark grey RAL 9023 are used to close off the sign. The wall mounted sign is fixed through the rear panel and 4 off tubular aluminium spacers into the required location using suitable screws and washers. The suspended sign is fixed using Ormiston wire suspension systems (length of wire drop to suit site requirements)

ILLUMINATION
This sign is non illuminated

SIGN 4 - (suspended) - 1:10 Scale

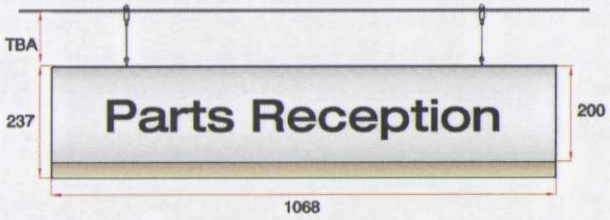

SHDC
Planning & Development
17 AUG 2004
Ref:

SHDC
Planning & Development
17 AUG 2004
Ref: 1106/04

DETERMINED
PLAN

ARLUX (UK)	SPECIALISTS IN CORPORATE DESIGN	CLIENT Ford FORD MOTOR COMPANY	Job Number 711656	Draughtsman GRS	Date 29/1/03	Amendments
ARLUX UK UNITS 7 - 9 TITAN BUSINESS PARK SAXTON CLOSE, BIDFORTH PARK WARWICK, CV34 6RR TEL (01926) 412000 FAX (01926) 342475	Dwg. No. 25	SITE EMG Ford, St. John's Road, Spalding, Lincs., PE11 1JA	SRF Number 52120	Dealer Code 74137AA	Scale N.T.S	

© THIS DRAWING IS COPYRIGHT, AND IS THE PROPERTY OF ARLUX UK LTD. AND IS TO USED BETWEEN THEMSELVES AND THE CLIENT.