
Y-Y_1 = 60m
Y_1-X = 212m
X-X_1 = 300m
X_1-SB= 335m

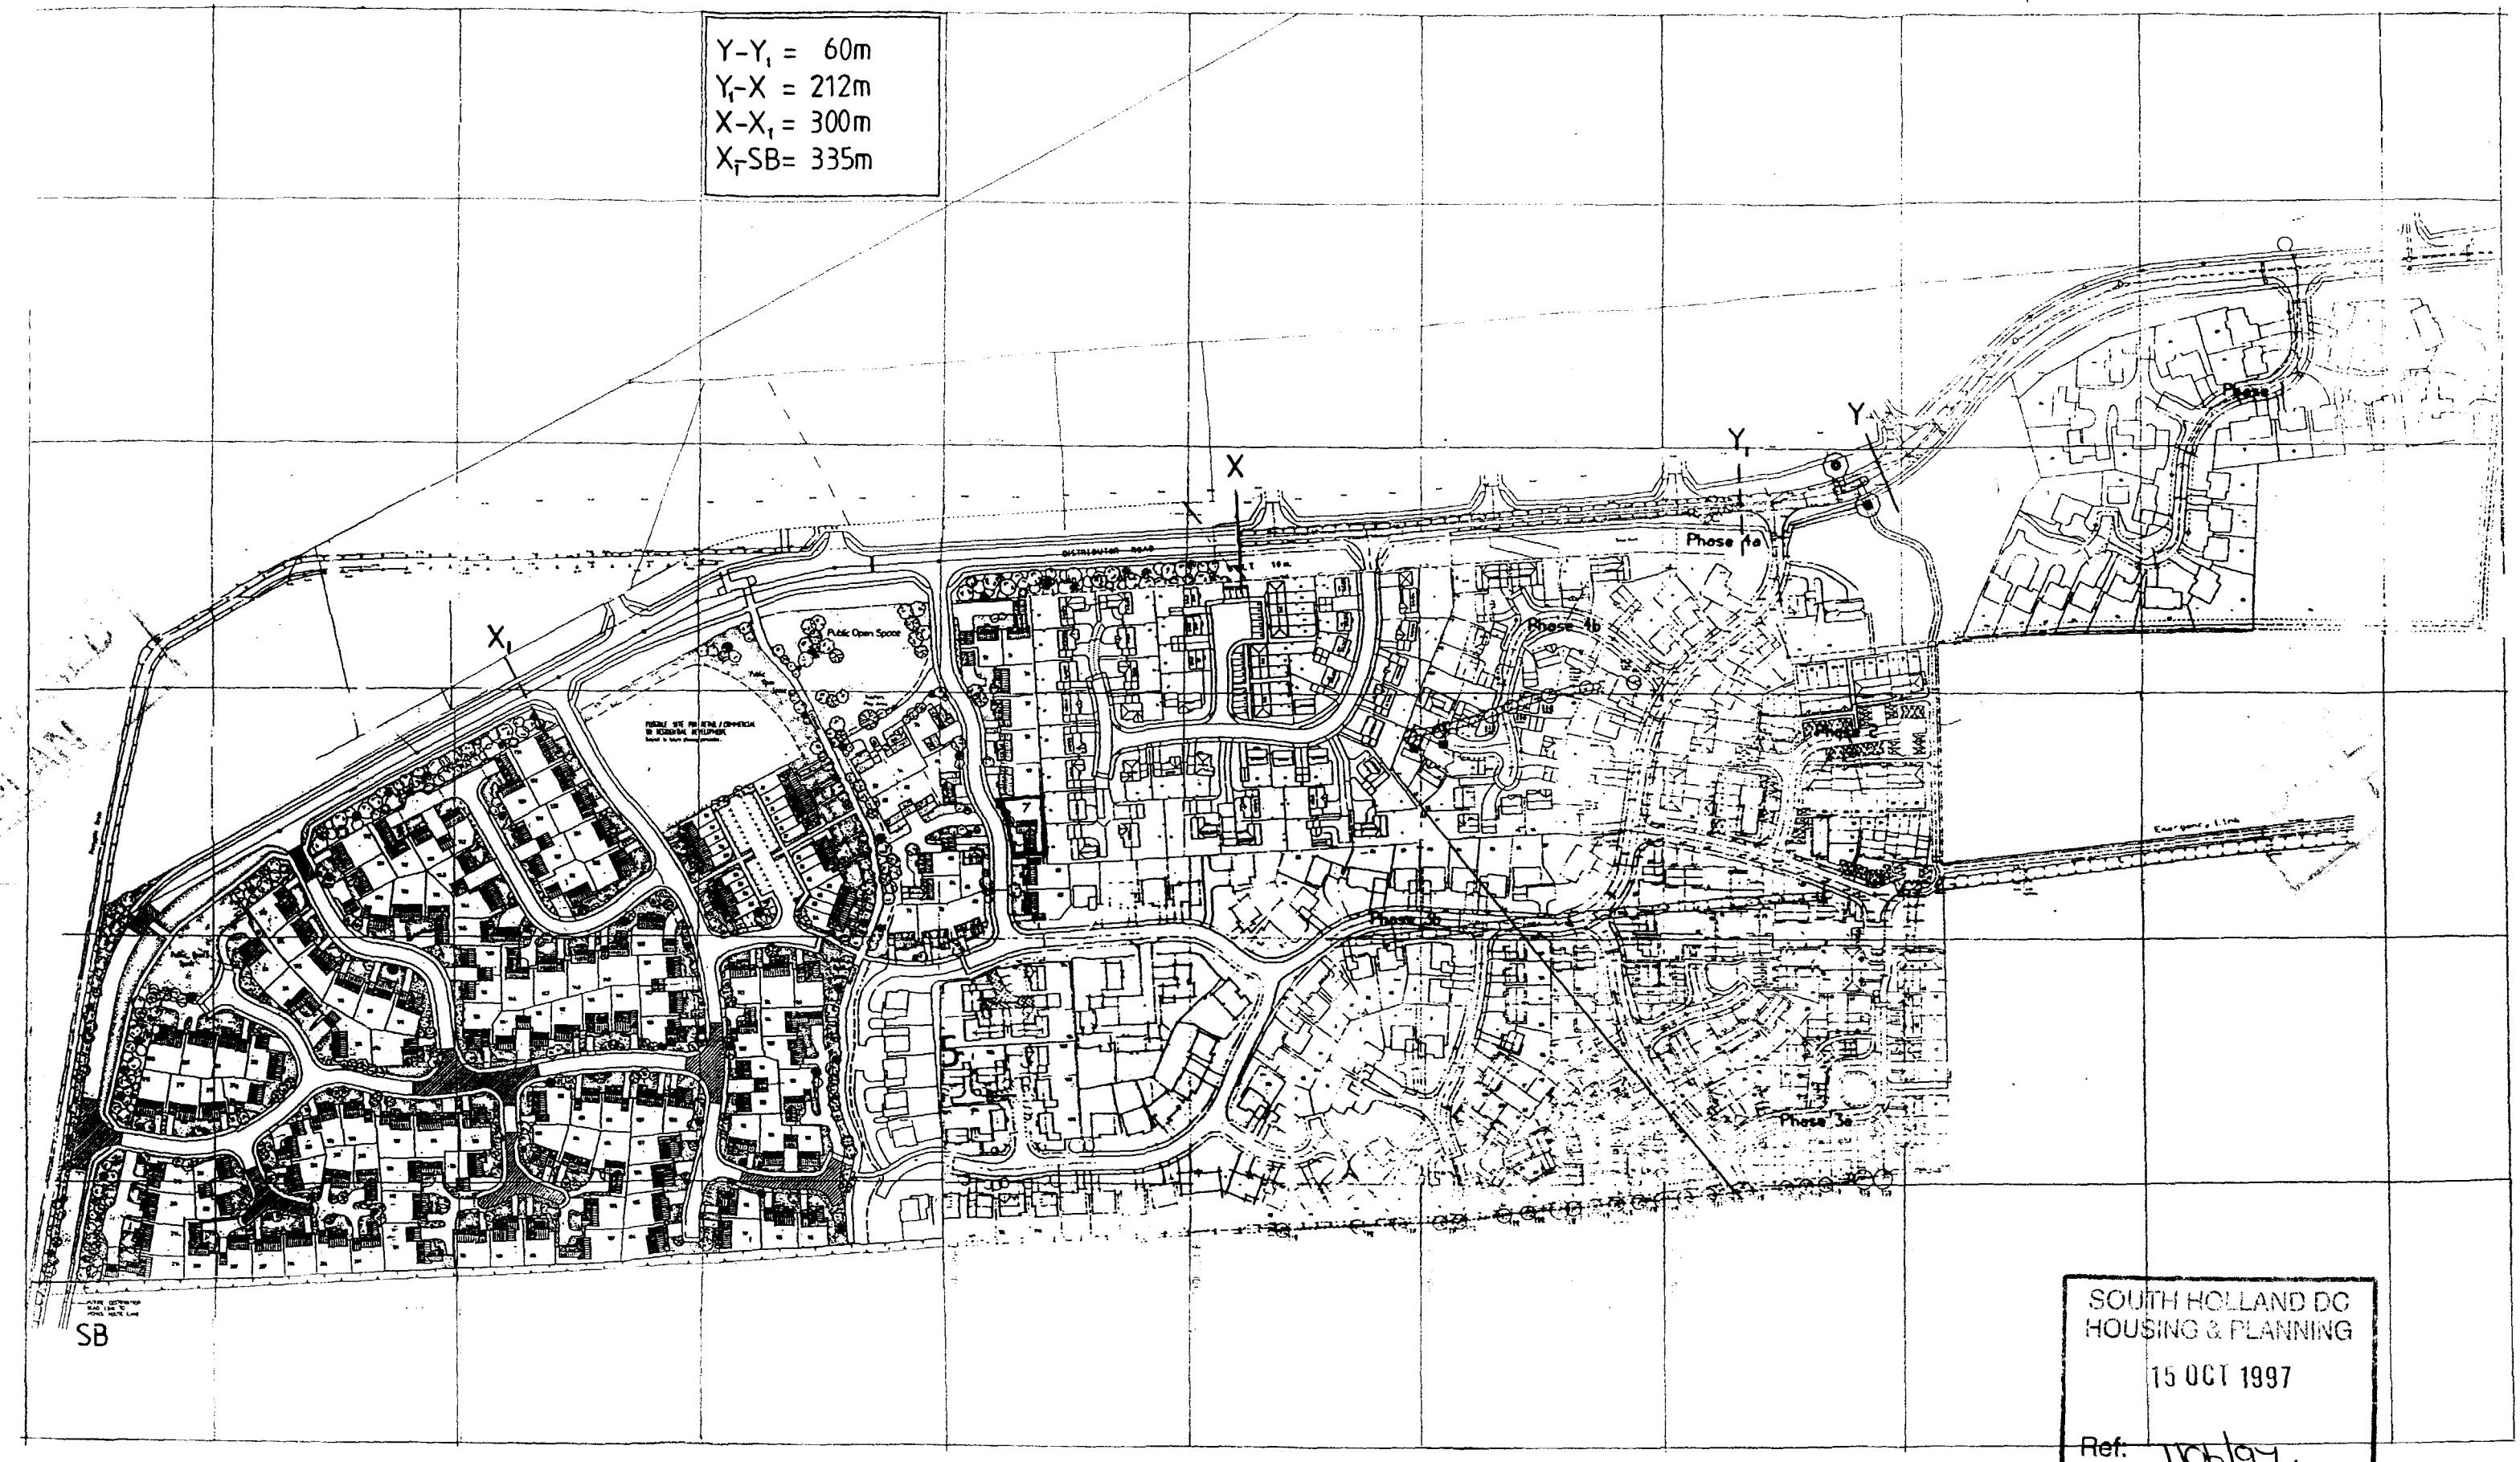

SOUTH HOLLAND DC
HOUSING & PLANNING
15 OCT 1997
Ref: 106/97

Proposed Development Plan :

"Land to the west of Woolram Wygate, Spalding, Lincs"

Drg N° :	Date : 1:10:97
Revision :	Drawn :

Scale :

0 20 40 60 80 100 120 140m

N

Drawing Title : Location Plan

ALLISON HOMES